




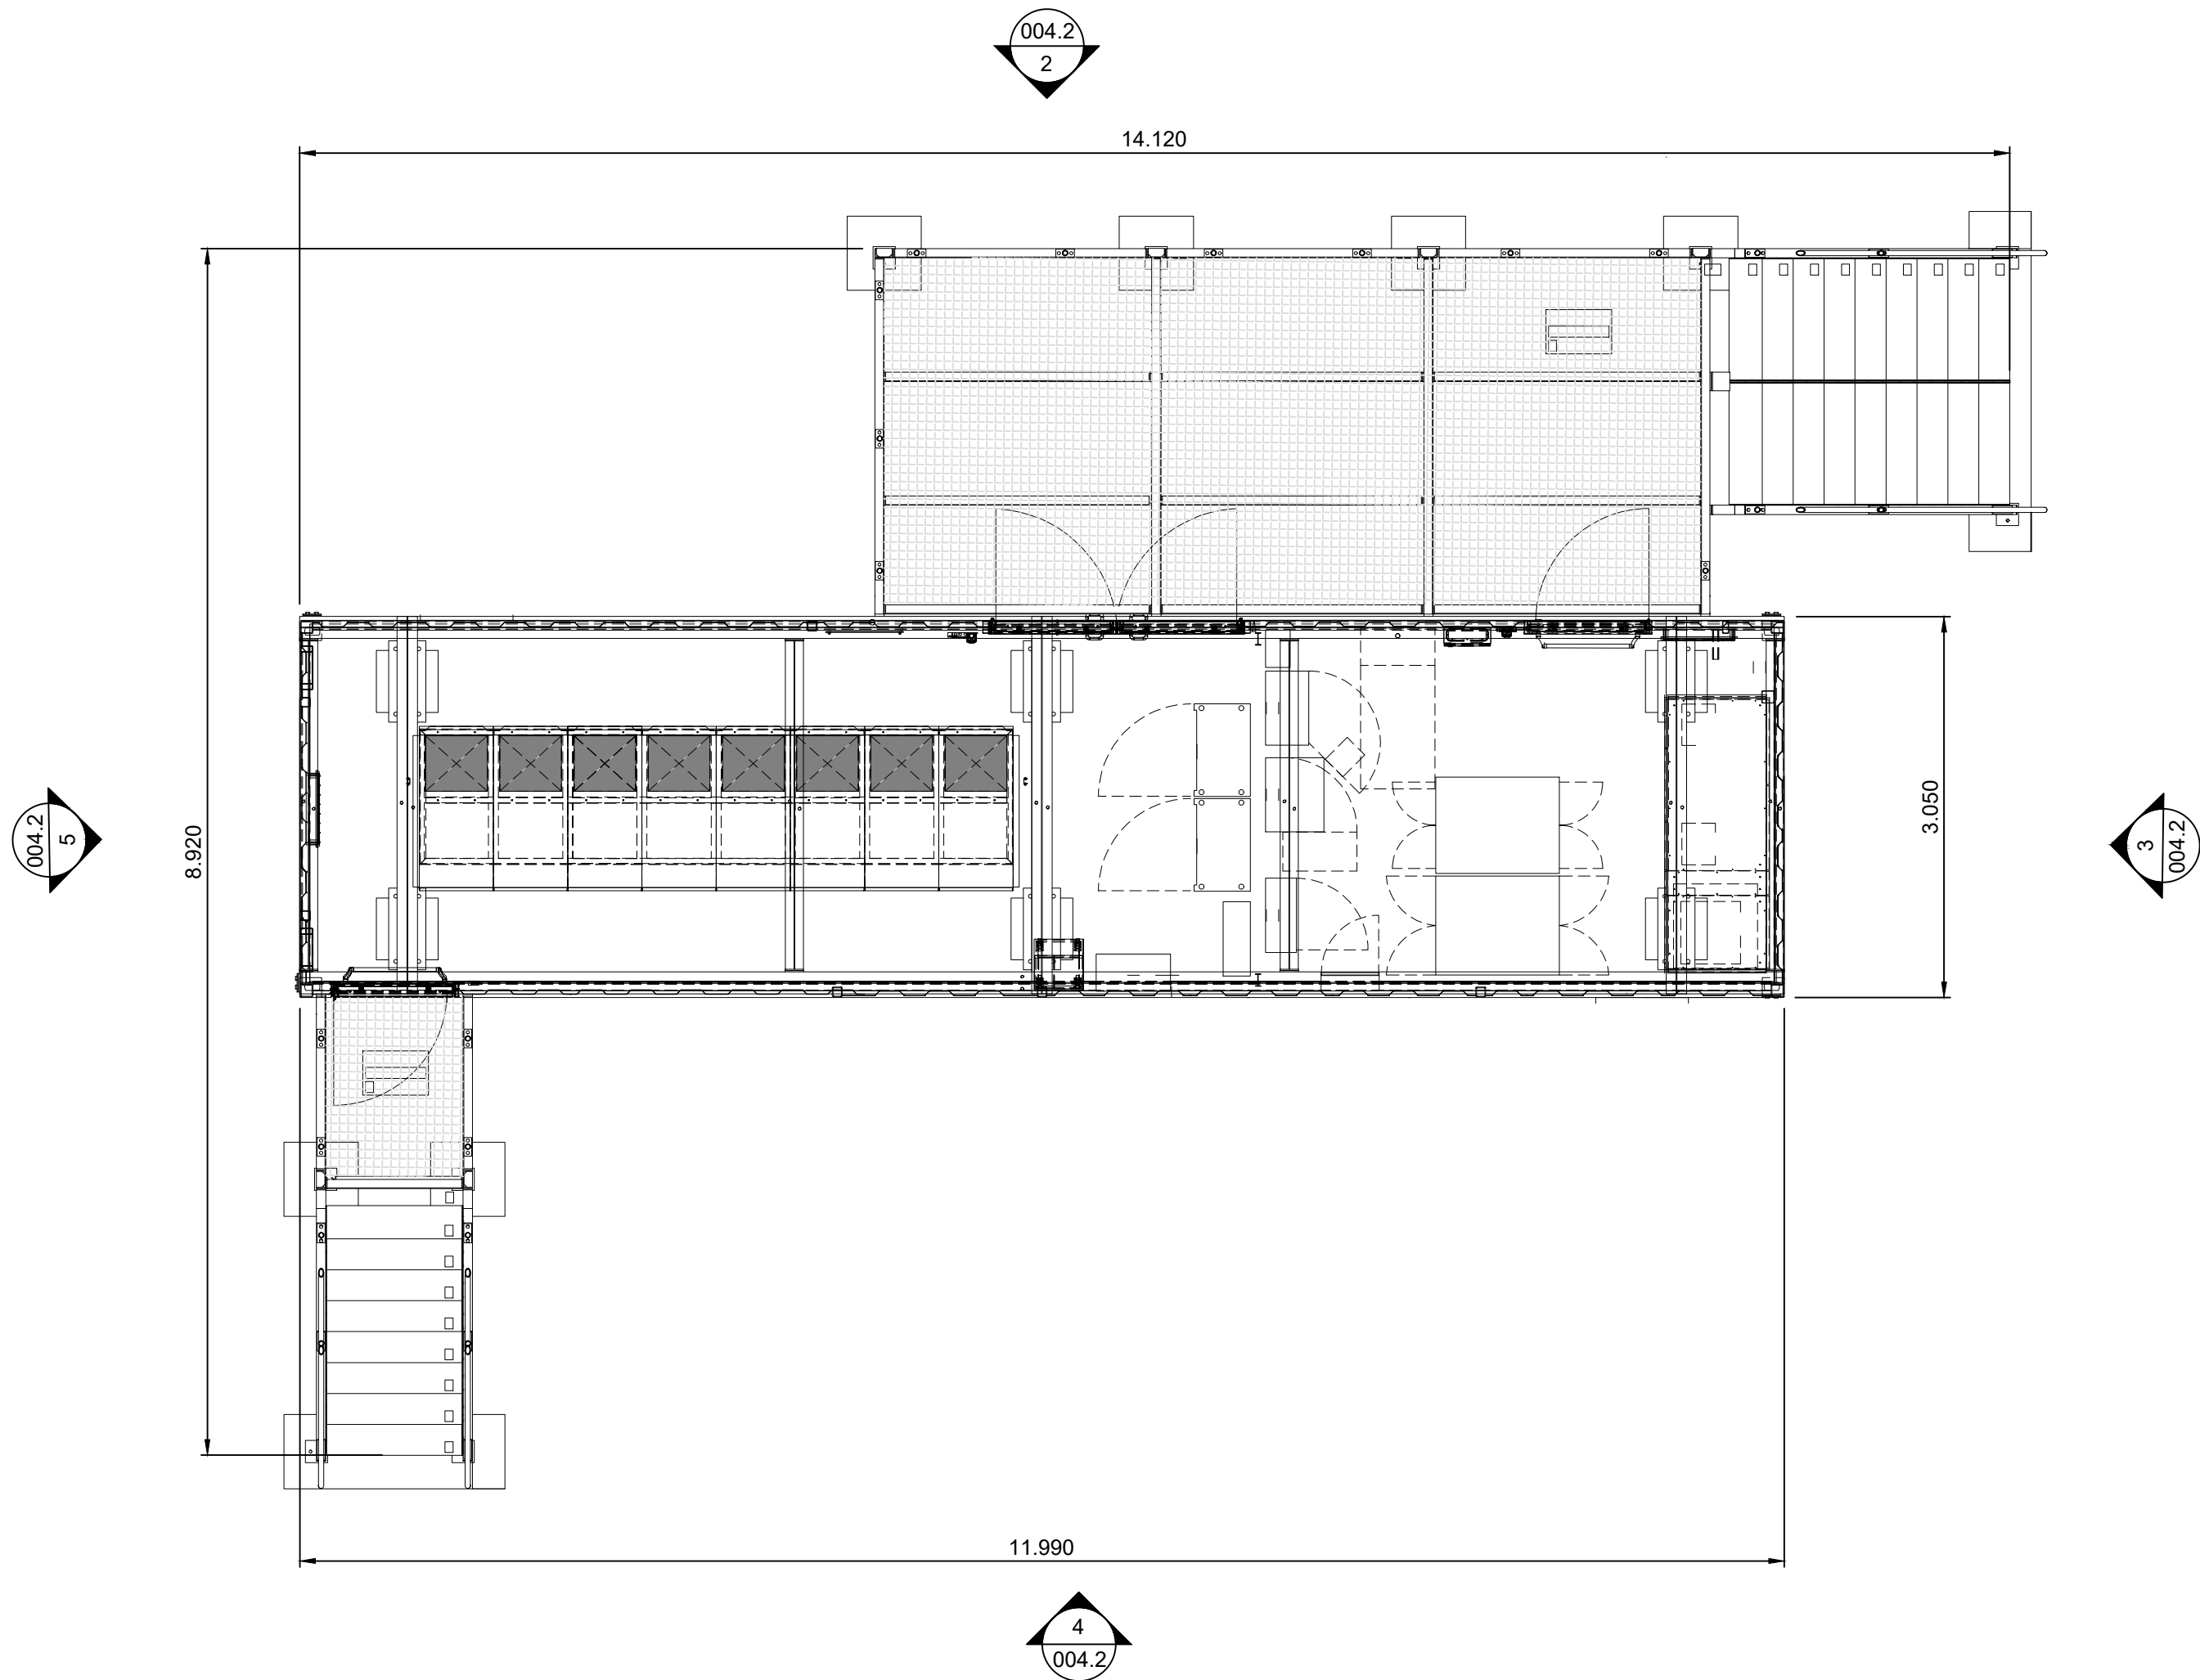


1 Customer Substation Plan
Scale 1:50 @ A1

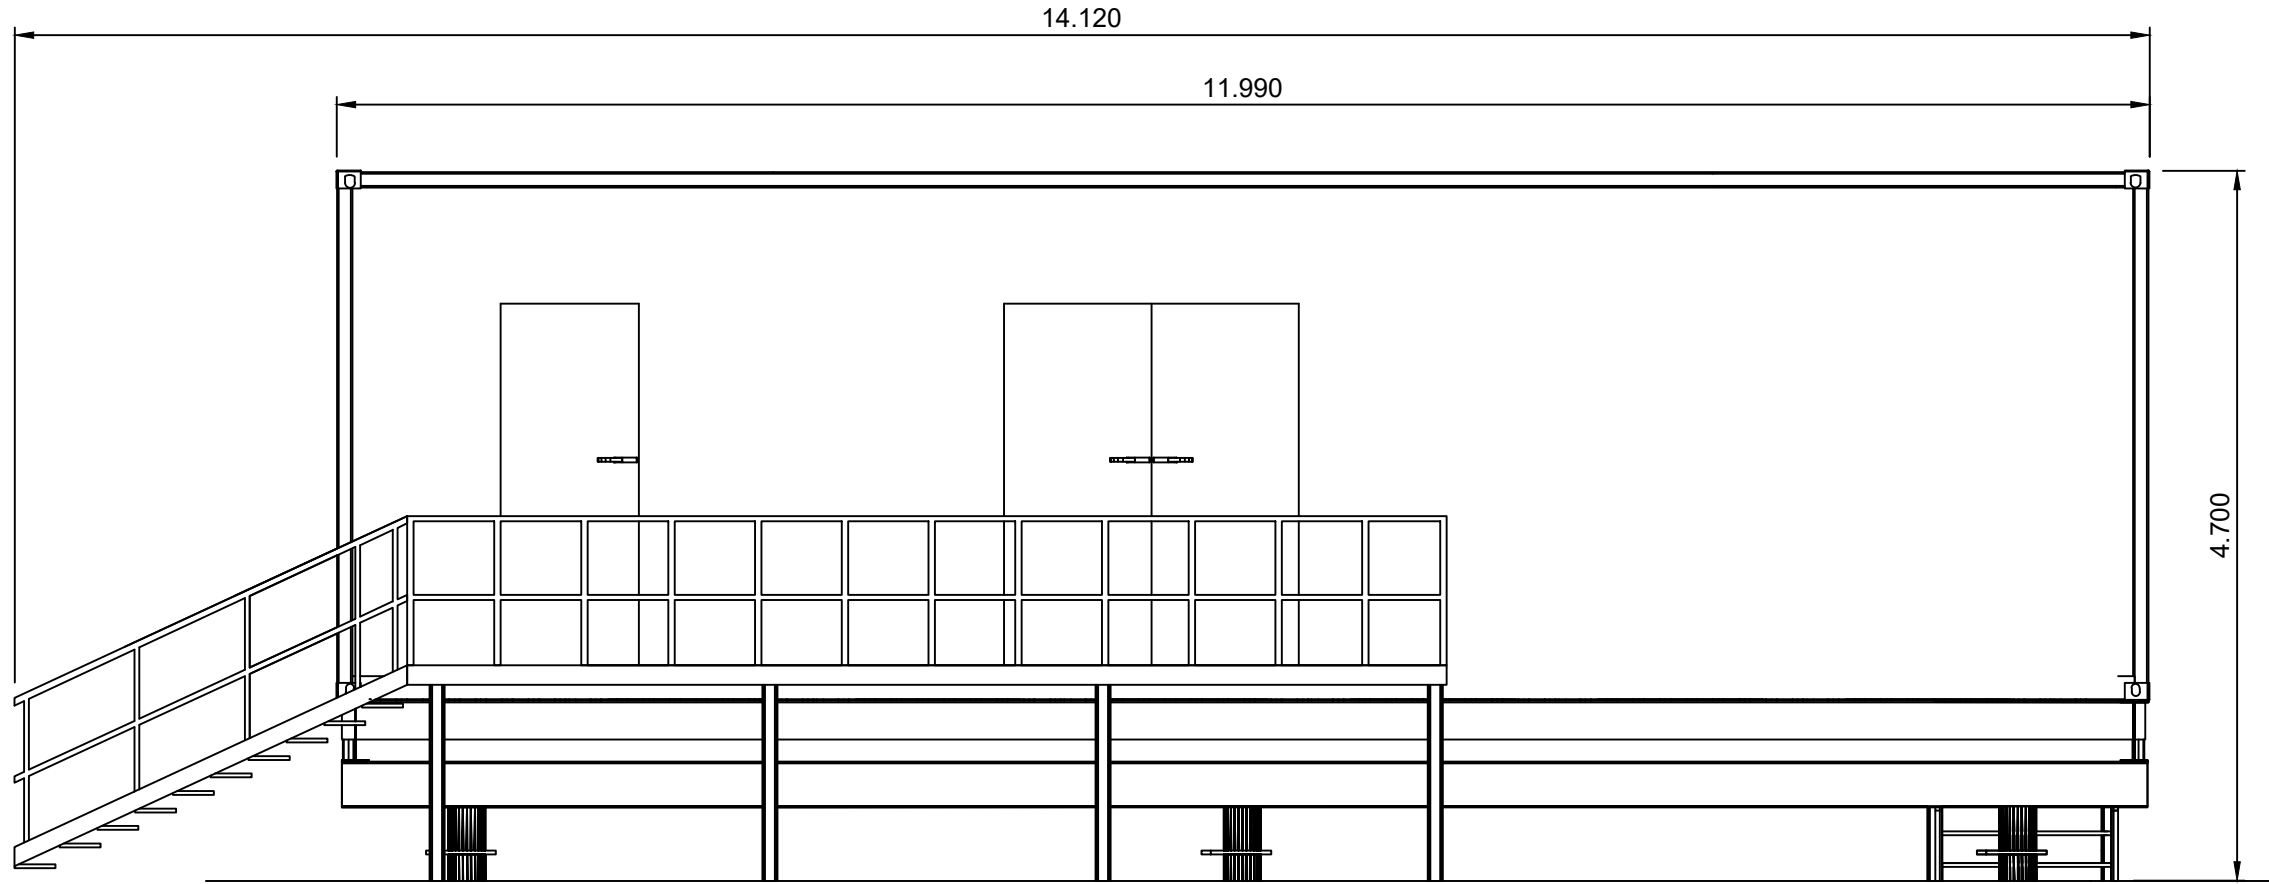


2 Customer Substation Elevation 2
Scale 1:50 @ A1

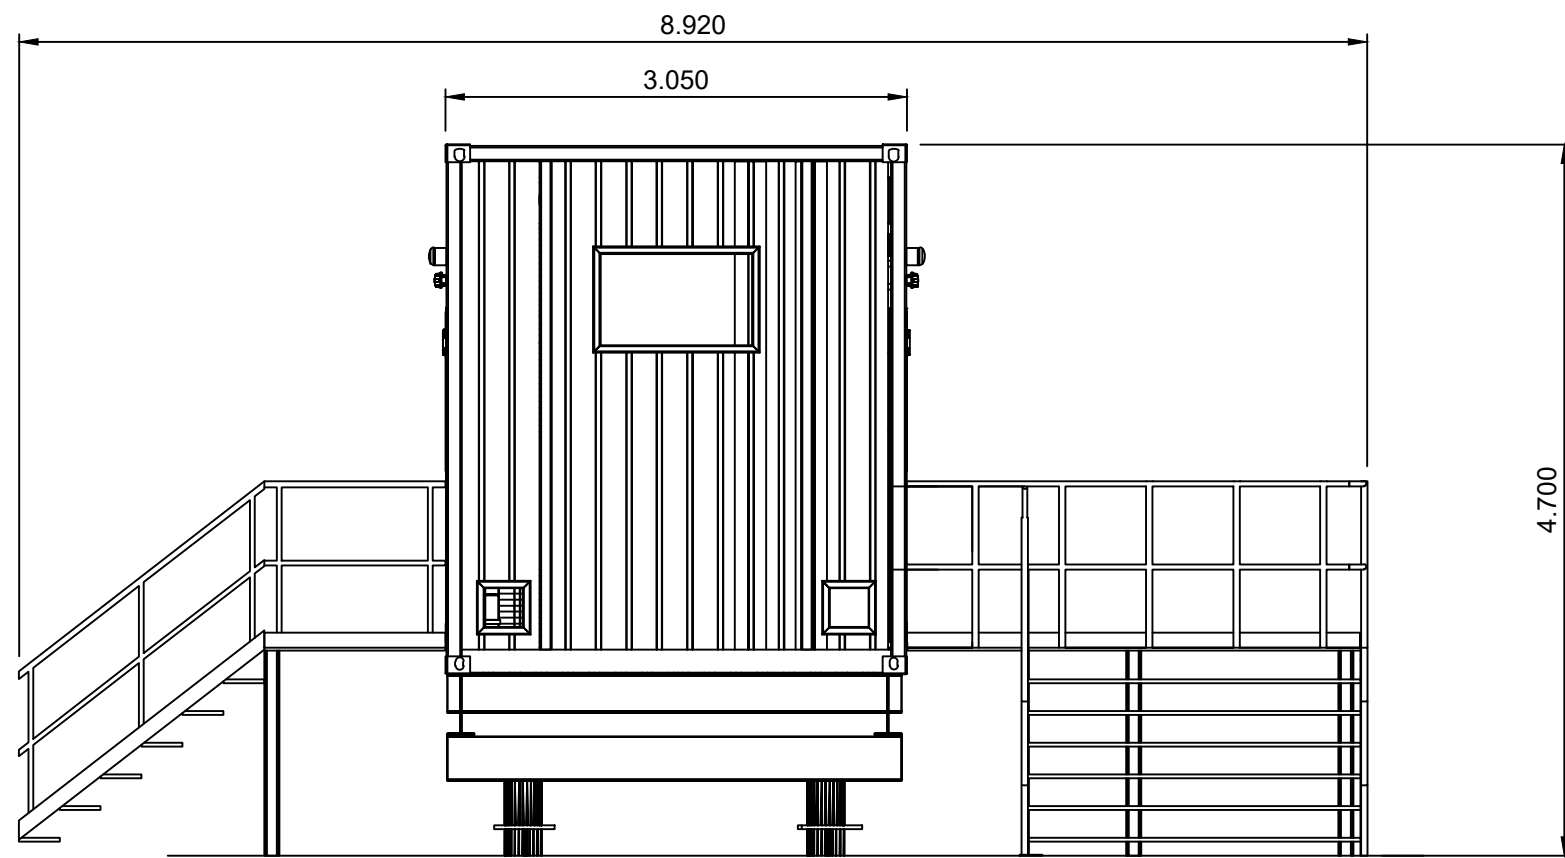

3 Customer Substation Elevation 3
Scale 1:50 @ A1

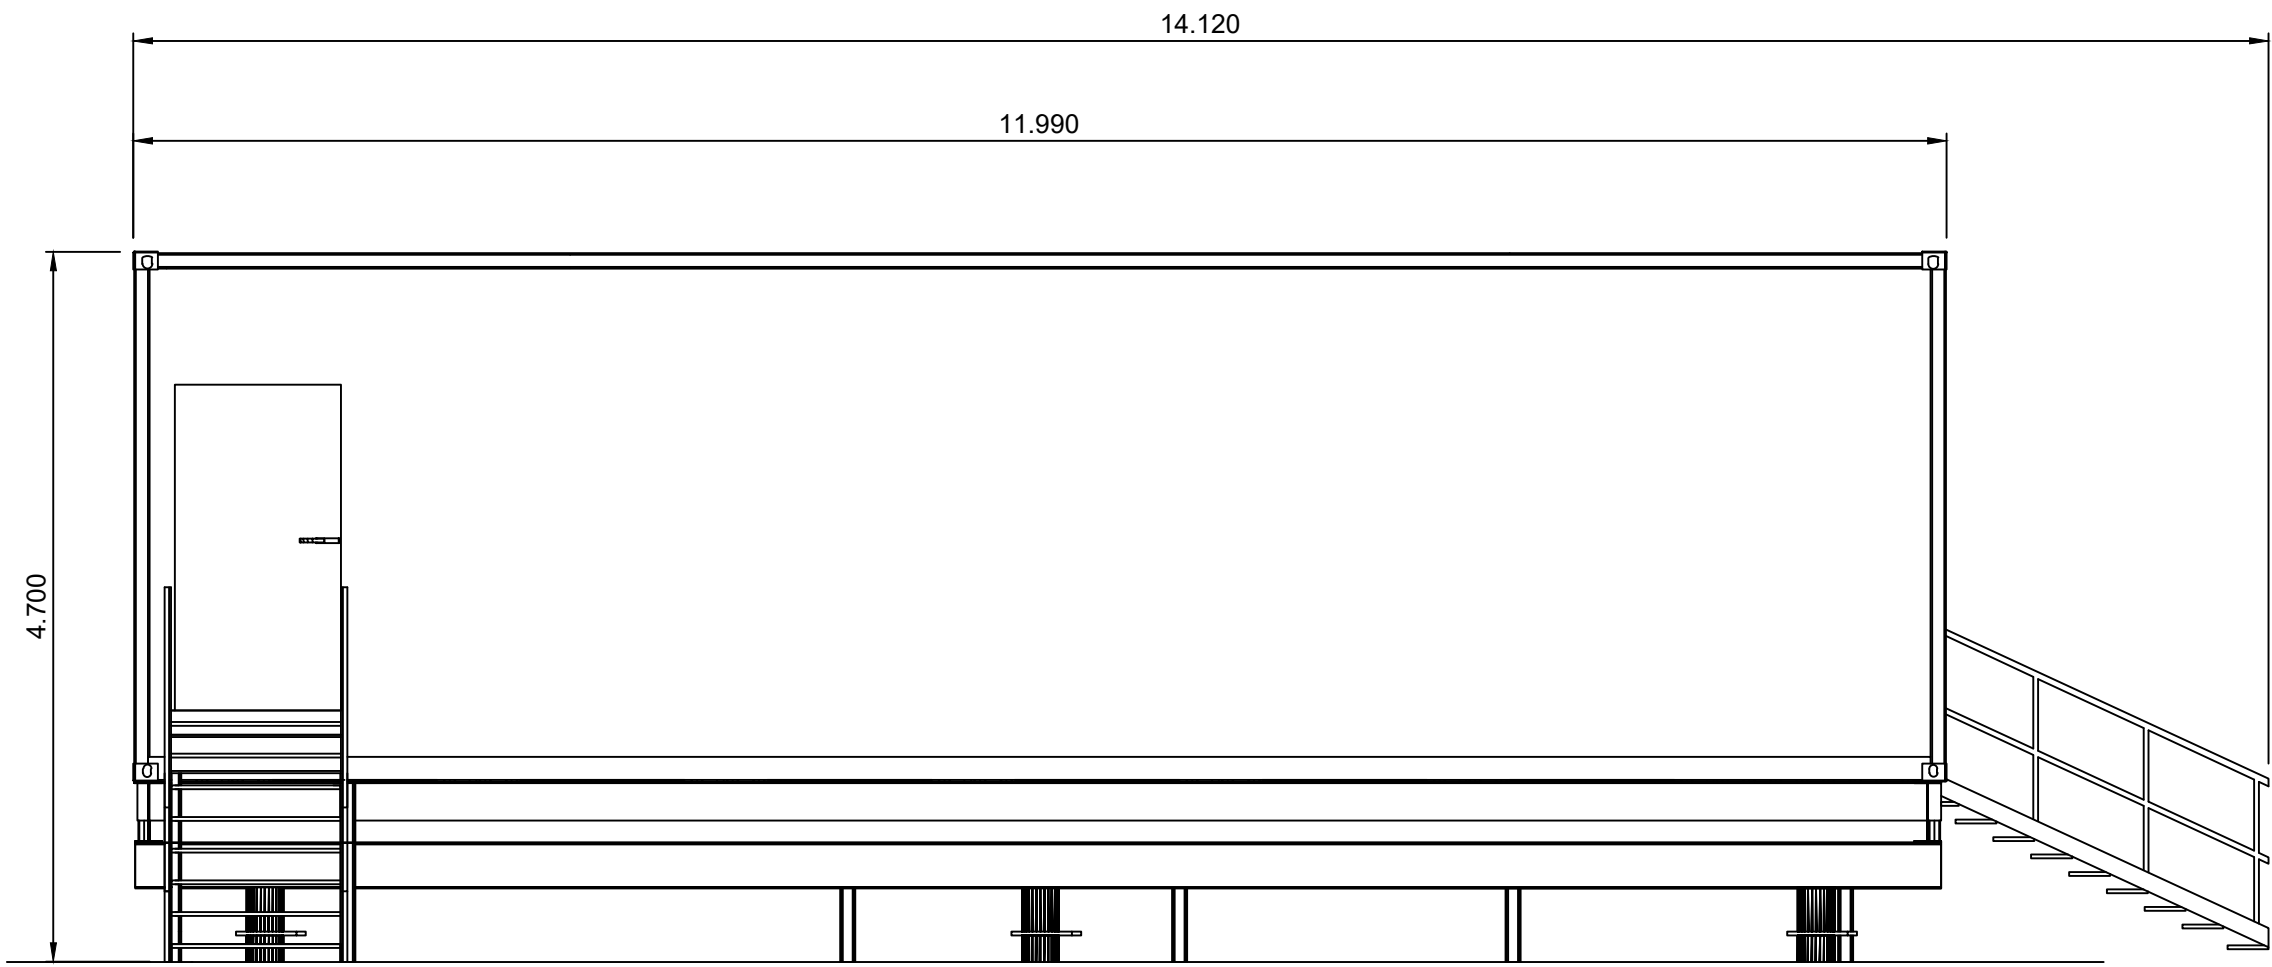

4 Customer Substation Elevation 4
Scale 1:50 @ A1

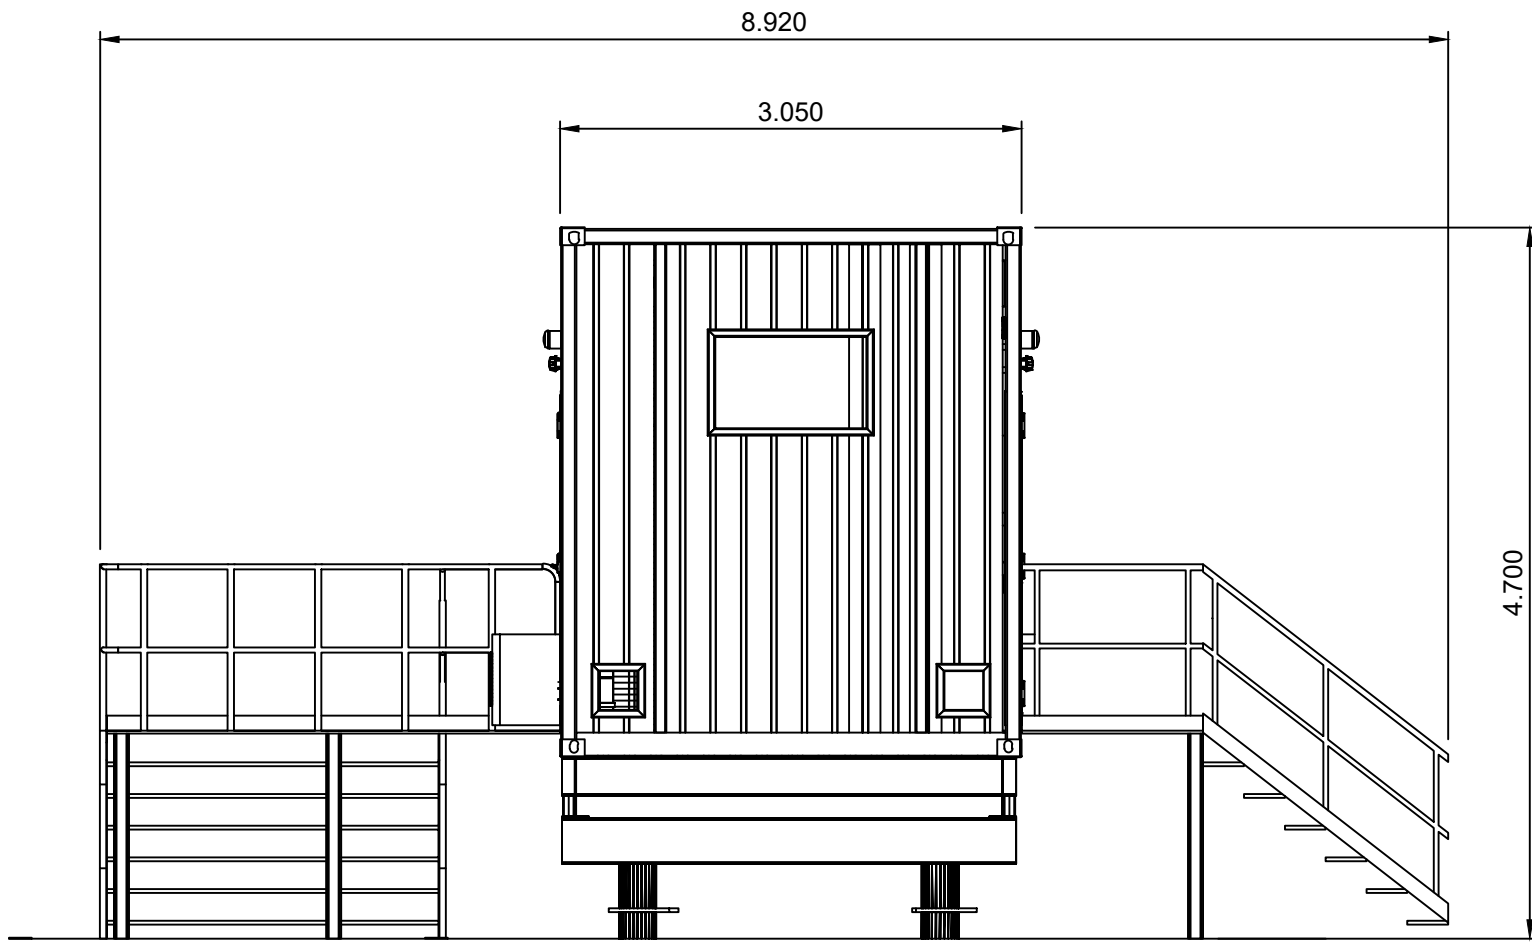

5 Customer Substation Elevation 5
Scale 1:50 @ A1

Drawing Notes

1. All dimensions are shown in metres unless noted otherwise.
2. Do not scale from this drawing.

0	06/11/2024	CUSTOMER SUBSTATION PLAN AND ELEVATIONS - ORIGINAL		WL	EW
REV	DATE	DESCRIPTION		BY	CHKD
 Field Fora Montacute Yards 186 Shoreditch High Street London E1 6HU					
PROJECT NEWPORT					
TITLE Customer Substation Plan and Elevations					
DISCIPLINE PLANNING					
DRAWING STATUS FOR PLANNING					
SCALE		DATE	DRAWN BY	CHECKED BY	APPROVED BY
As Shown @ A1		06/11/2024	WL	EW	AP
PROJECT NO.		DRAWING NO.		REV.	
BTGBNEW01		004.2		0	

