
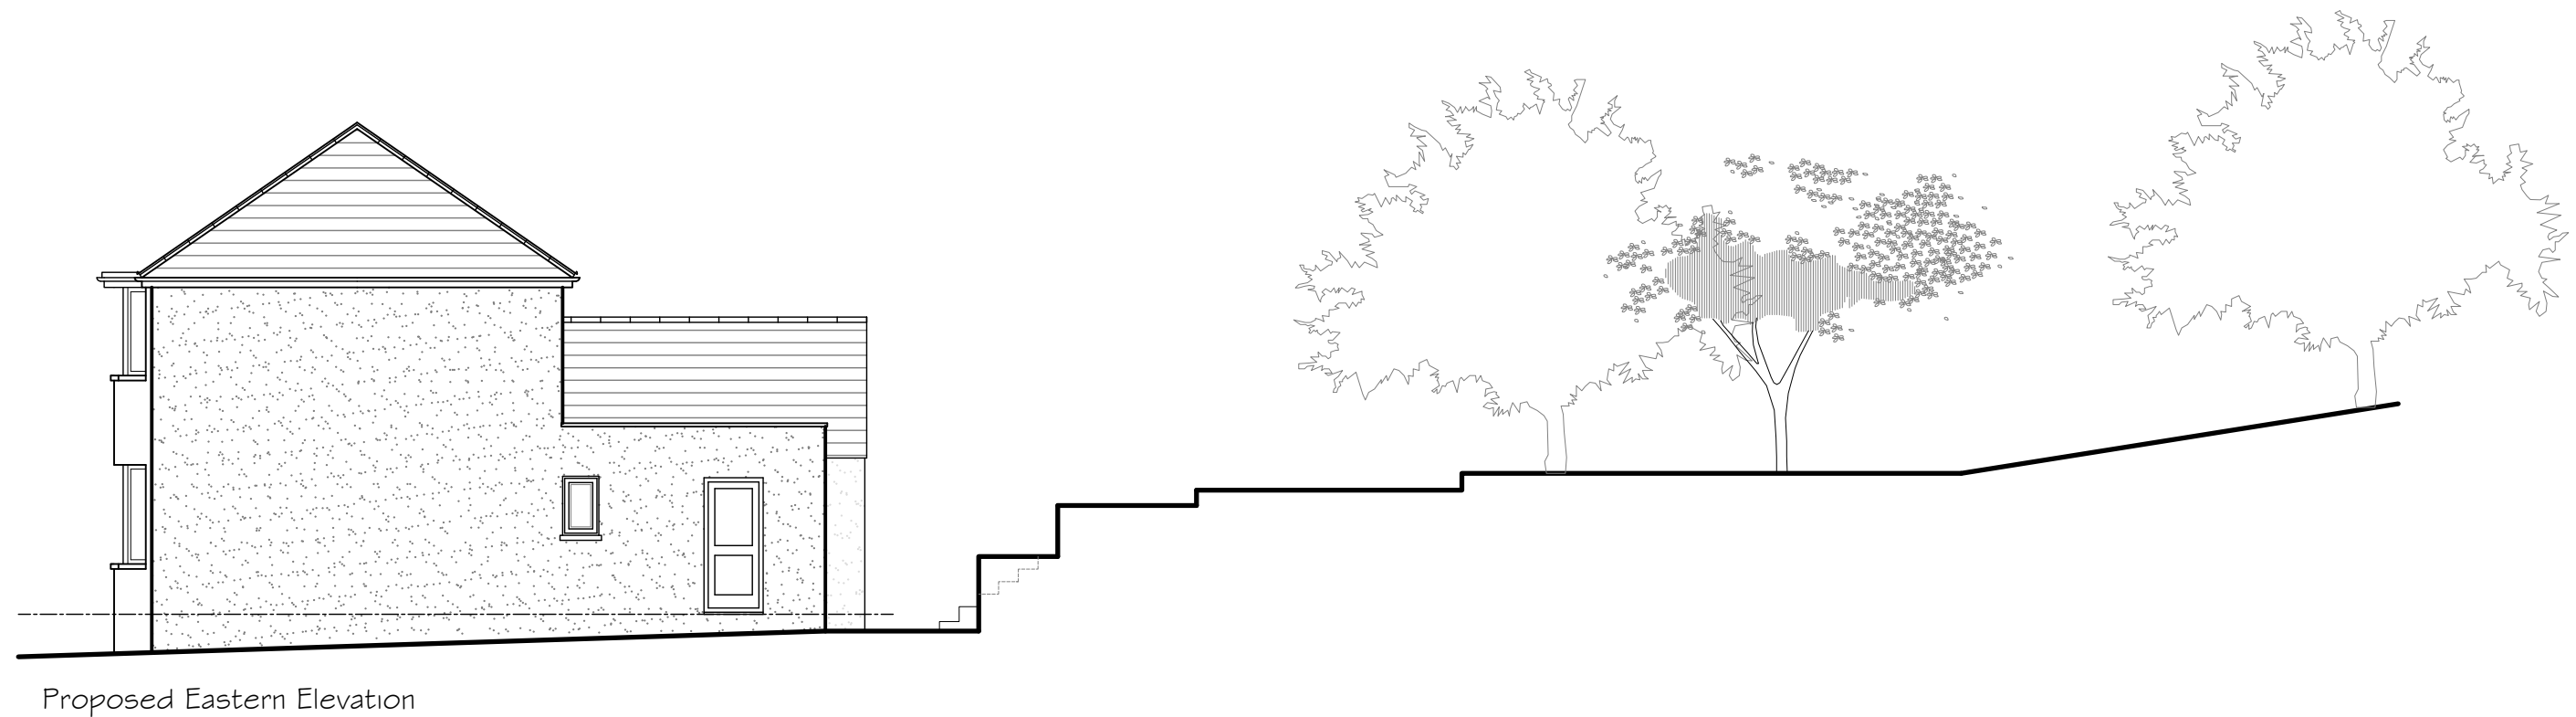


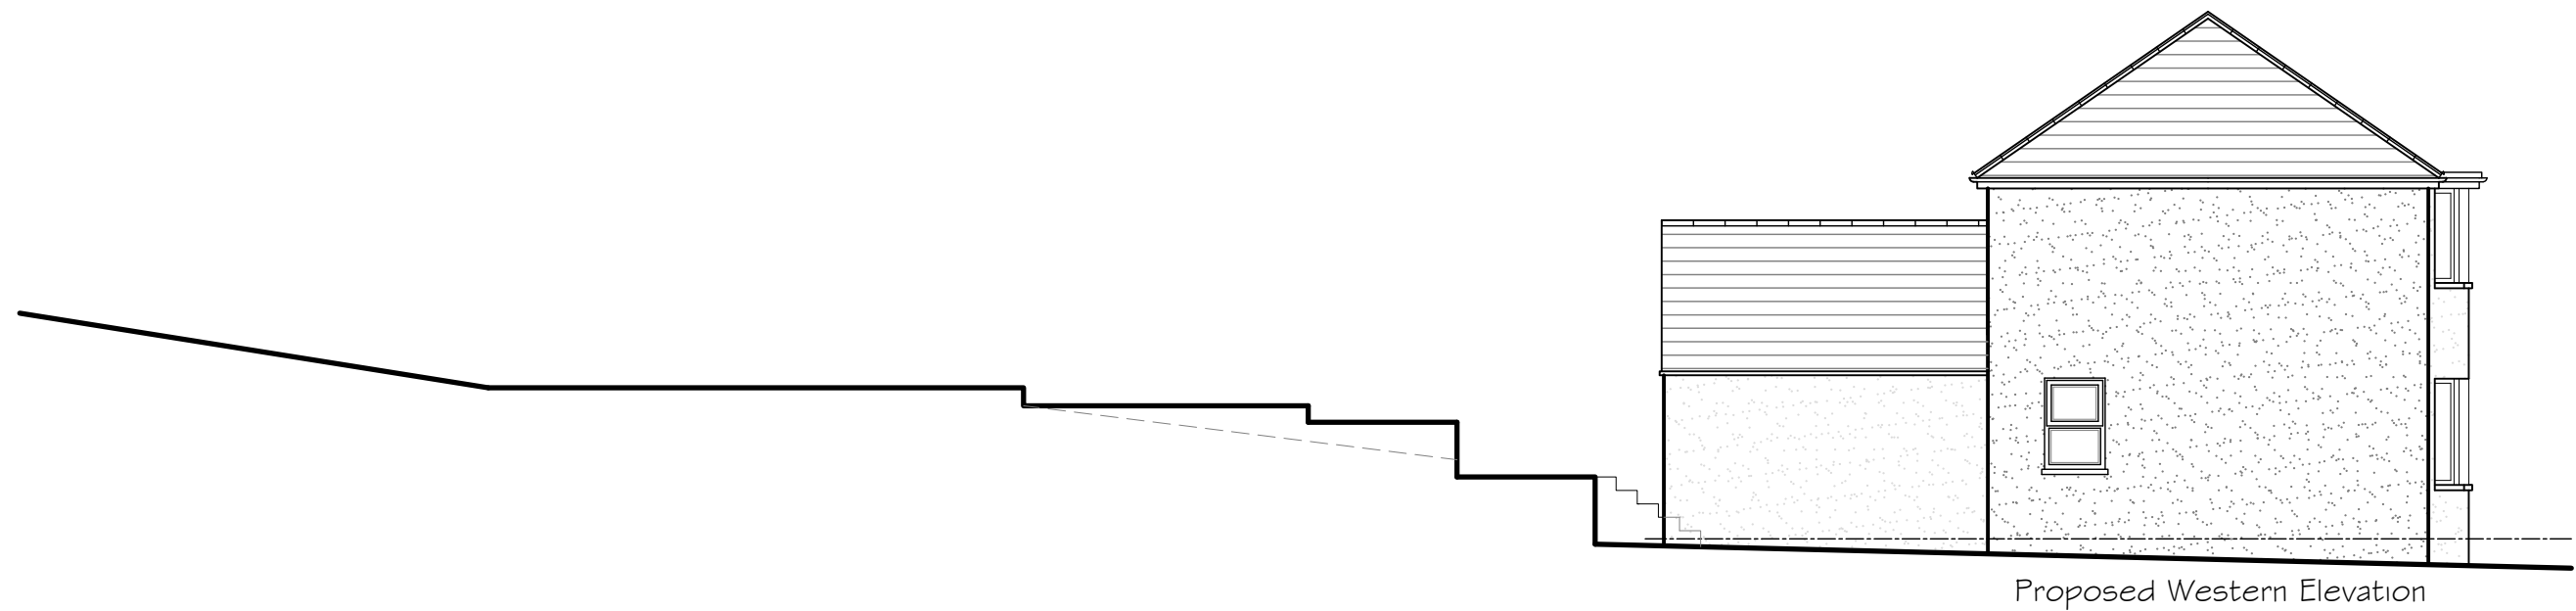

All dimensions to be measured on site by contractor. These drawings to be used for planning purposes only.

Client Mr & Mrs A Davis,
St.Omer, Lodge Road,
Caerleon, Newport,
NP18 3QX

Project Description
Proposed single storey extension & St.Omer, Lodge
Road, Caerleon, Newport for Mr & Mrs A Davis

Drawn TH

Date July 2025

Scales 1:100 @A3

Project Number

Checked

Date

Drawing Number Rev.
Proposed Development