



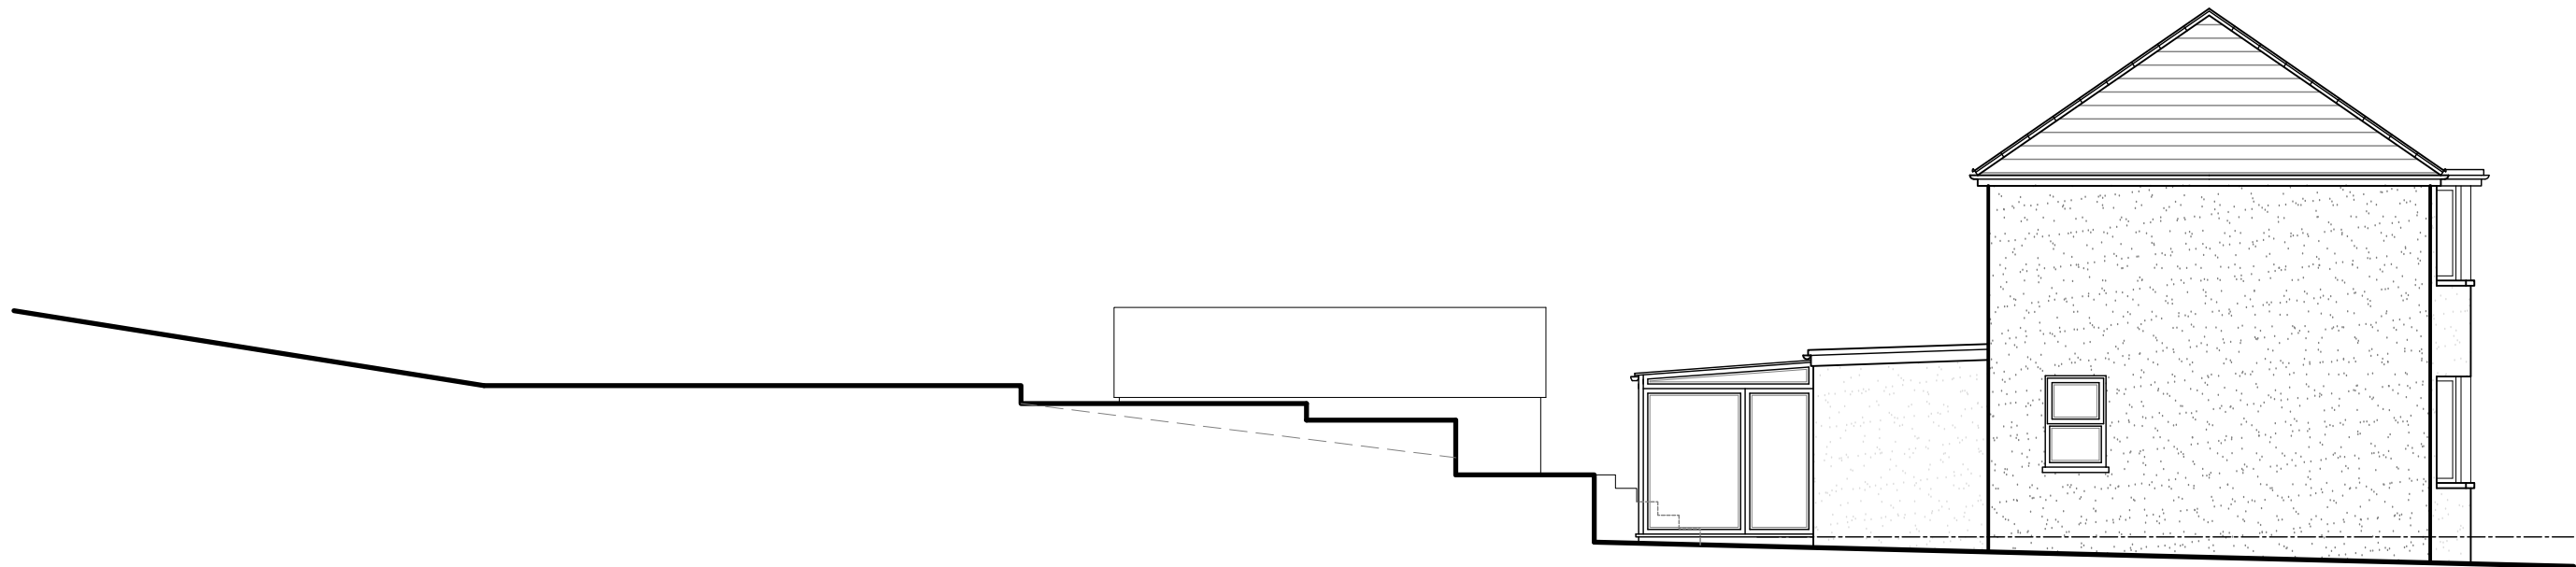

Western Side Elevation

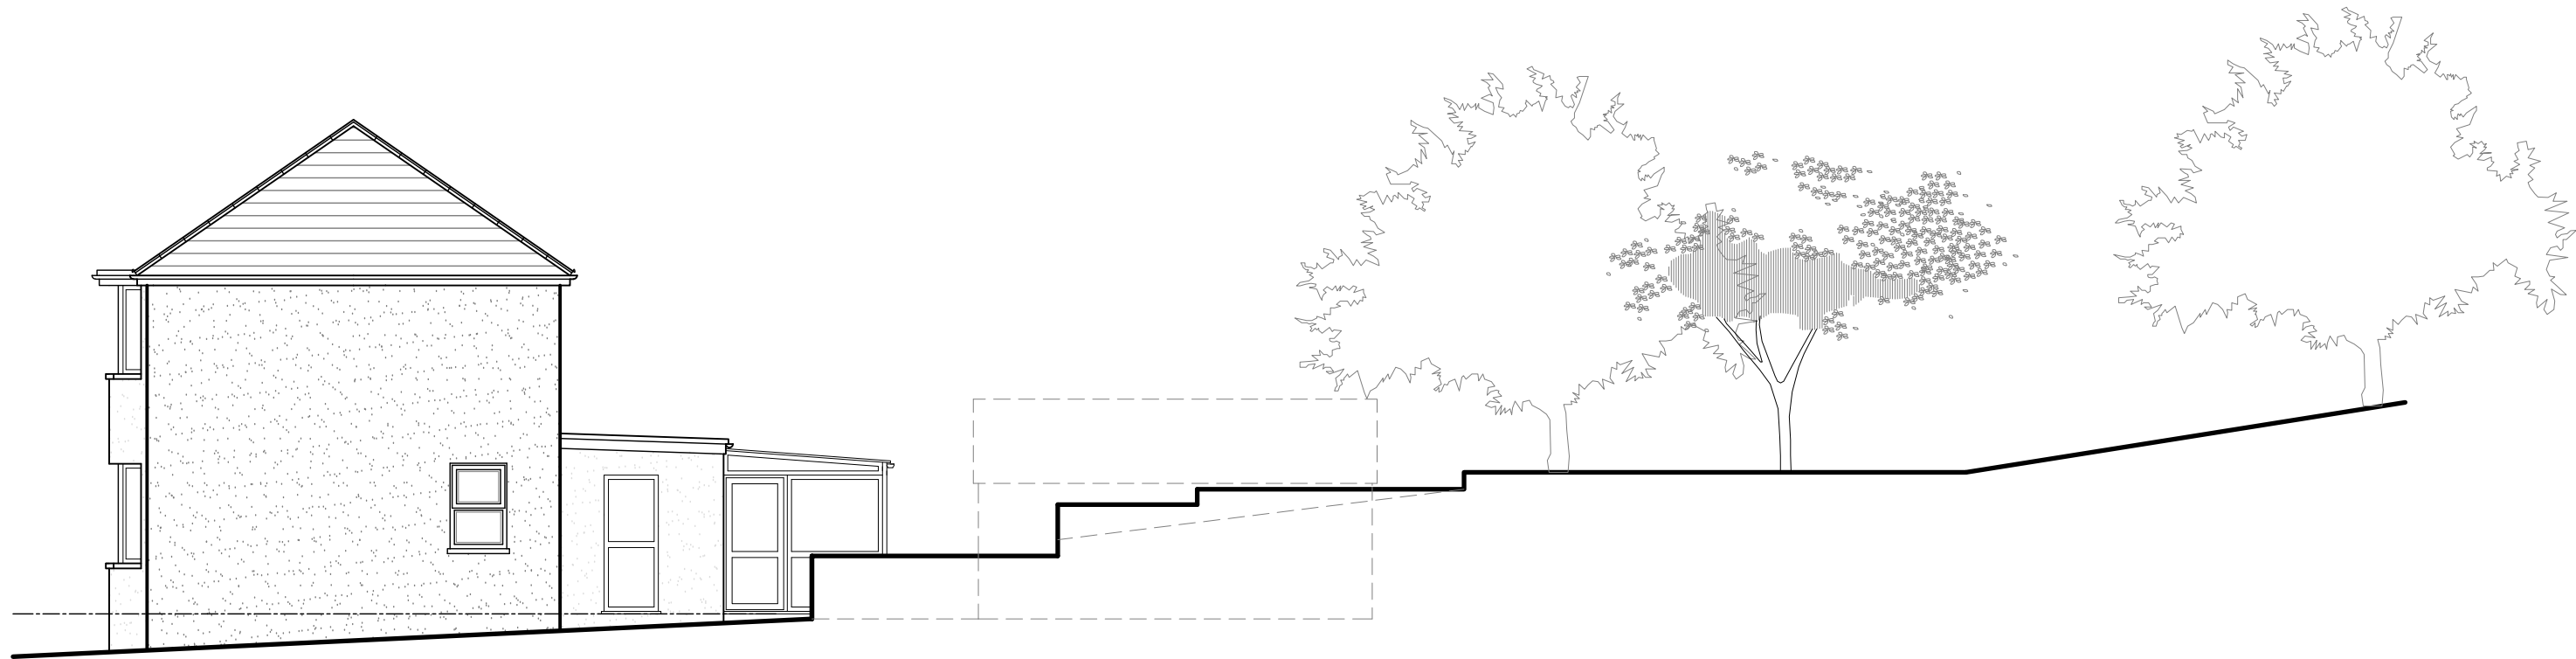

Eastern Side Elevation

All dimensions to be measured on site by contractor. These drawings to be used for planning purposes only.

Client Mr & Mrs A Davis
St. Omer, Lodge Road,
Caerleon, Newport,
NP18 3QX

Project Description
Proposed single storey extension at St Omer, Lodge
Road, for Mr & Mrs A Davis

Drawn TH

Date Sep 2023

Scales 1:100 @A3

Project Number

Checked

Date

Drawing Number Existing Survey 2 Rev.