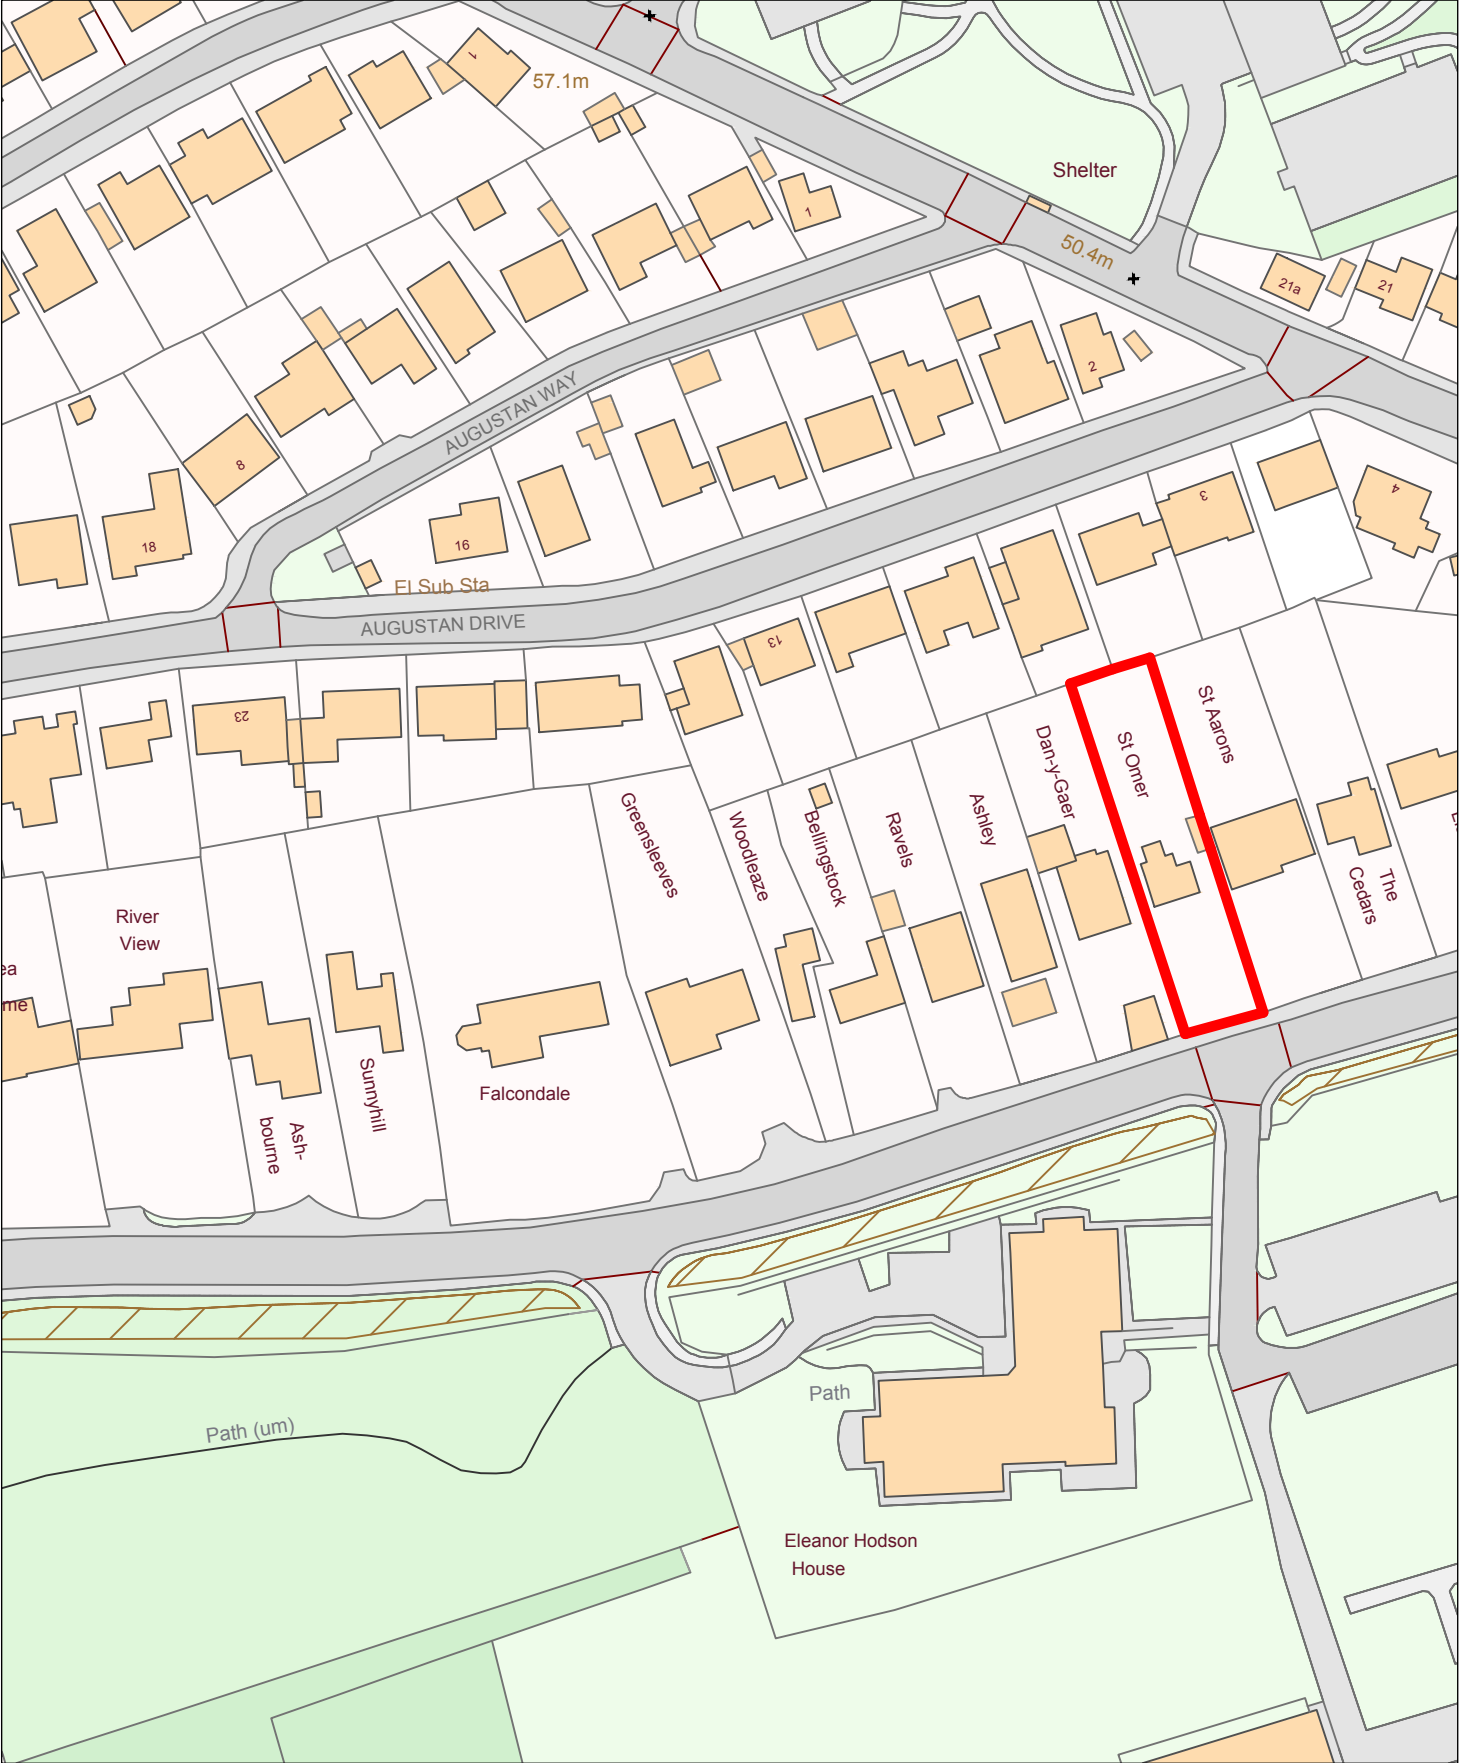


Project Description

Proposed Single storey extension, at St Omer, Lodge Rd, Caerleon NP18 3QX, for Mr & Mrs

Drawn TH

Scales 1:1250 @A4

Project Number

Dwg Number