



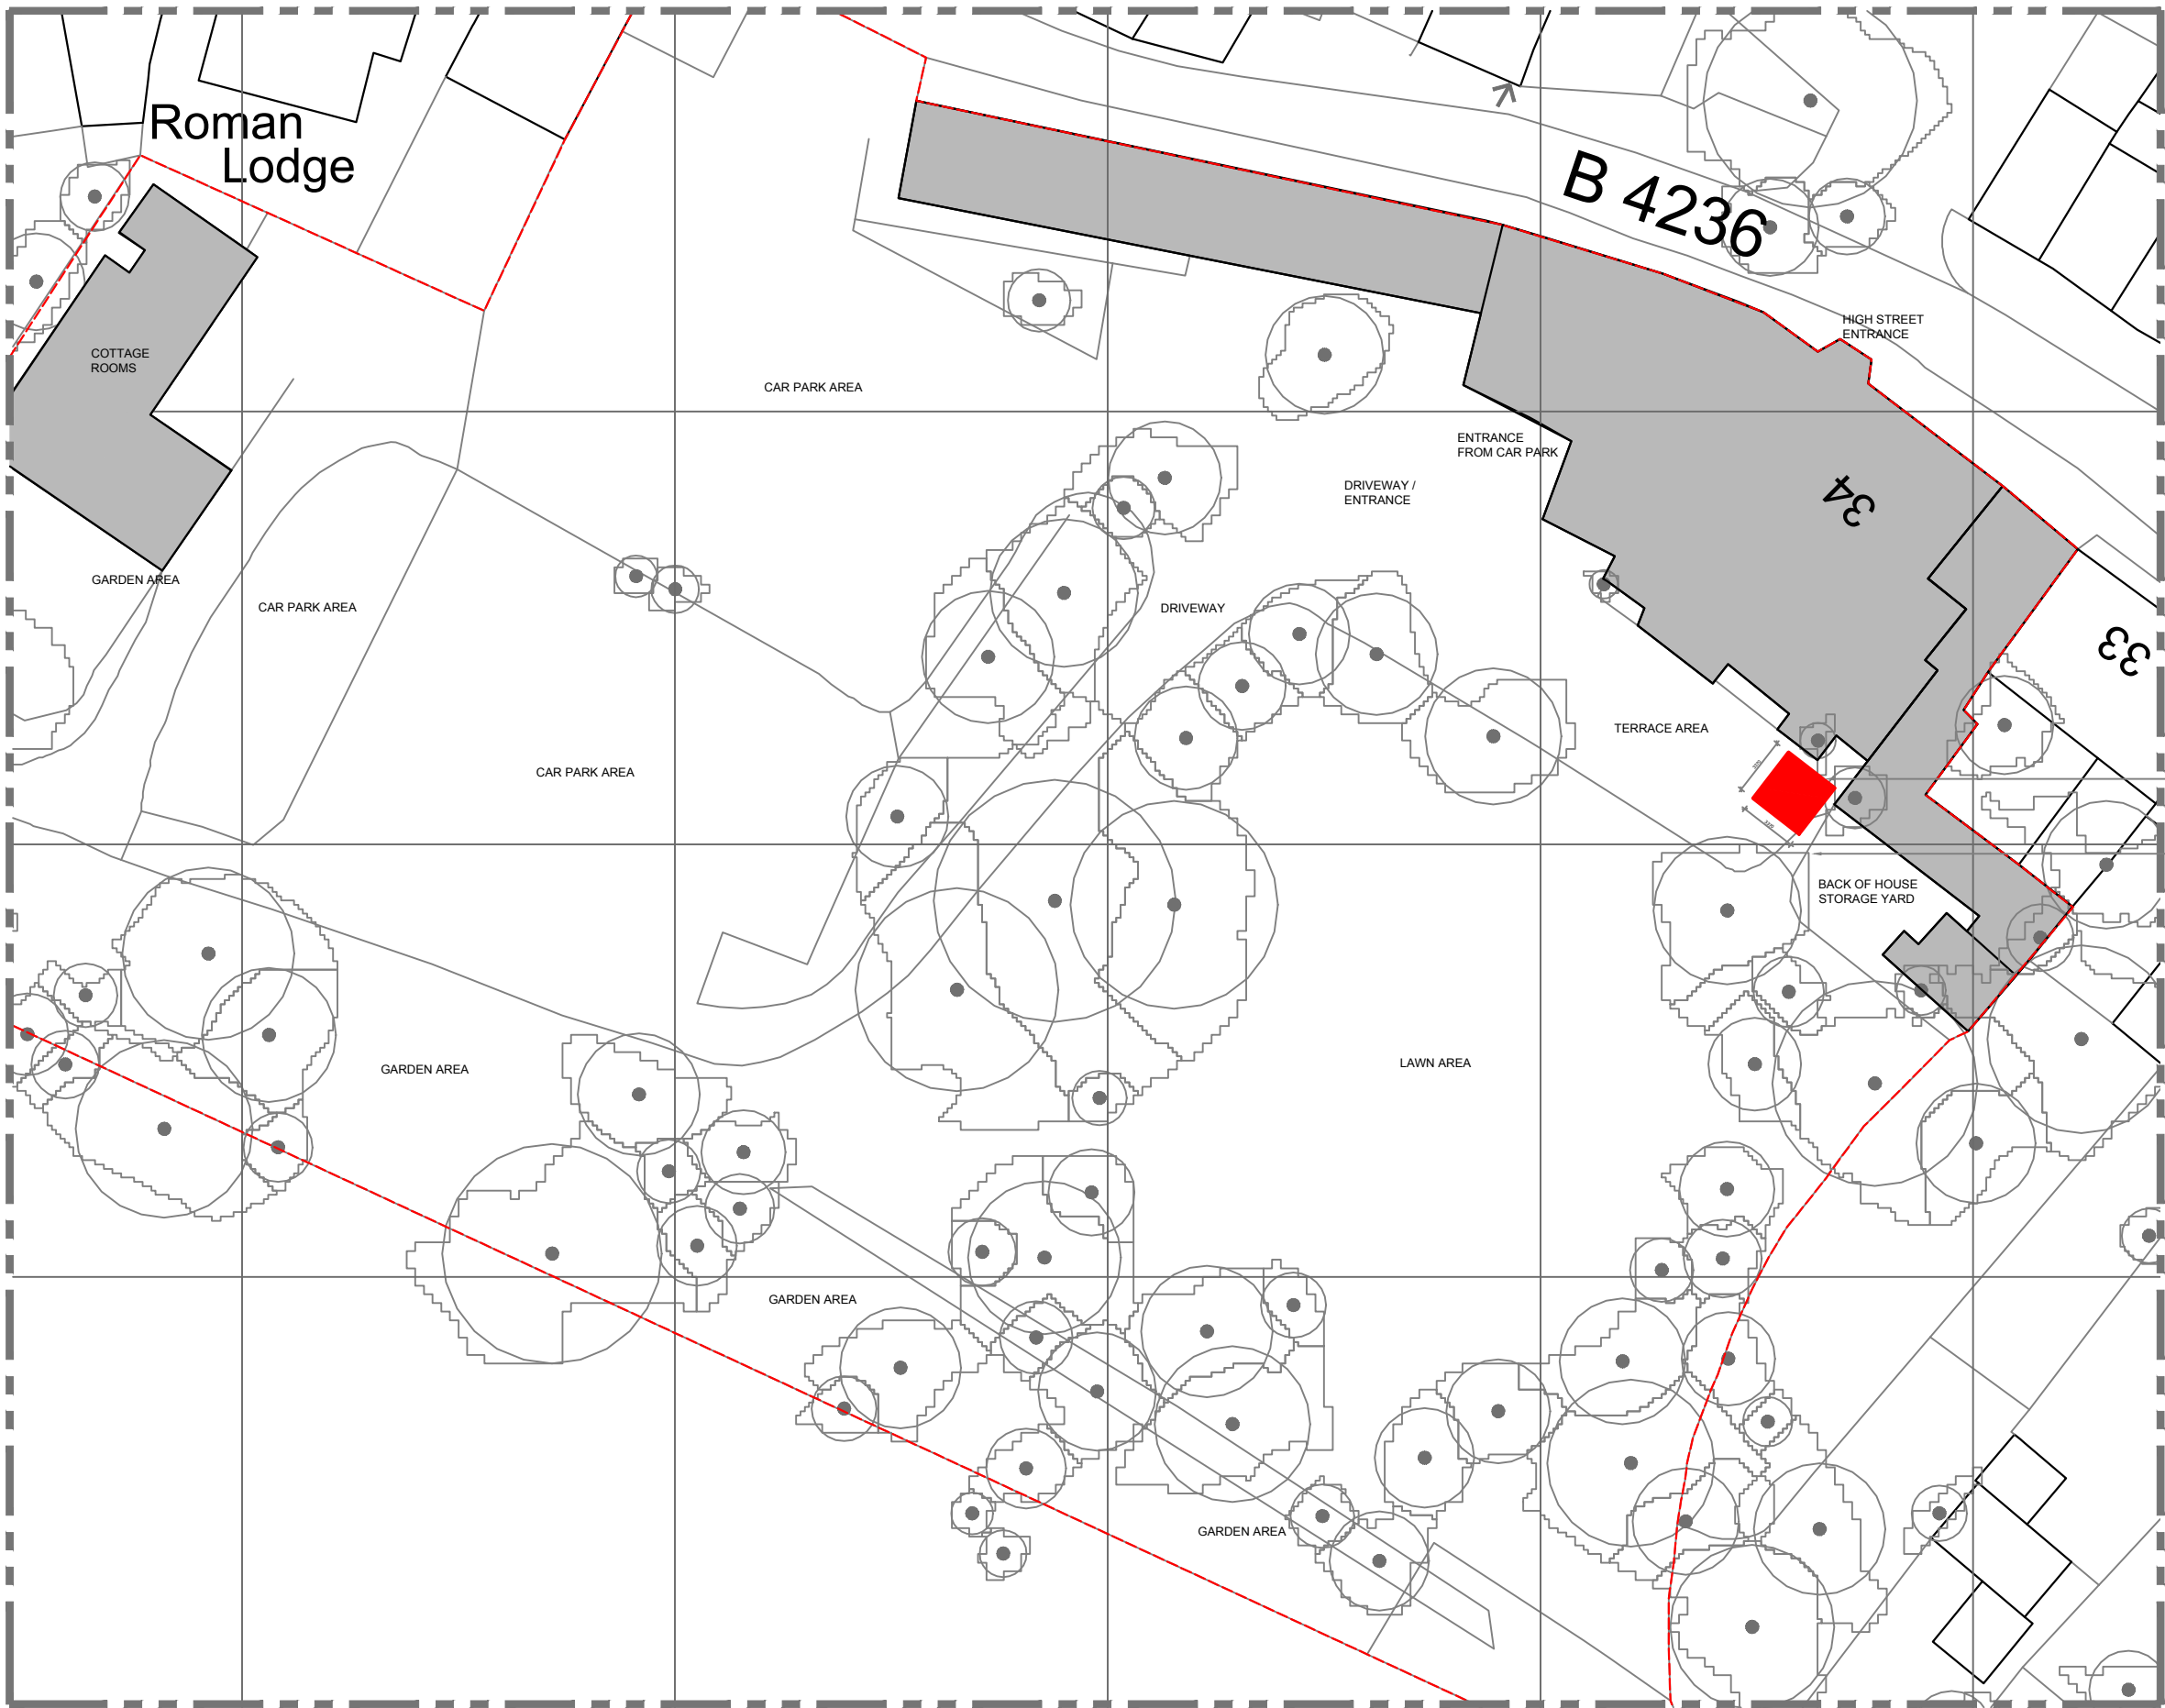

- BUILDINGS WITHIN THE PRIORY GROUNDS
- FULL SITE / GROUNDS DEMISE
- TERRACE BAR

EXISTING LOCATION OF TERRACE BAR

GATED ENTRANCE TO BACK OF HOUSE YARD AREA, WALLED OFF TO TERRACE & LAWN AREA

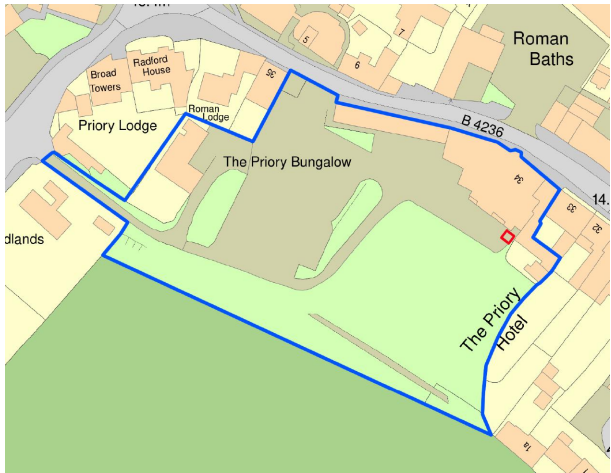

FULL SITE BOUNDARY REFERENCE - NOT TO SCALE

NOTES: DO NOT SCALE FROM THIS DRAWING ALL DRAWINGS TO BE CHECKED ON SITE COPYRIGHT PROTECTED

- THIS DRAWING IS TO BE READ IN CONJUNCTION WITH SPECIFICATIONS SCHEDULES & DRAWINGS BY THE DESIGNER.
- ALL DIMENSIONS TO BE CHECKED ON SITE PRIOR TO MANUFACTURE. ROD DRAWINGS TO BE ISSUED FOR DESIGNER COMMENT.
- SAMPLE OF ALL FINISHES TO BE SUBMITTED TO DESIGNER FOR APPROVAL.
- ALL DISCREPANCIES AND OMISSIONS ON SITE MUST BE REPORTED TO DESIGNER FOR THEIR COMMENTS OR APPROVAL PRIOR TO COMMENCING WORK.
- ALL ELECTRICAL, LIGHTING, HVAC AND PLUMBING ISSUES TO BE REFERRED TO ENGINEERS DRAWINGS PRIOR TO COMMENCEMENT OF WORKS.
- THE DESIGNS ARE SUBJECT TO APPROVAL BY STATUTORY AUTHORITIES AND ANY NECESSARY ALTERNATIONS SHOULD BE MADE IF REQUIRED TO COMPLY WITH STATUTORY REQUIREMENTS.

FOR
INFORMATION

Location Plan (NTS)

Client THE PRIORY
Project TERRACE BAR
CAERLEON NP181AG

Drawing TERRACE BAR
EXISTING LOCATION PLAN

Drawing No. 100	Date 01/06/25	Scale 1:200 © A1	Revision -	Drawn By SLP
-----------------	---------------	------------------	------------	--------------