


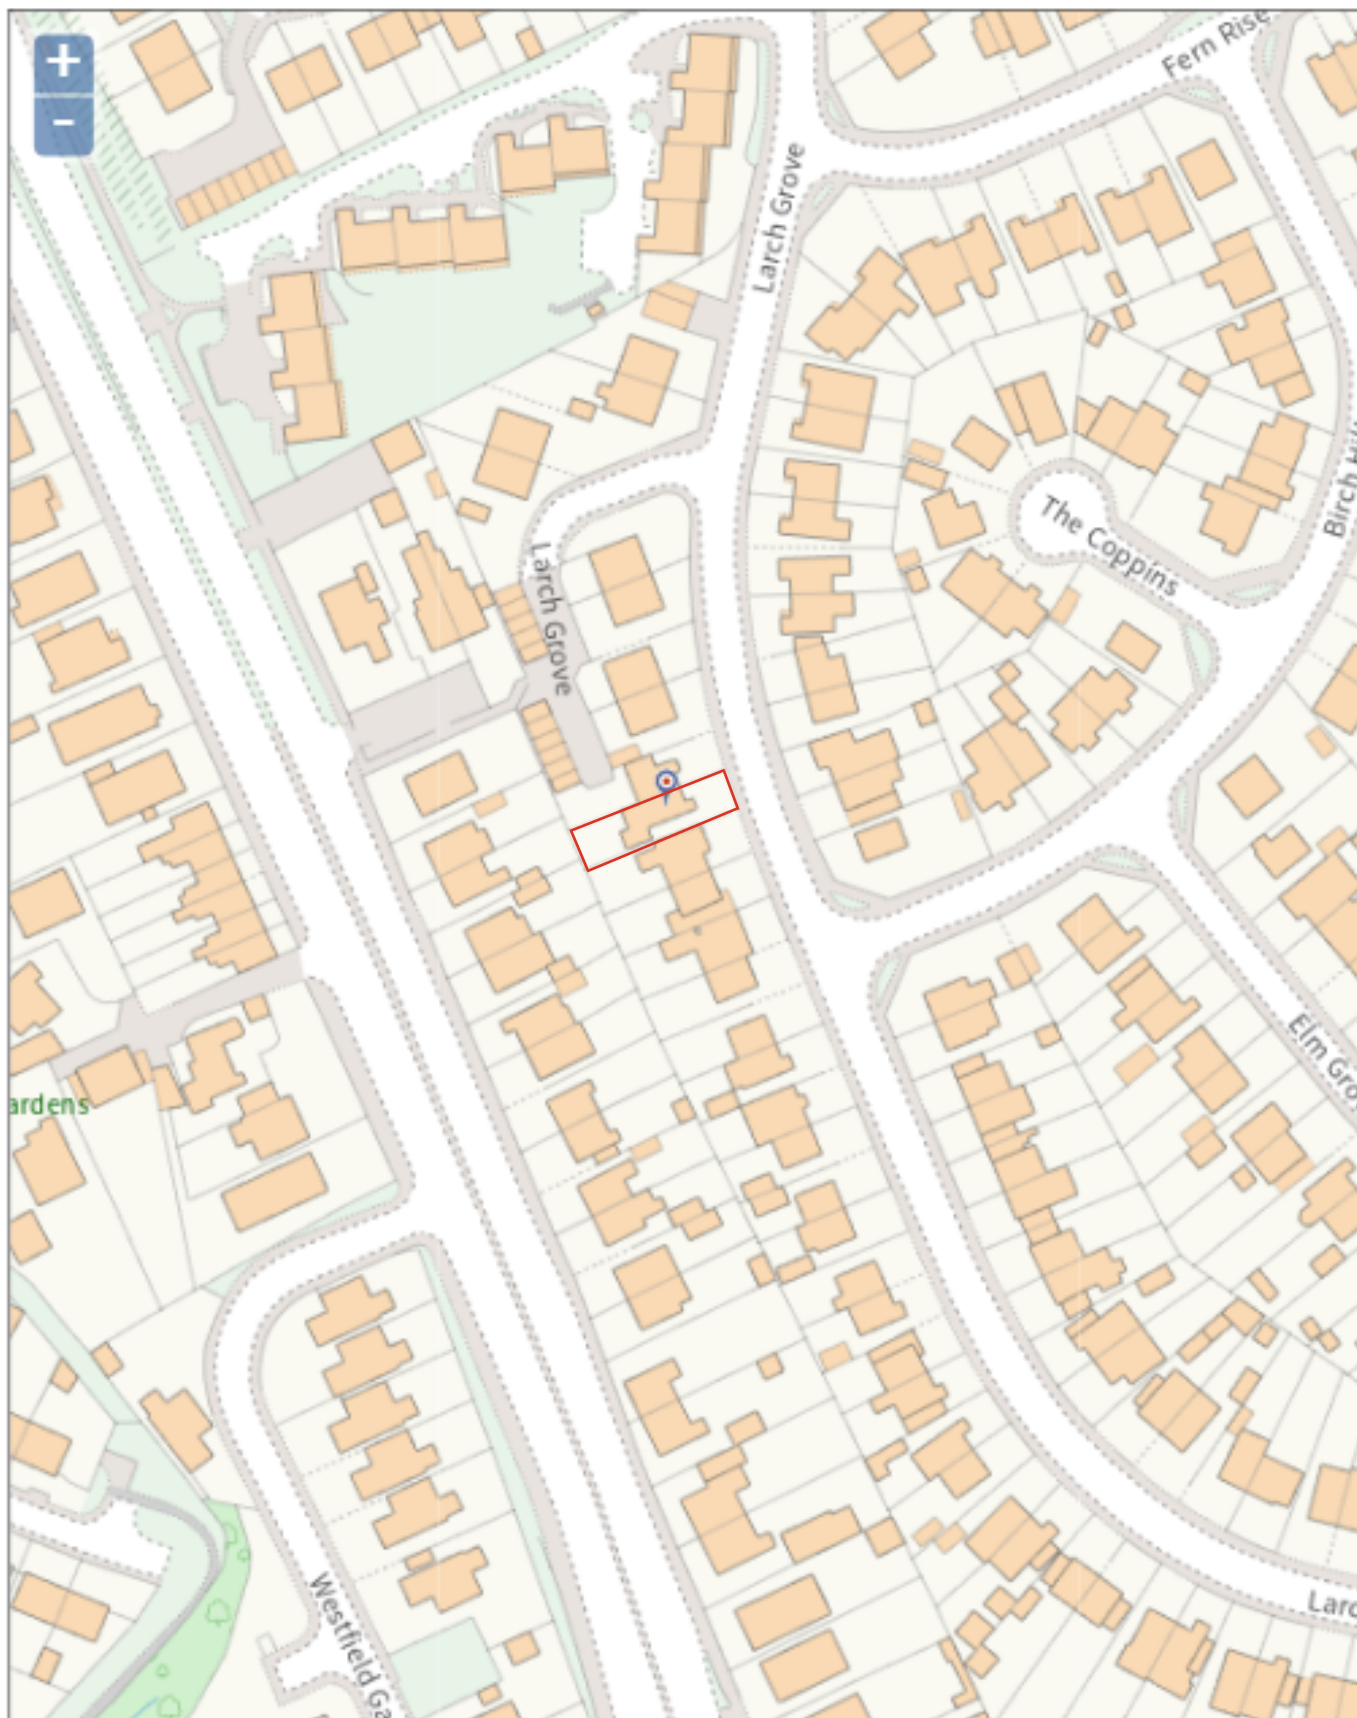

81 Larch Grove - 1:1250

N Scale: 1:1250

Printed on: 2026-04-23 12:40:00 by Christopher.Baker@newport.gov.uk



© Newport City Council