


19 ST MARYS STREET, NEWPORT


AS EXISTING




FRONT ELEVATION

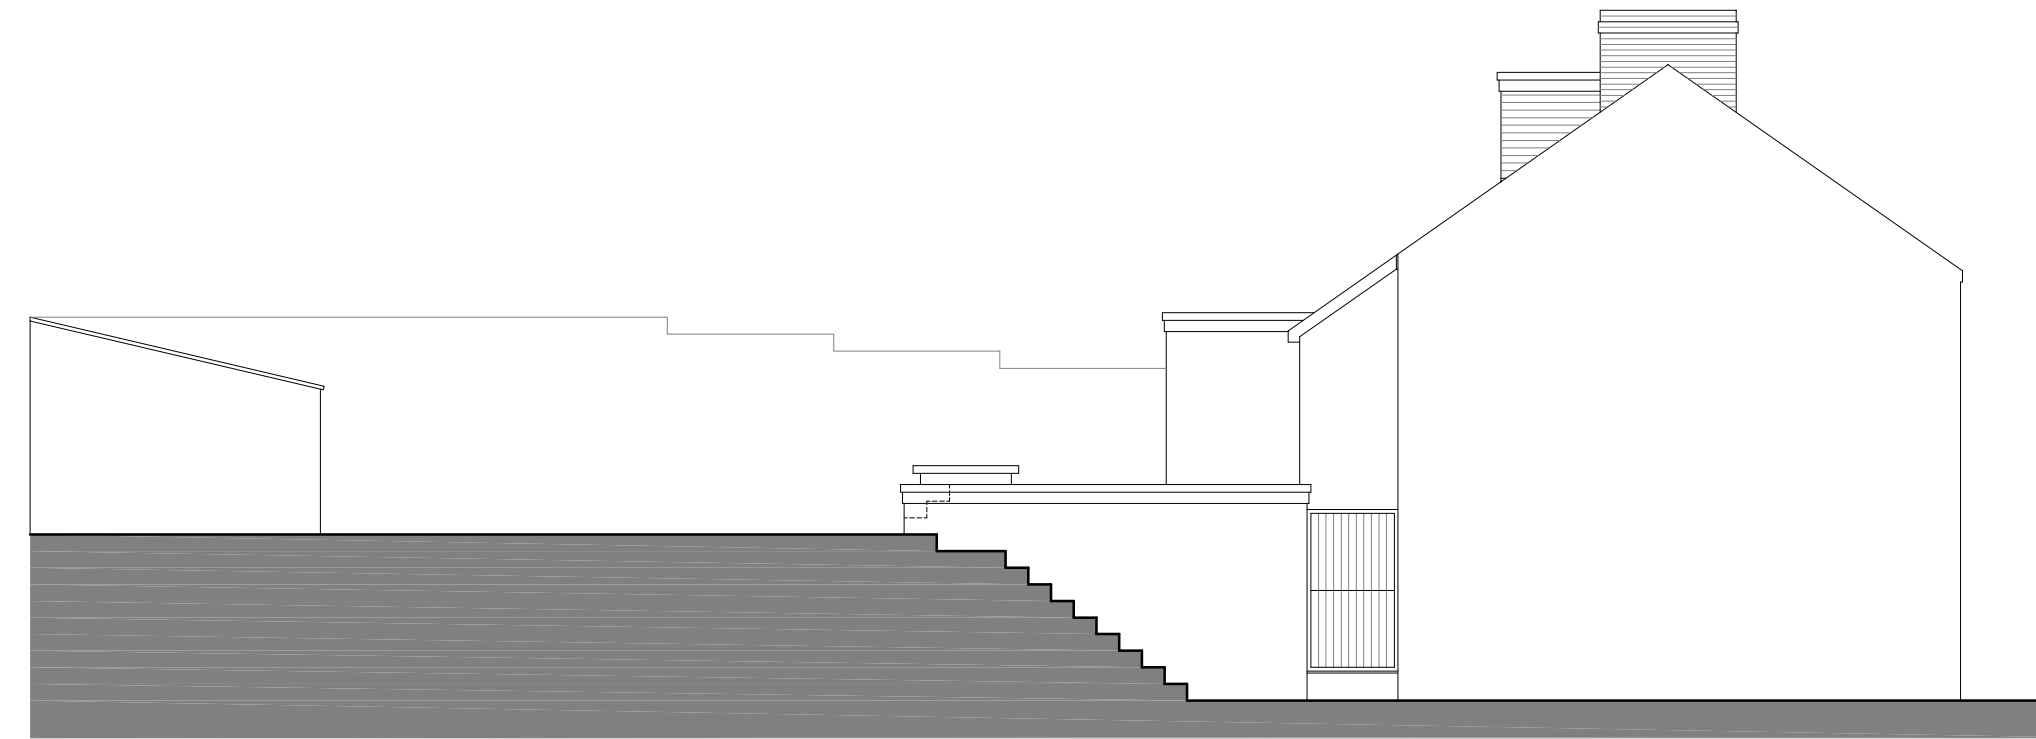

SIDE ELEVATION

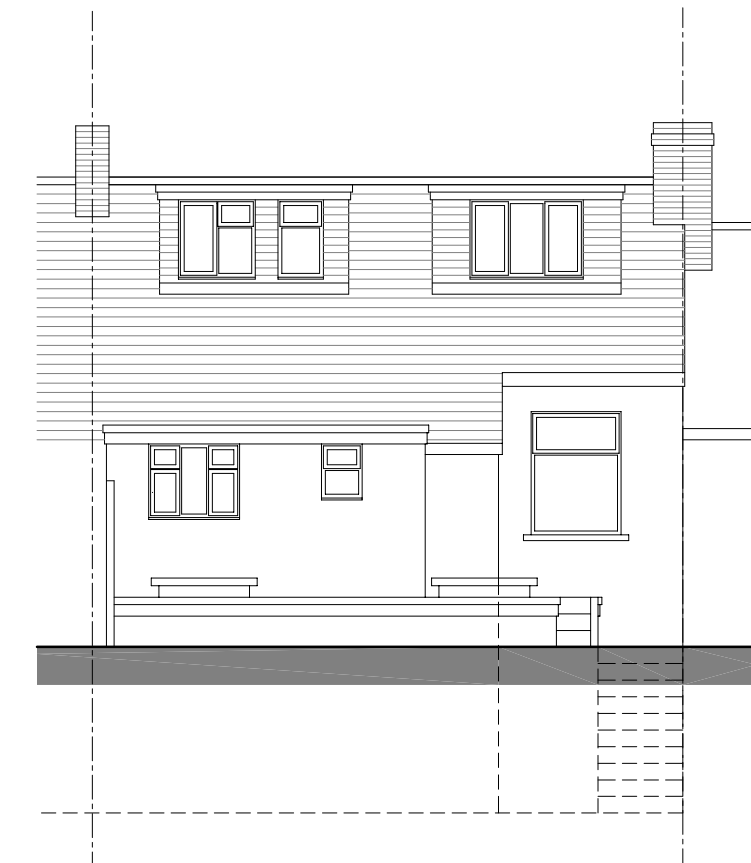

REAR ELEVATION

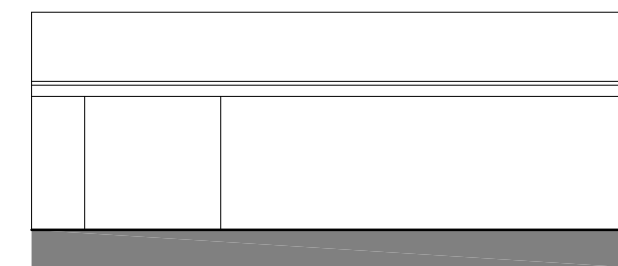


OUTBUILDING ELEVATION

AS PROPOSED




FRONT ELEVATION

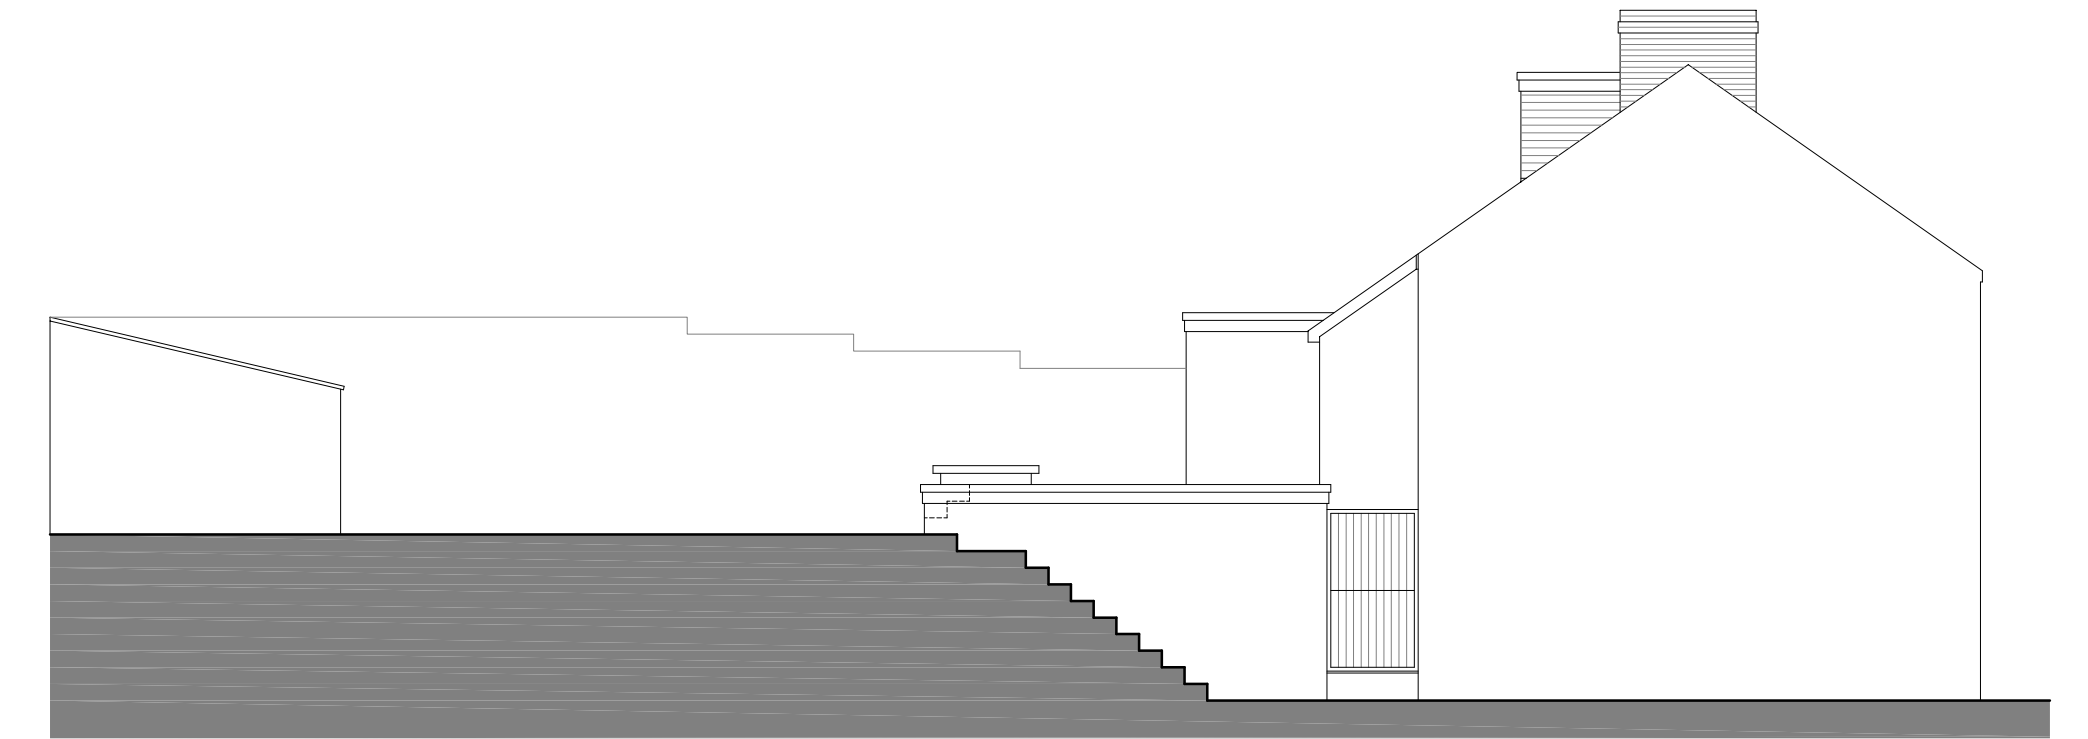

SIDE ELEVATION



REAR ELEVATION

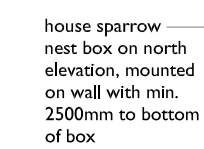OUTBUILDING
ELEVATION


SCALE THIS DRAWING ONLY FOR
PLANNING PURPOSES CHECK ALL
DIMENSIONS ON SITE

This drawing is to establish design intent. The contractor is responsible for quantities, dimensions, verification of site conditions, compliance with contract documents for information that pertains to the fabrication processes or techniques of construction and for the co-ordination of work with all trades. All errors or omissions are to be reported to the designers.

Original drawing size A1

A	260629	Title changed.	jmt	-

Client	MR AND MRS A. AHUJA				
Project	GROUND FLOOR FLAT AND 3 BEDROOM HMO AT 19 ST MARY STREET, NEWPORT.				
Title	ELEVATIONS AS EXISTING AND PROPOSED			Scale:	1:10.150 @ A1 1:20.1100 @ A3
Status	PLANNING			Contract price	Issue Aug 2025
Cost A/E	2024.454	Client A/E	PL 03	Approved yes	A

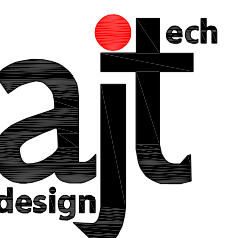

59 St Julians Road, Newport,
South Wales, NP19 7RU.

Tel: 07891 973844
Email: jason@ajtechdesign.co.uk