


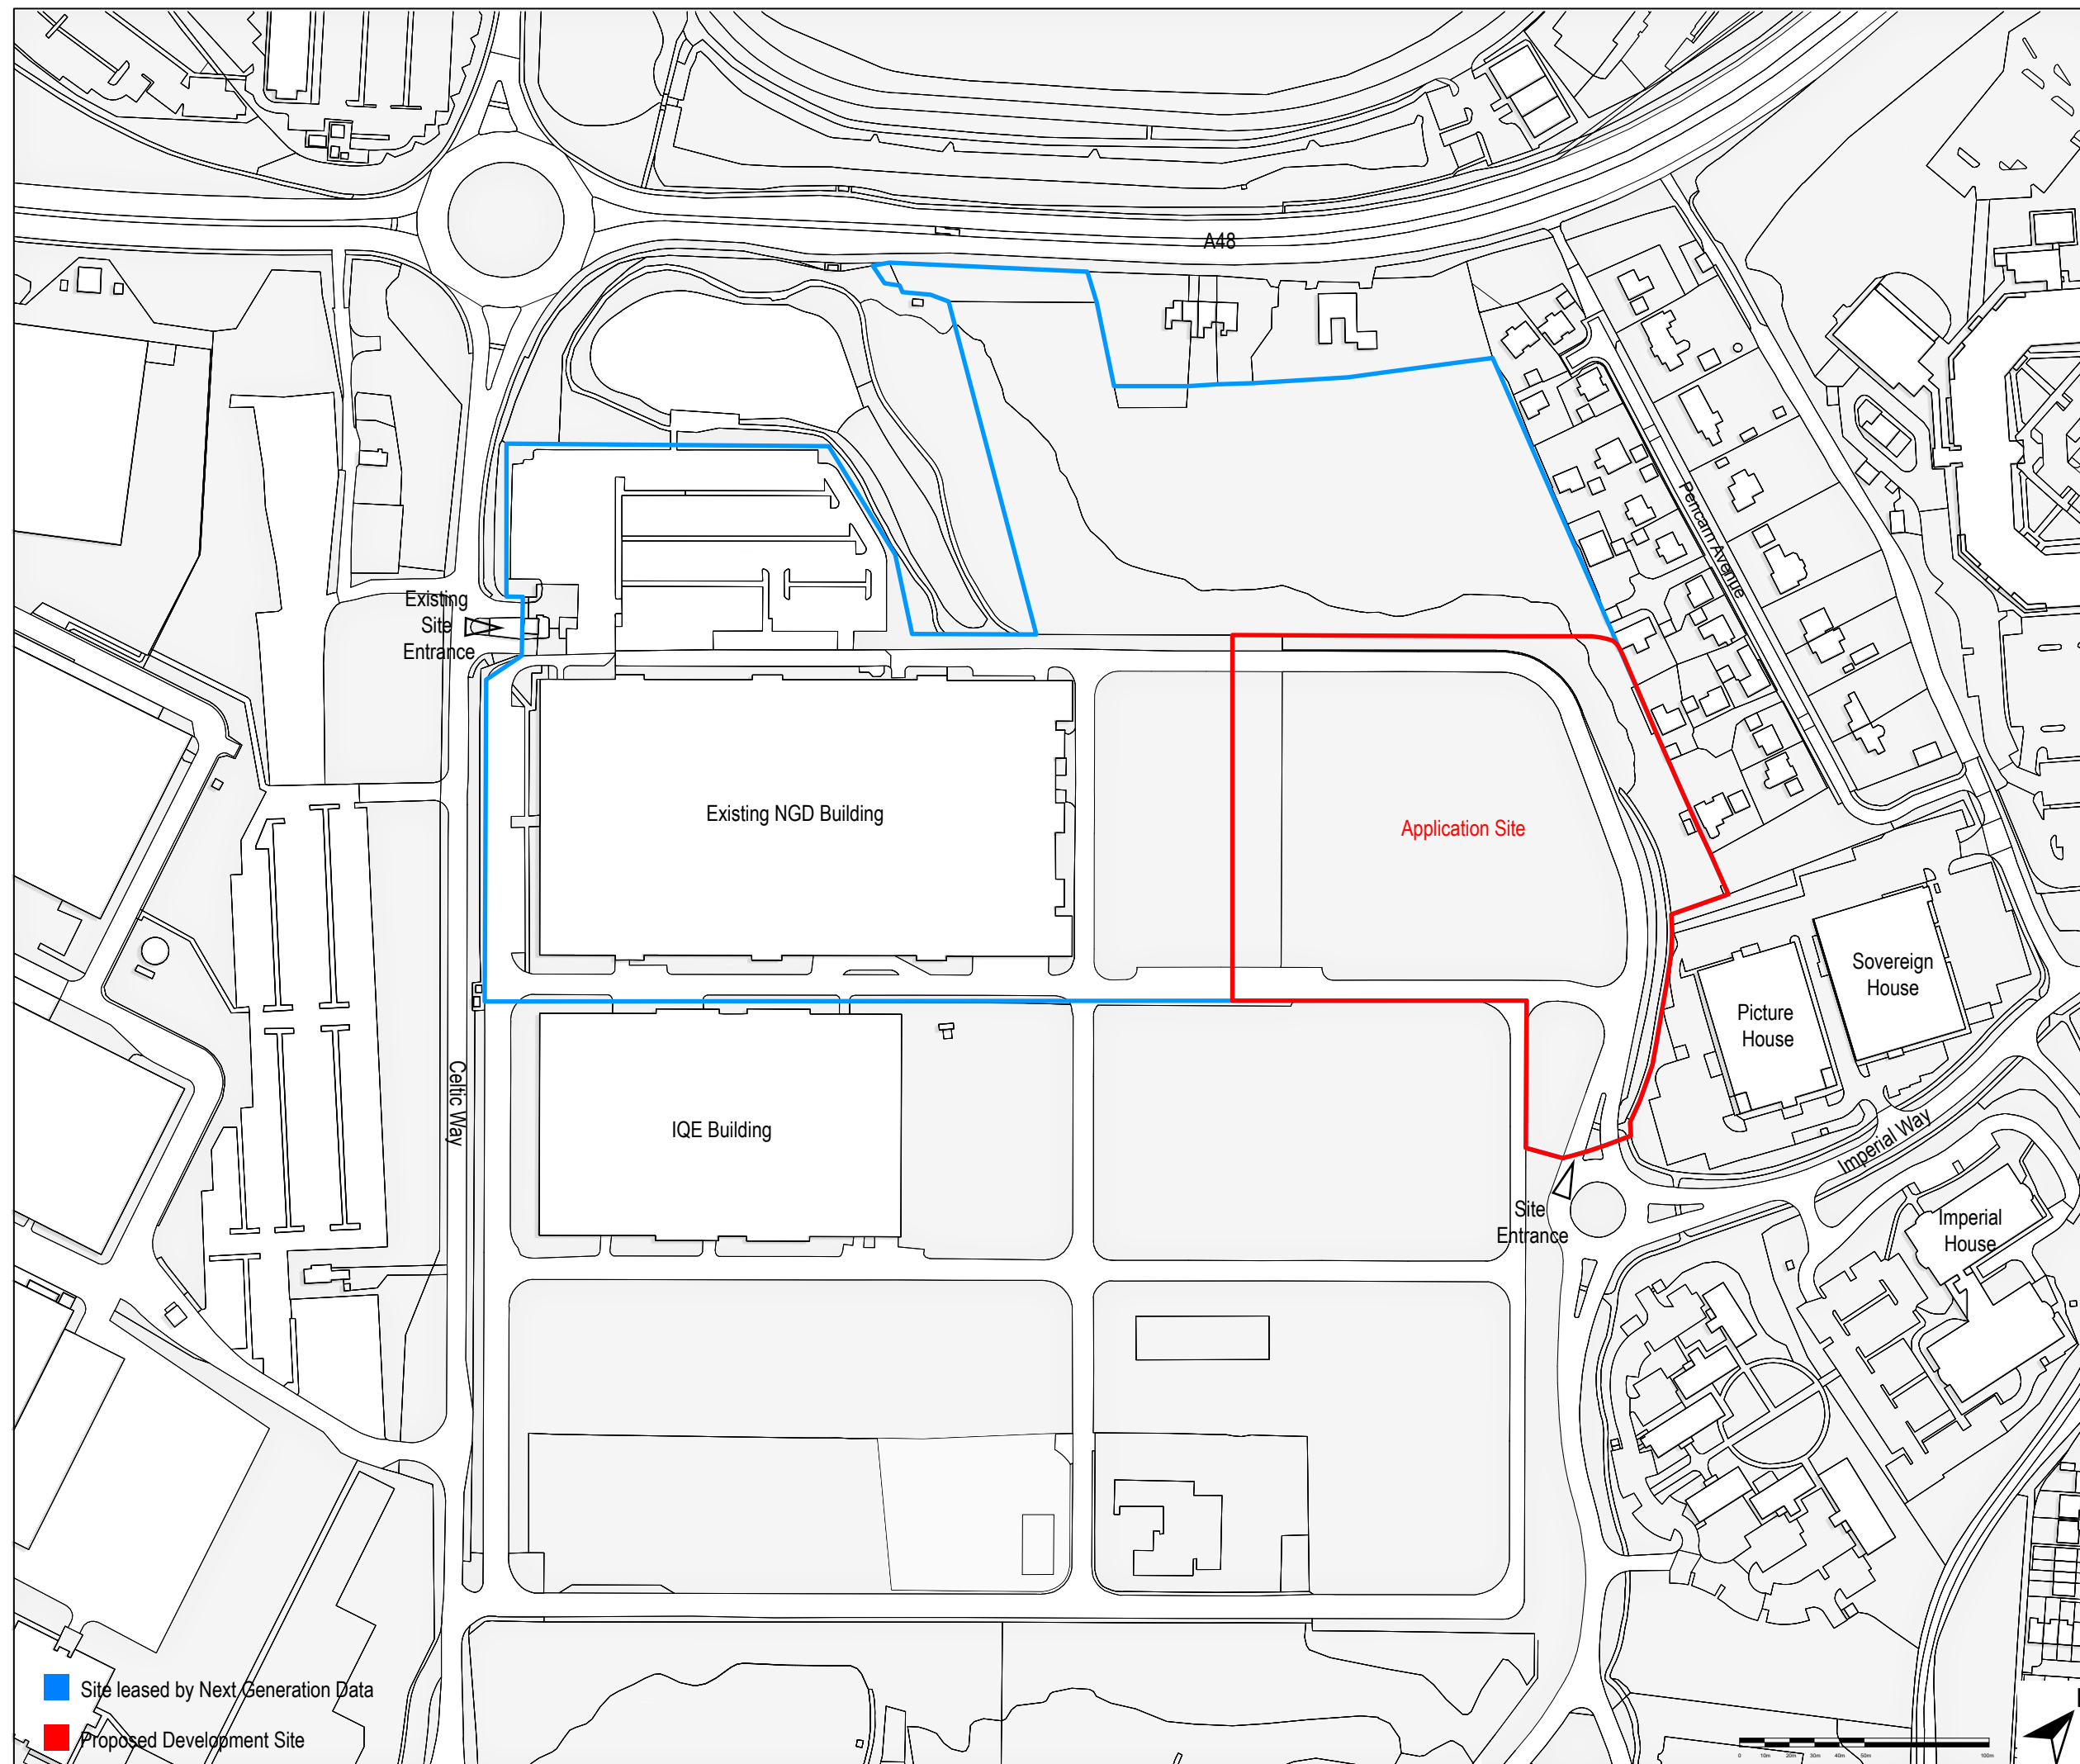

SAFETY, HEALTH AND ENVIRONMENTAL INFORMATION

In addition to the hazards/risks normally associated with the types of work detailed on this drawing, note the following:

CONSTRUCTION

MAINTENANCE/CLEANING

DECOMMISSIONING/DEMOLITION	
----------------------------	--

It is assumed that all works will be carried out by a competent contractor working, where appropriate, to an approved method statement

Notes :

1. Drawings to be read in conjunction with NBS specification
2. For building location and setting out please refer to the masterplan drawings.
3. Drawings to be read in conjunction with all other disciplines drawings and specification documents
4. Drawings are shown for design intent only and subject to further development.
5. All dimensions are in millimetres unless otherwise specified.

02	25/11/19	For Planning		CM	NS	H
01	13/09/19	Planning Application Draft		CM	NS	N
Rev.	Date	Description		By	Chk'd	Appr'd

Drawing Status					Suitability
----------------	--	--	--	--	-------------

FOR PLANNING

ATKINS
5185749

500 Park Avenue
Aztec West
Almondsbury
Bristol
BS32 4RZ
ENGLAND
Tel: +44 (0)1454 66 2222
Fax: +44 (0)1454 66 3333

Copyright © Atkins Limited (2013) www.atkinsglobal.com

Client _____

Next Generation Data

Project Title	
---------------	--

NGD

Drawing Title	
---------------	--

Data Centre Site Boundary Plan

Scale 1 : 1250	Designed NS	Drawn CM	Checked NS	Authorised HN
Original Size A1	Date 20/11/19	Date 20/11/19	Date 20/11/19	Date 25/11/19

Drawing Number		Revision	
----------------	--	----------	--

5185749-ATK-XX-XX-DR-AR-0001	02
------------------------------	----

