


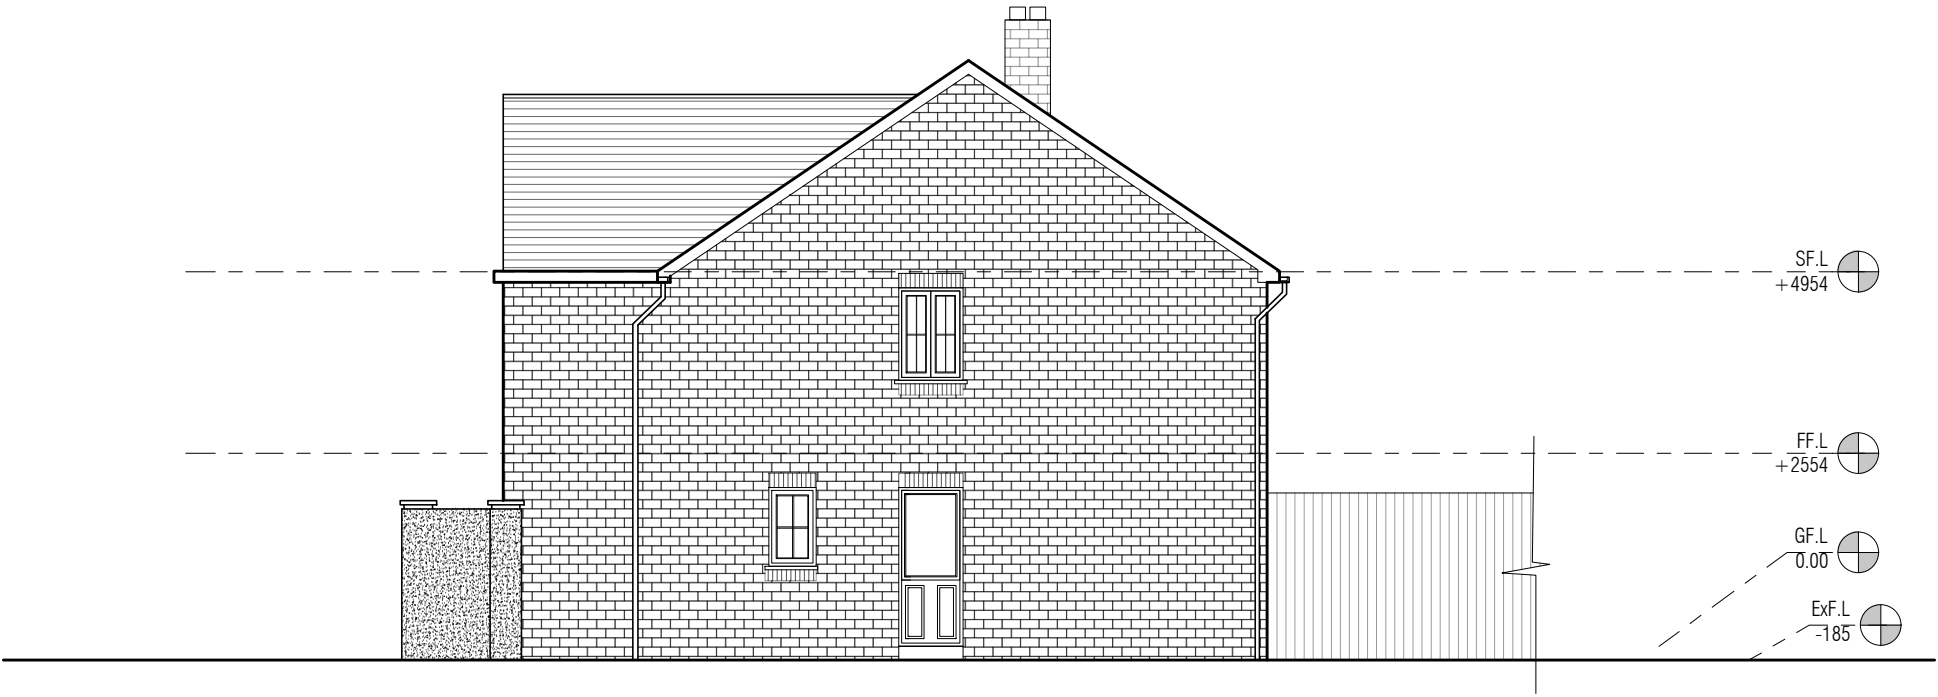

EXISTING ELEVATION A



EXISTING ELEVATION B

PROJECT: 5 LILY WAY, ROGERSTONE NP10 9LG	Scale (@ A3)	1:100	<u>MATERIAL LEGEND:</u> External walls: Brick slips Bifold doors: Grey powder coated Aluminum frame Windows: White UPVC Roof: Composite slate tiles	<u>NOTE:</u> The drawing is copyright. Do not scale the drawing. Contractor to check all the dimensions on site and to report any discrepancies to the SO	
	Dwg. No	102			
SHEET: EXISTING ELEVATIONS	Date	MAY 2026			
	Design by	NZ			