
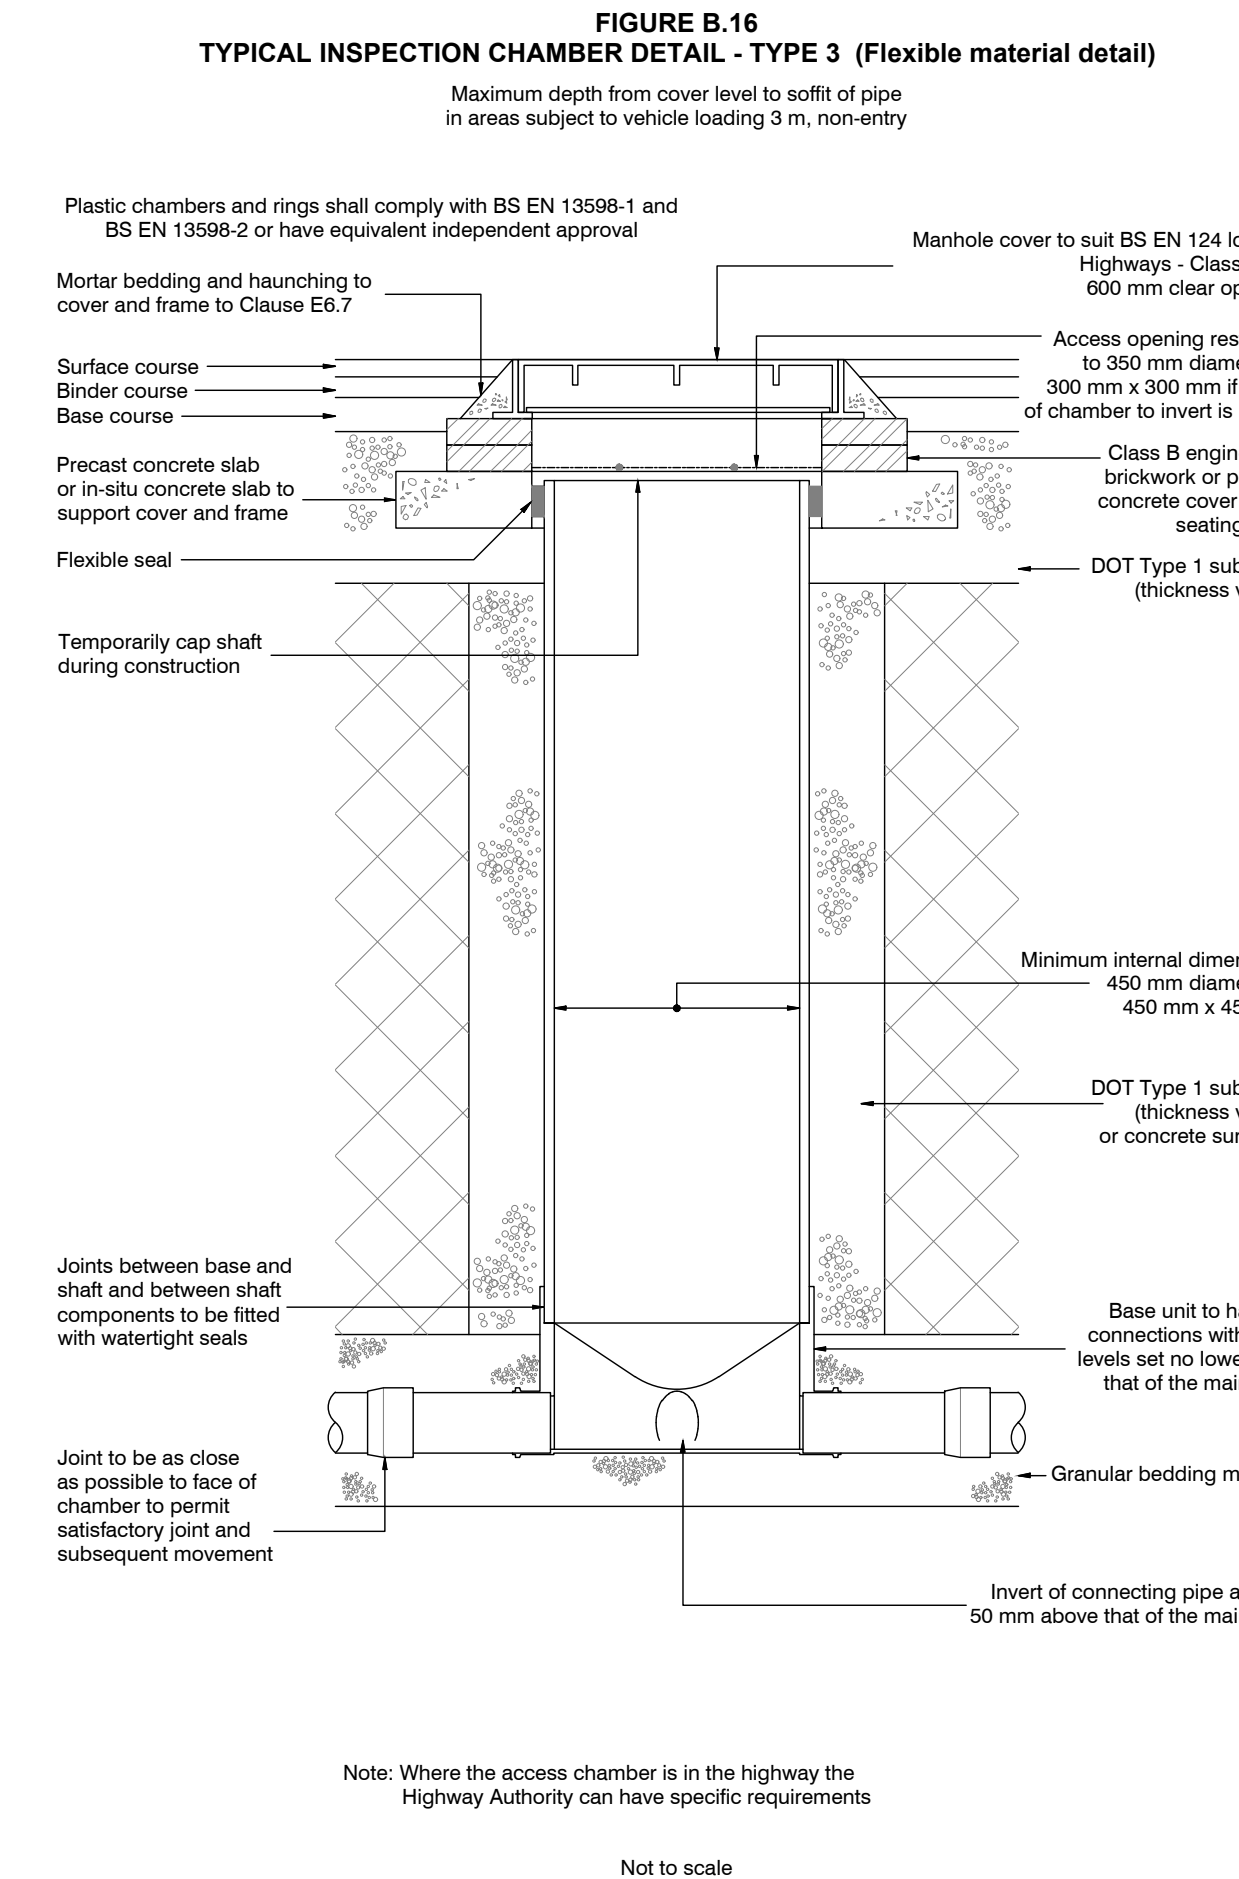
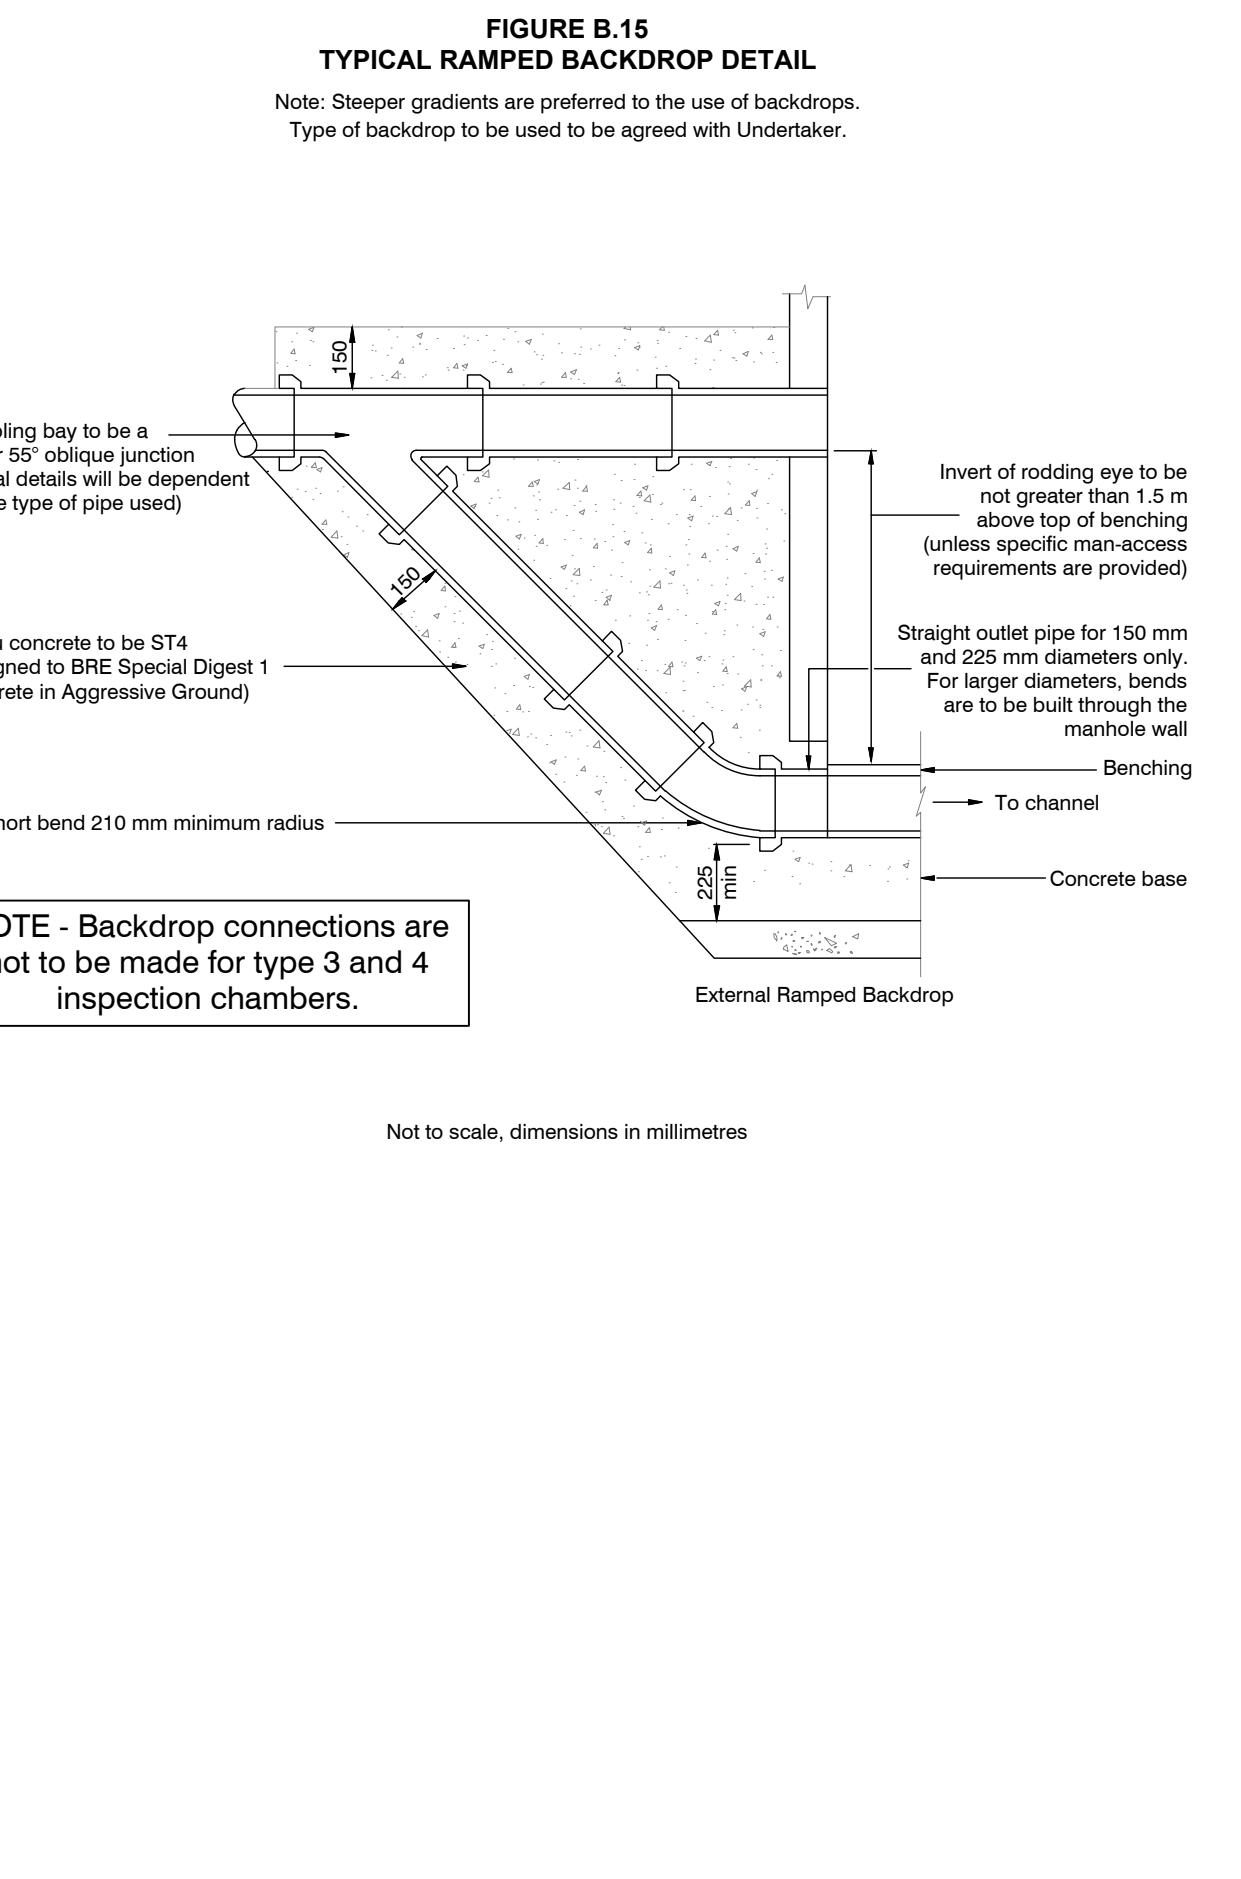
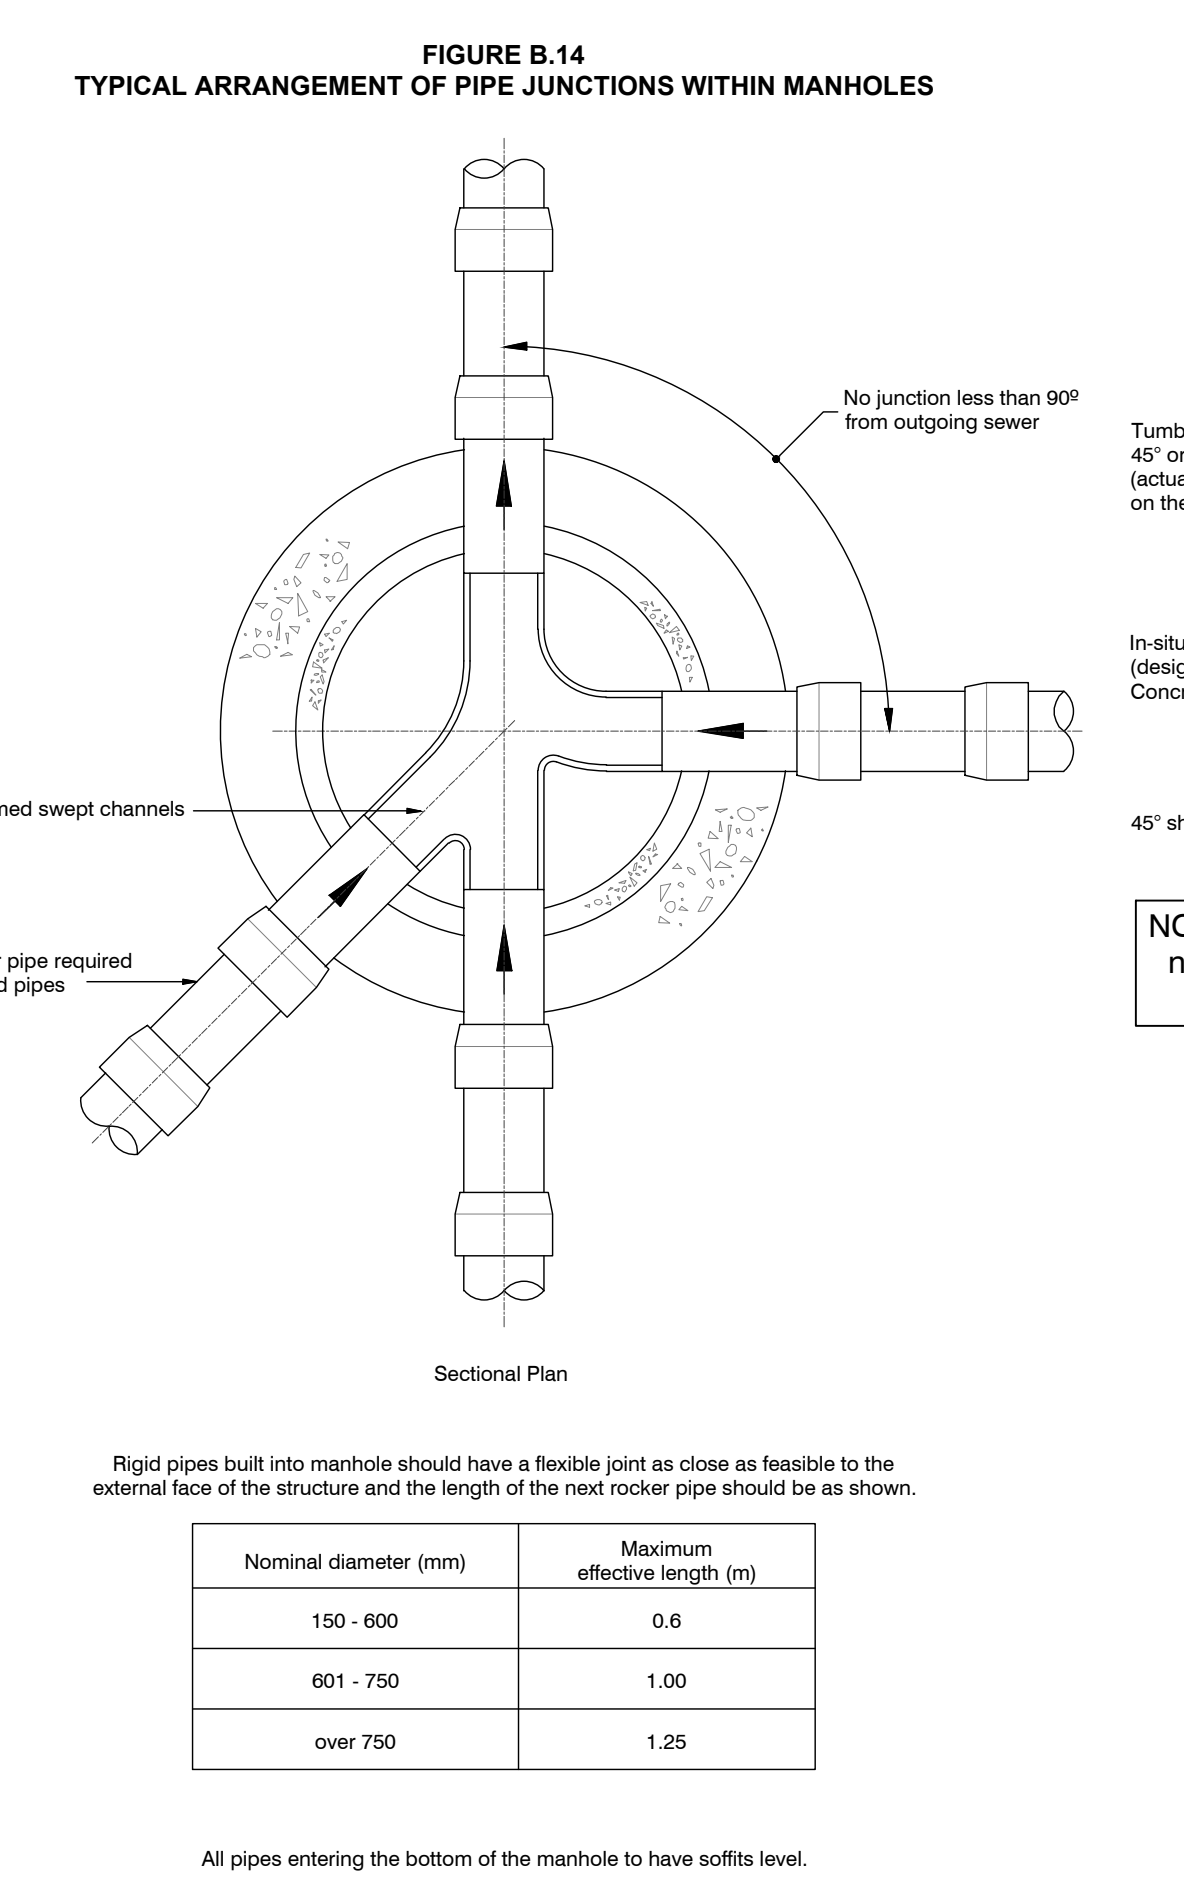
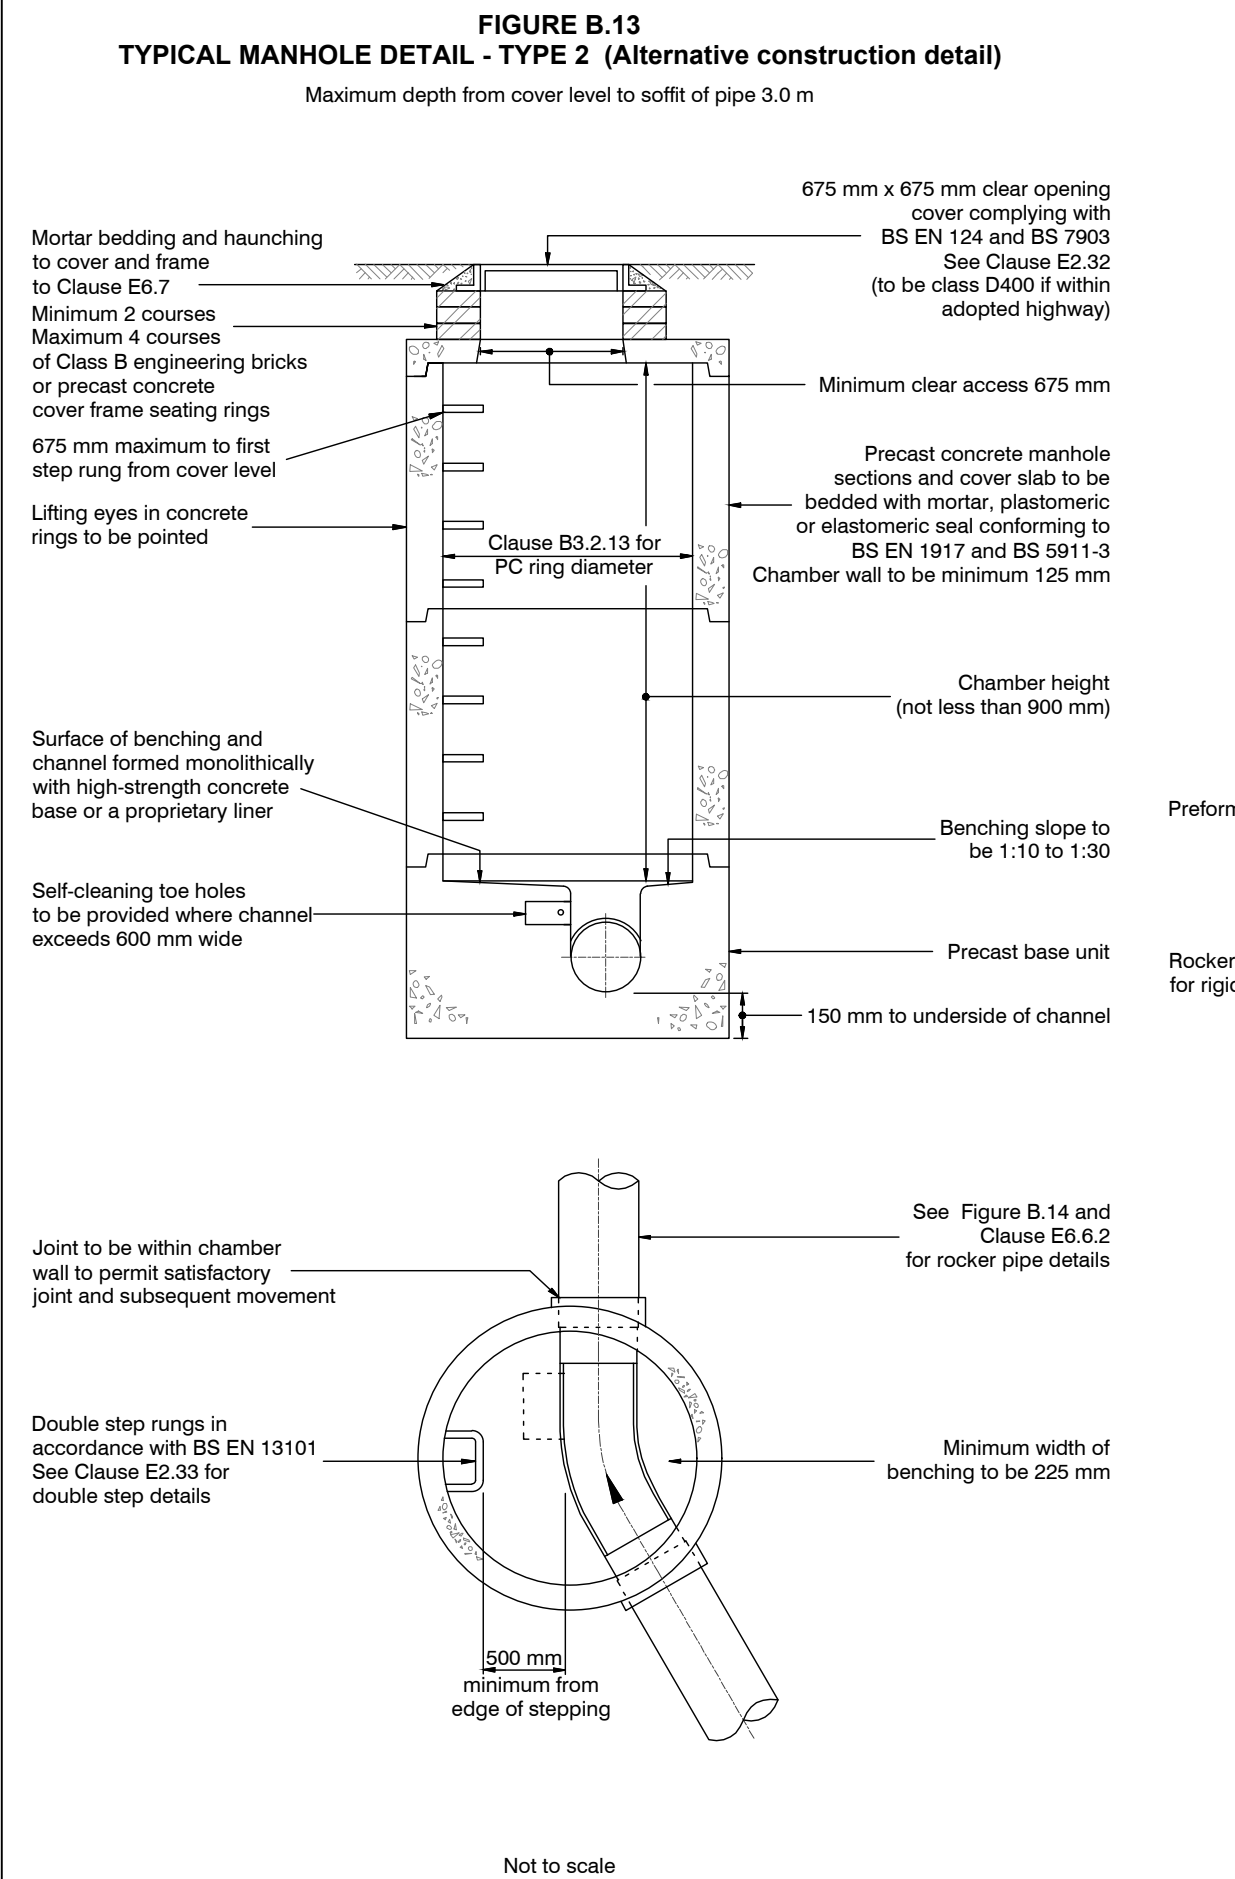
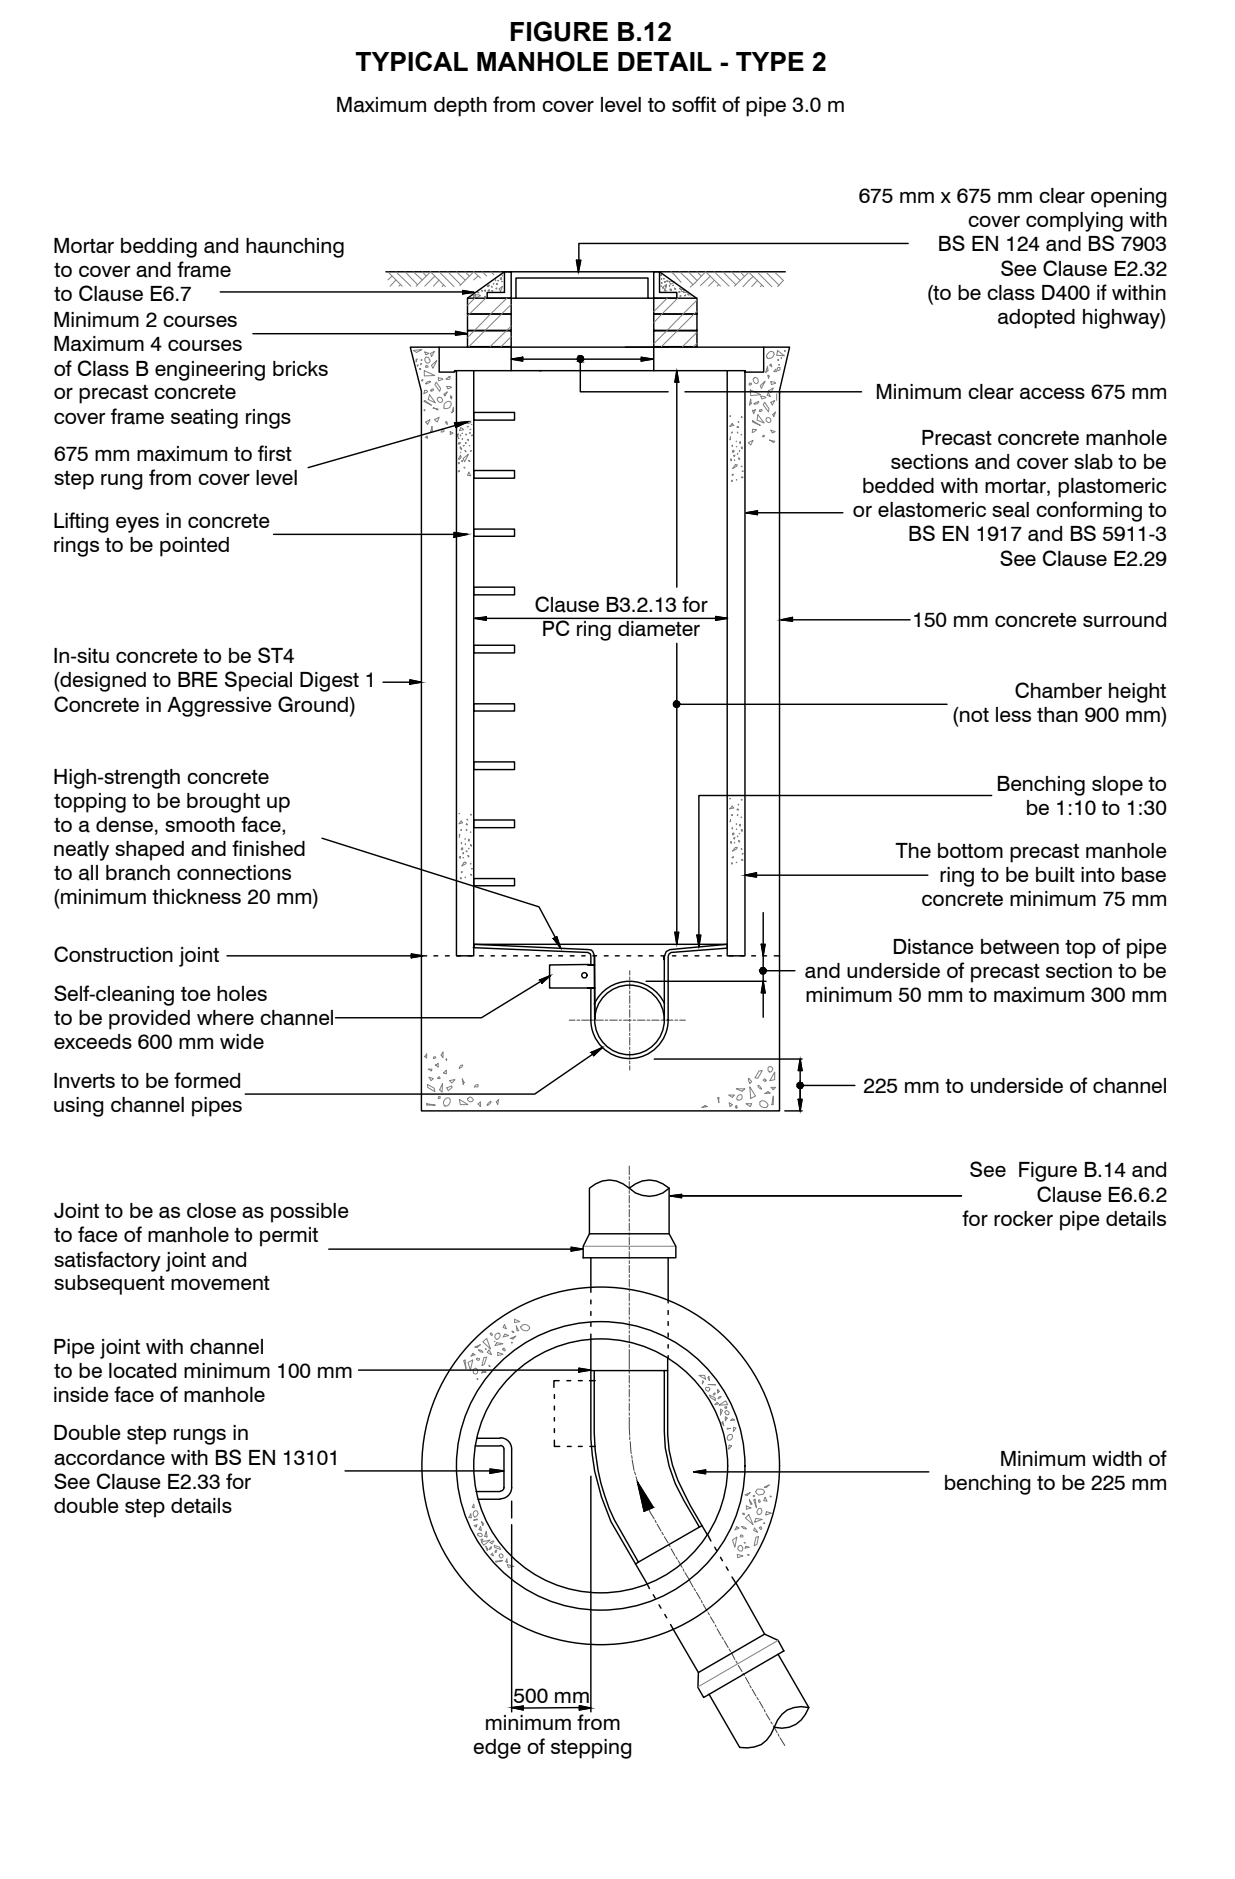
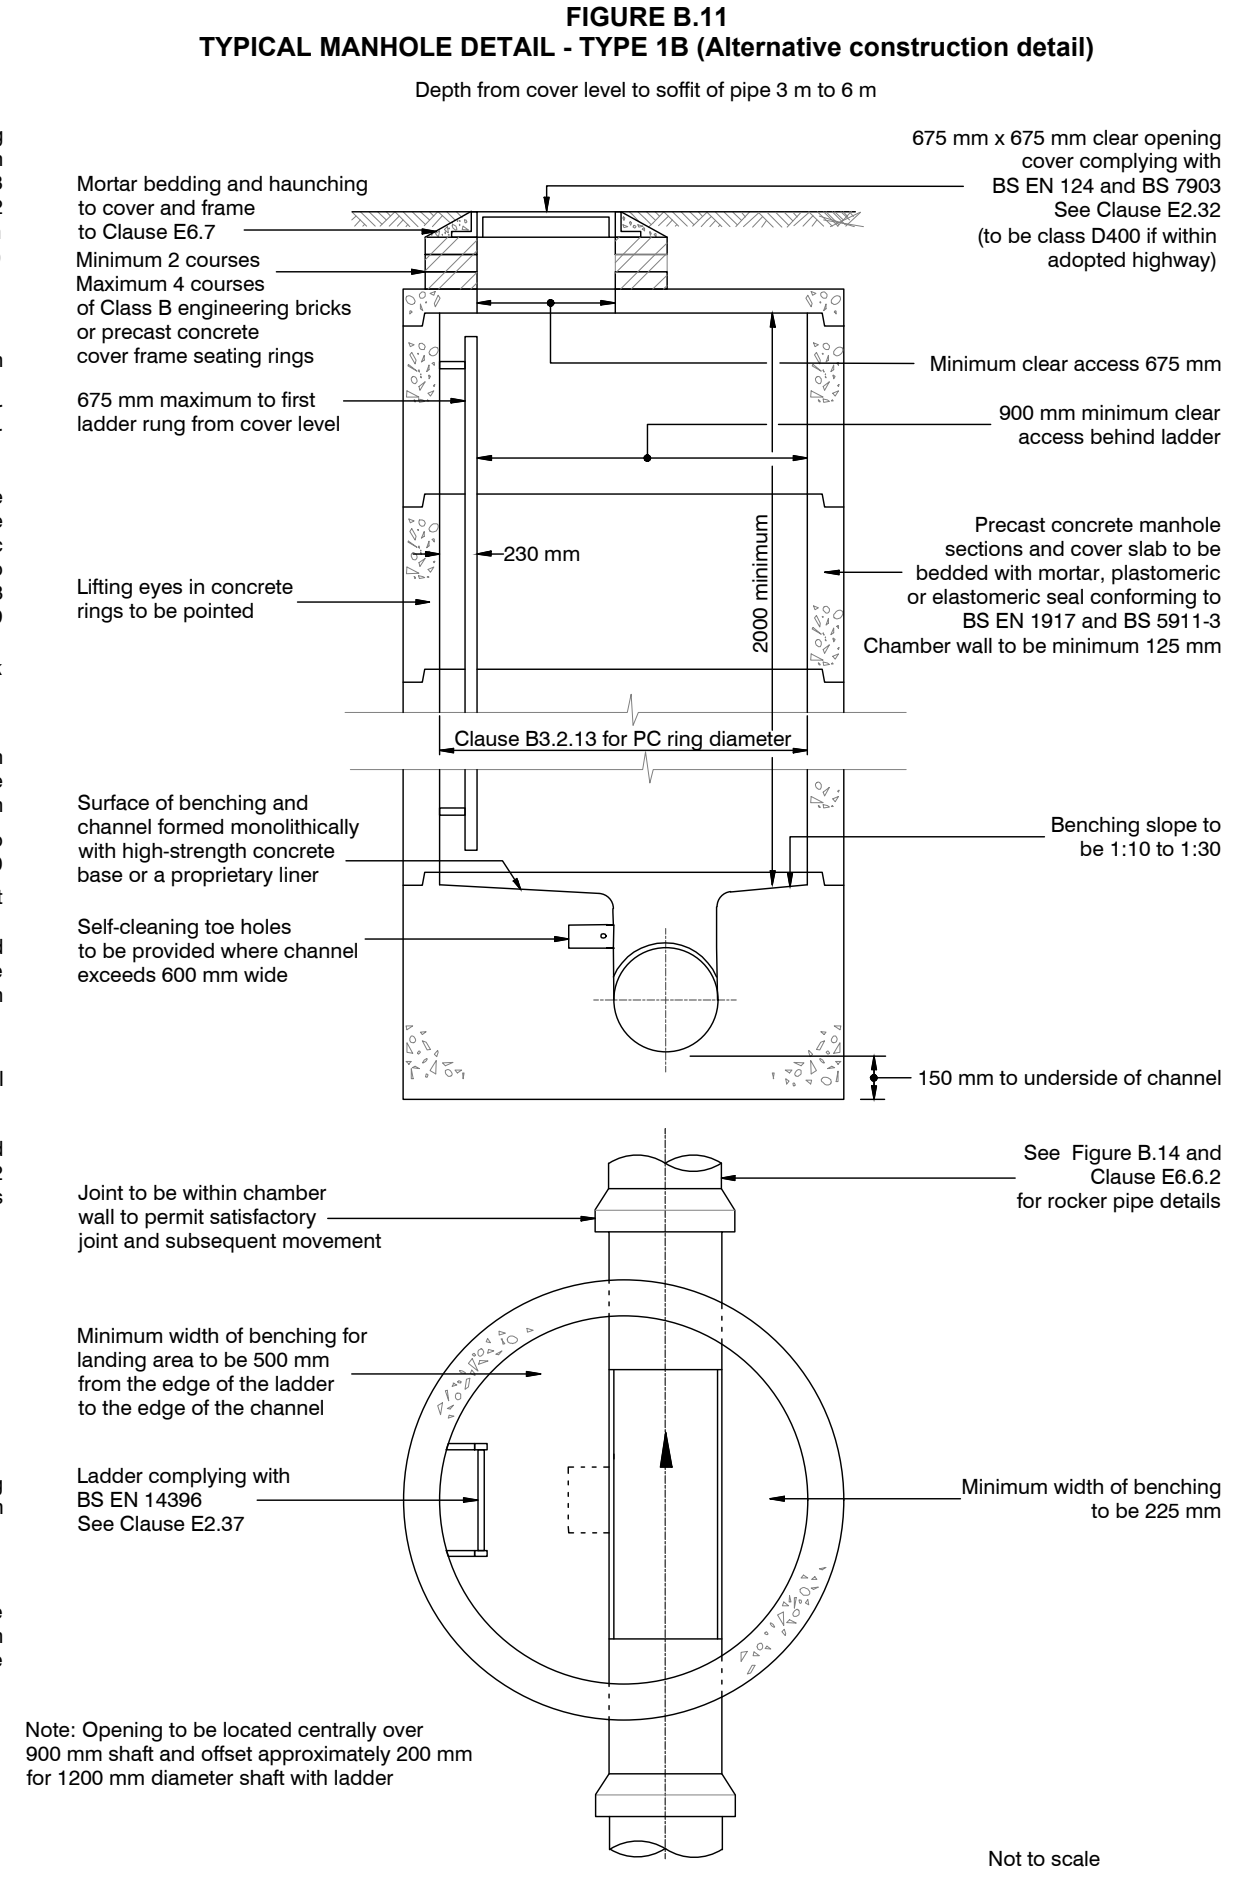
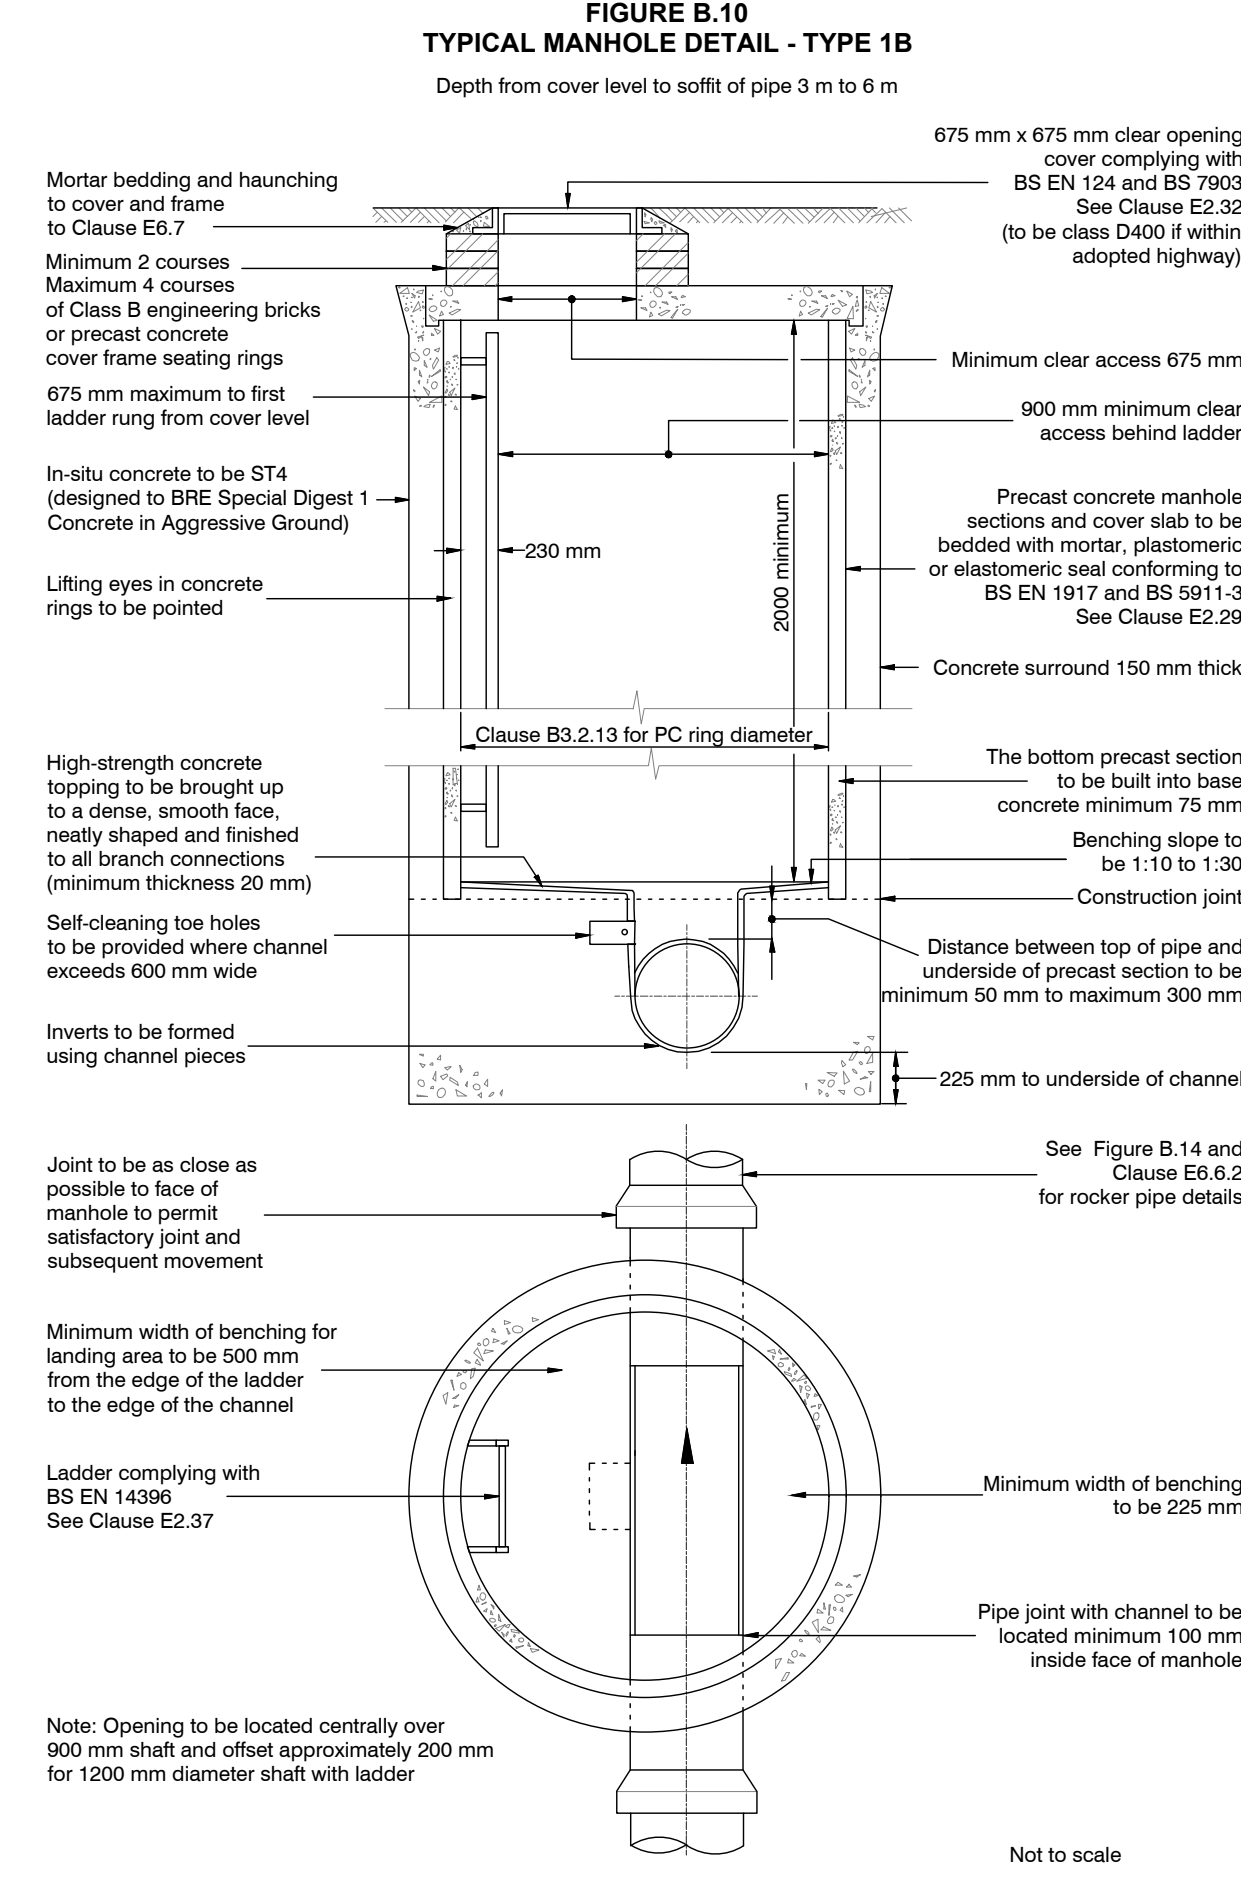
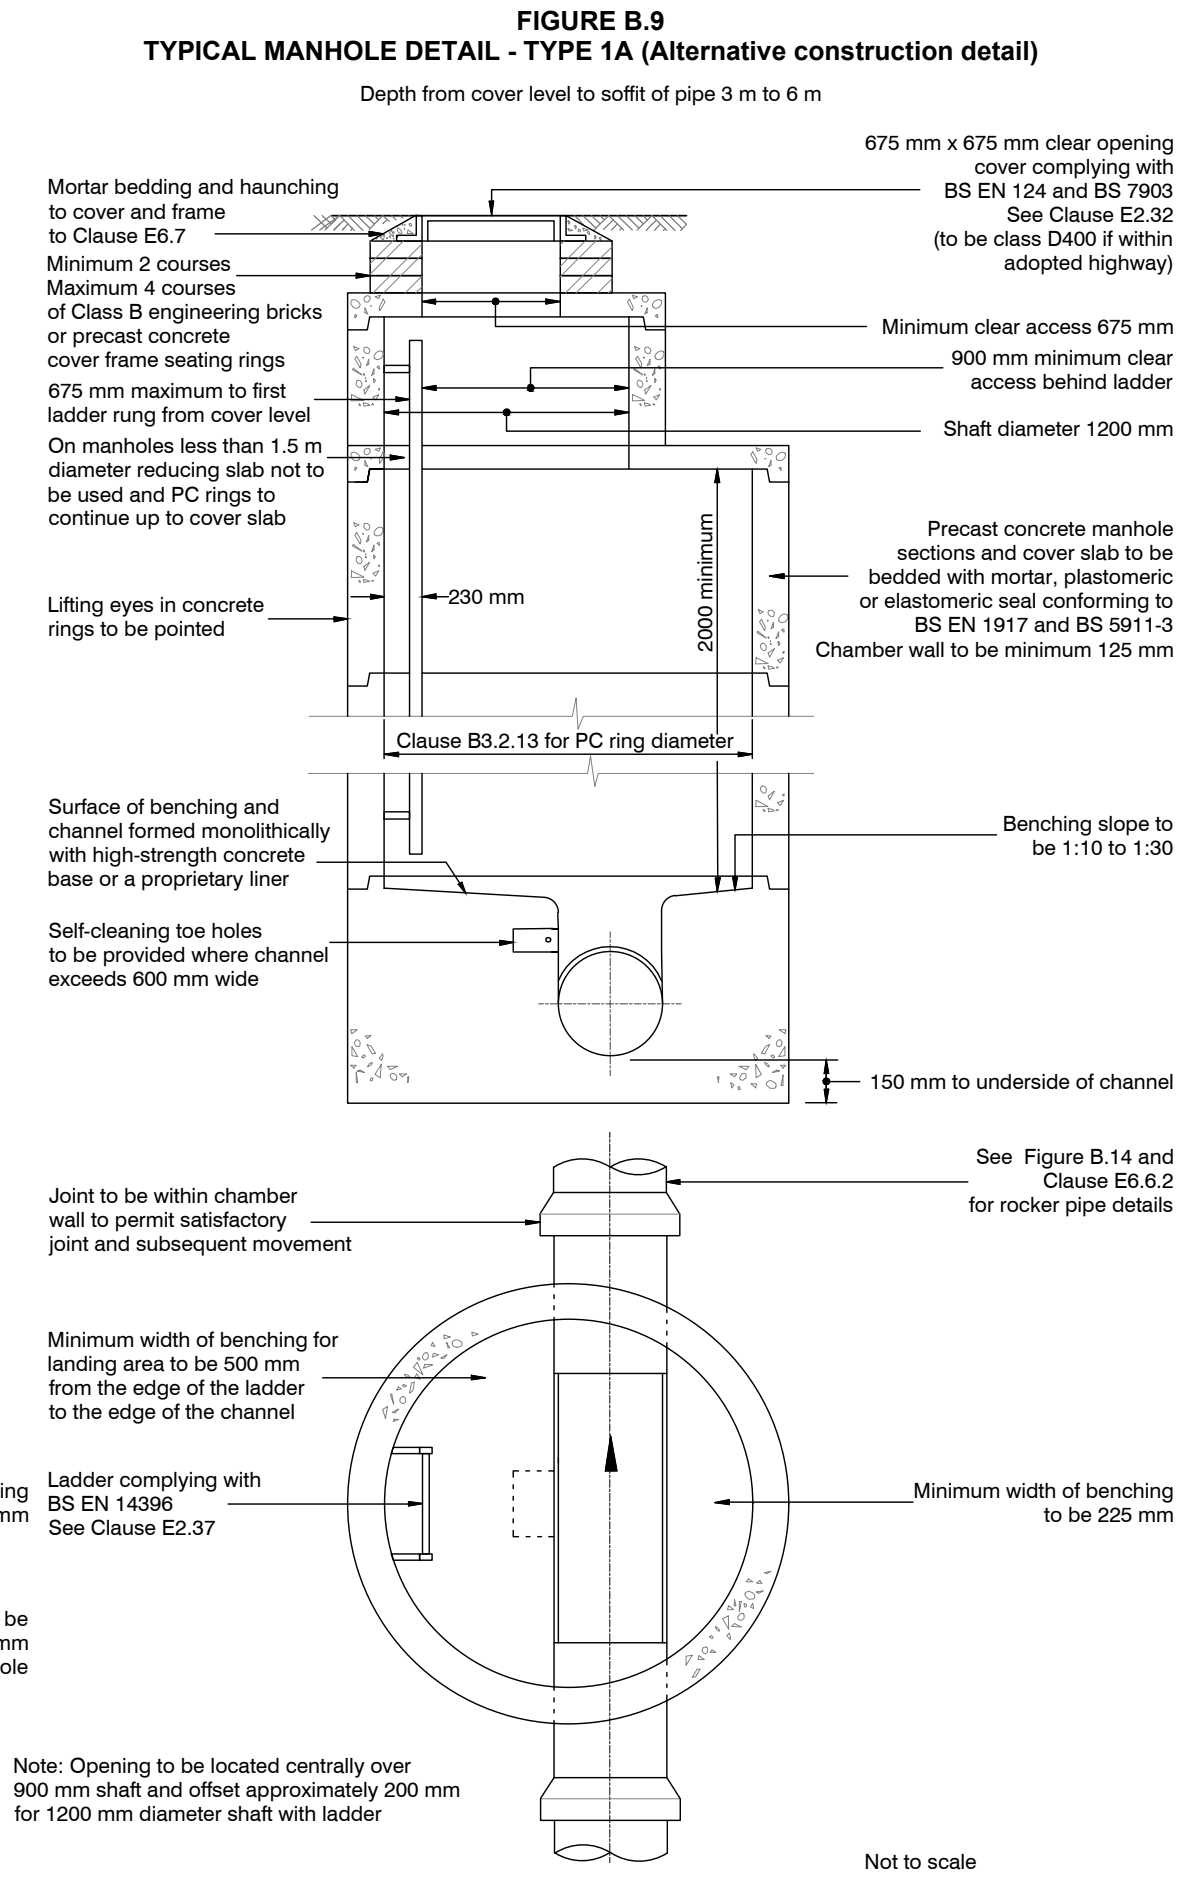


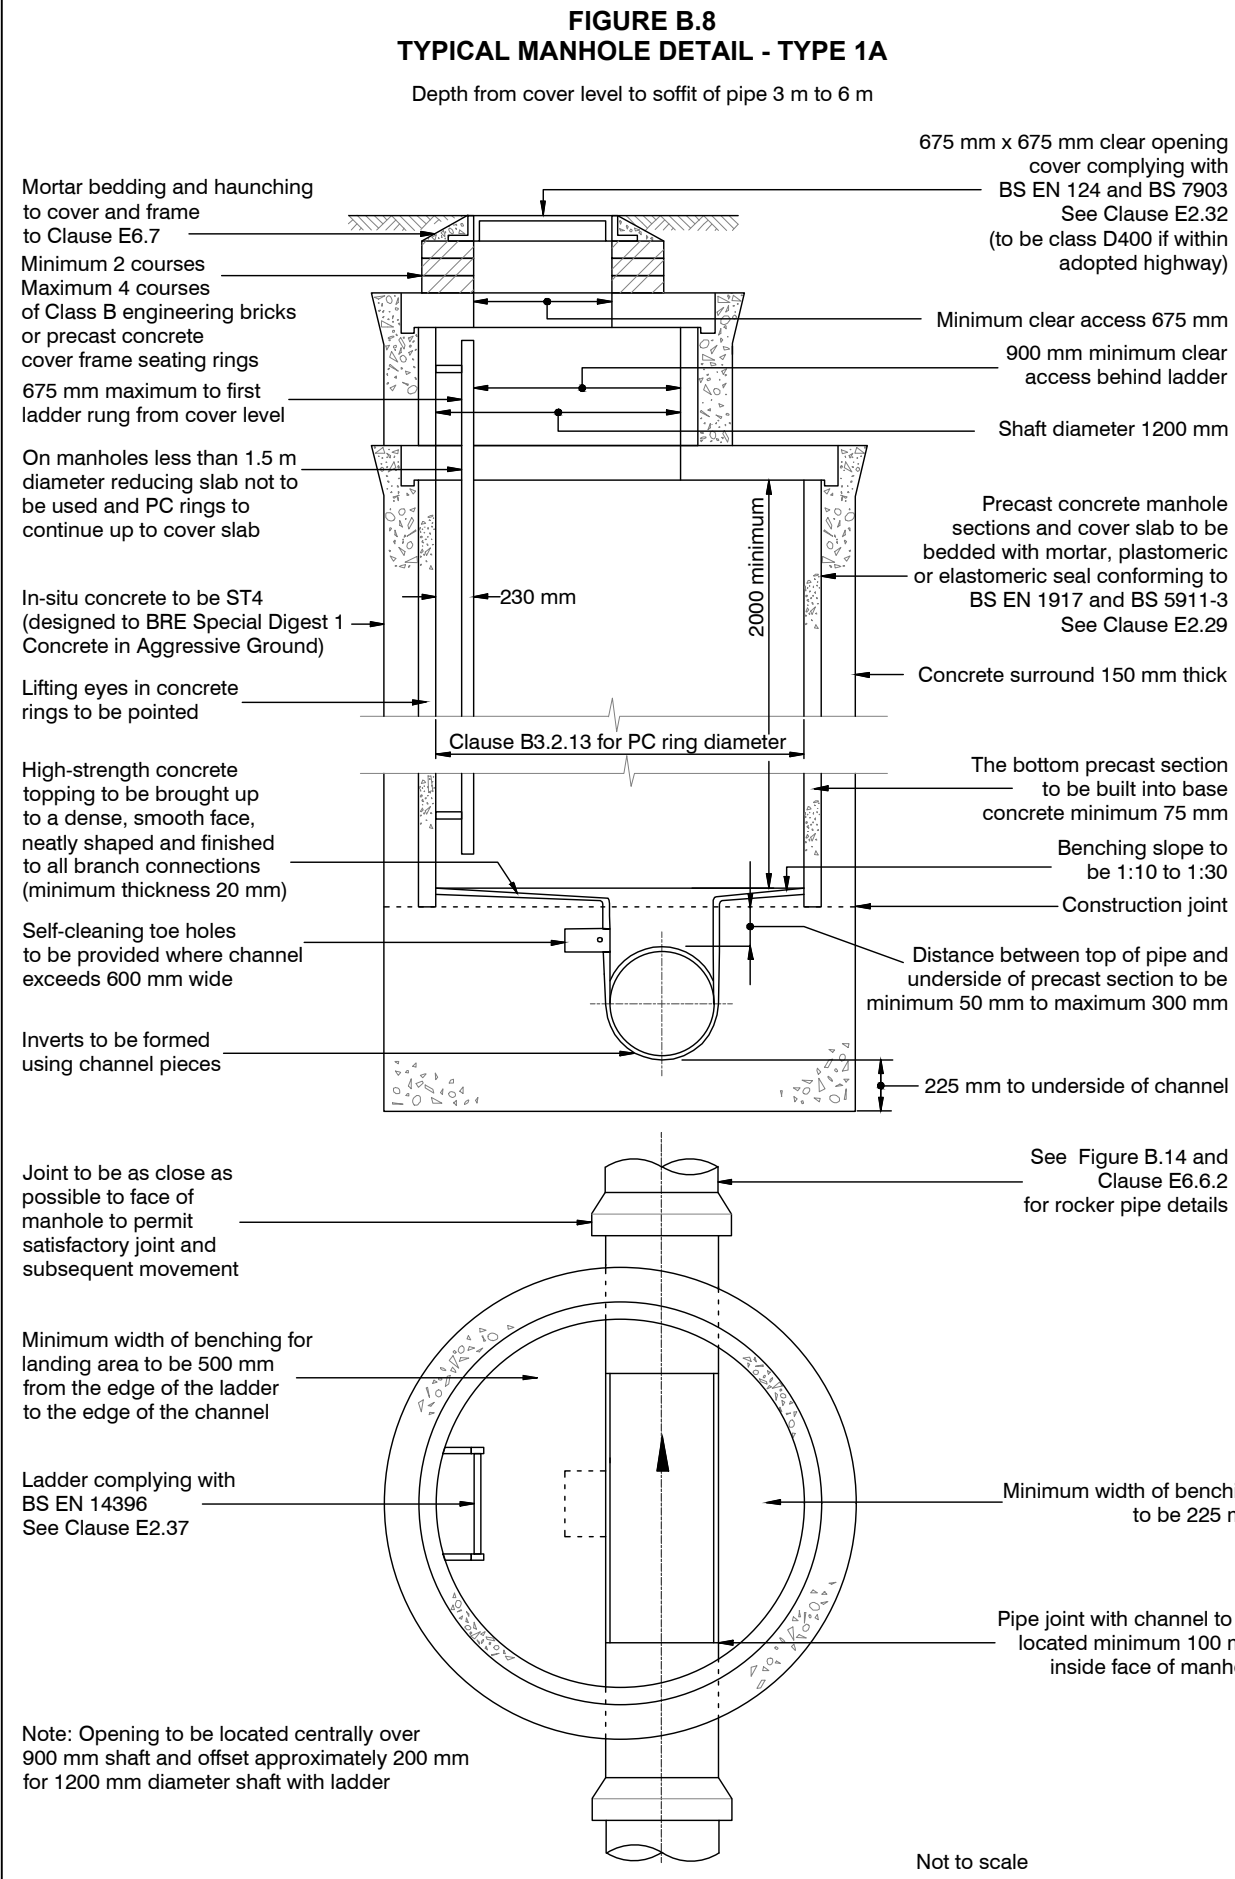

- HIGHWAY DESIGN SUBJECT TO NEWPORT CITY COUNCIL SECTION 38 APPROVAL
- FOUL DRAINAGE DESIGN SUBJECT TO DCWW SECTION 104 APPROVAL
- FOUL AND STORM ASSUME FREE DISCHARGE INTO THE PROVIDED CONNECTION POINTS
- SUBJECT TO APPROVAL BY NEWPORT SAB AUTHORITY
ANY SITE CONSTRUCTION WORKS PRIOR TO FORMAL APPROVALS ARE AT THE DEVELOPERS RISK

PLANNING

B	14.11.25	MARKED FOR TENDER	RWP
A	05.09.25	CLIENT TITLE CHANGE	RWP
Rev	Date	Description	By
Dimensions to be verified on site. This drawing should not be scaled. Use figured dimensions only. Any discrepancies should be referred to the Engineer prior to work being put in hand. This drawing is copyright.			
QuadConsult Limited Columbus House, Village Way Greenmeadow Business Park Cardiff CF15 7NE 029 2077 9644 contactus@quadconsult.co.uk www.quadconsult.co.uk Offices in Cardiff, Gloucester and Llandyfael			
Client			
MILLER HOMES			
Project			
LLANWERN 4E & 4G			
Title			
FW Drainage Details Sheet 1 of 3			
Drawing Status			
PLANNING			
Designed by	Drawn by	Checked by	Date
RWP	RWP	ACV	Feb '25
Drawing No			
24519C-451-B			