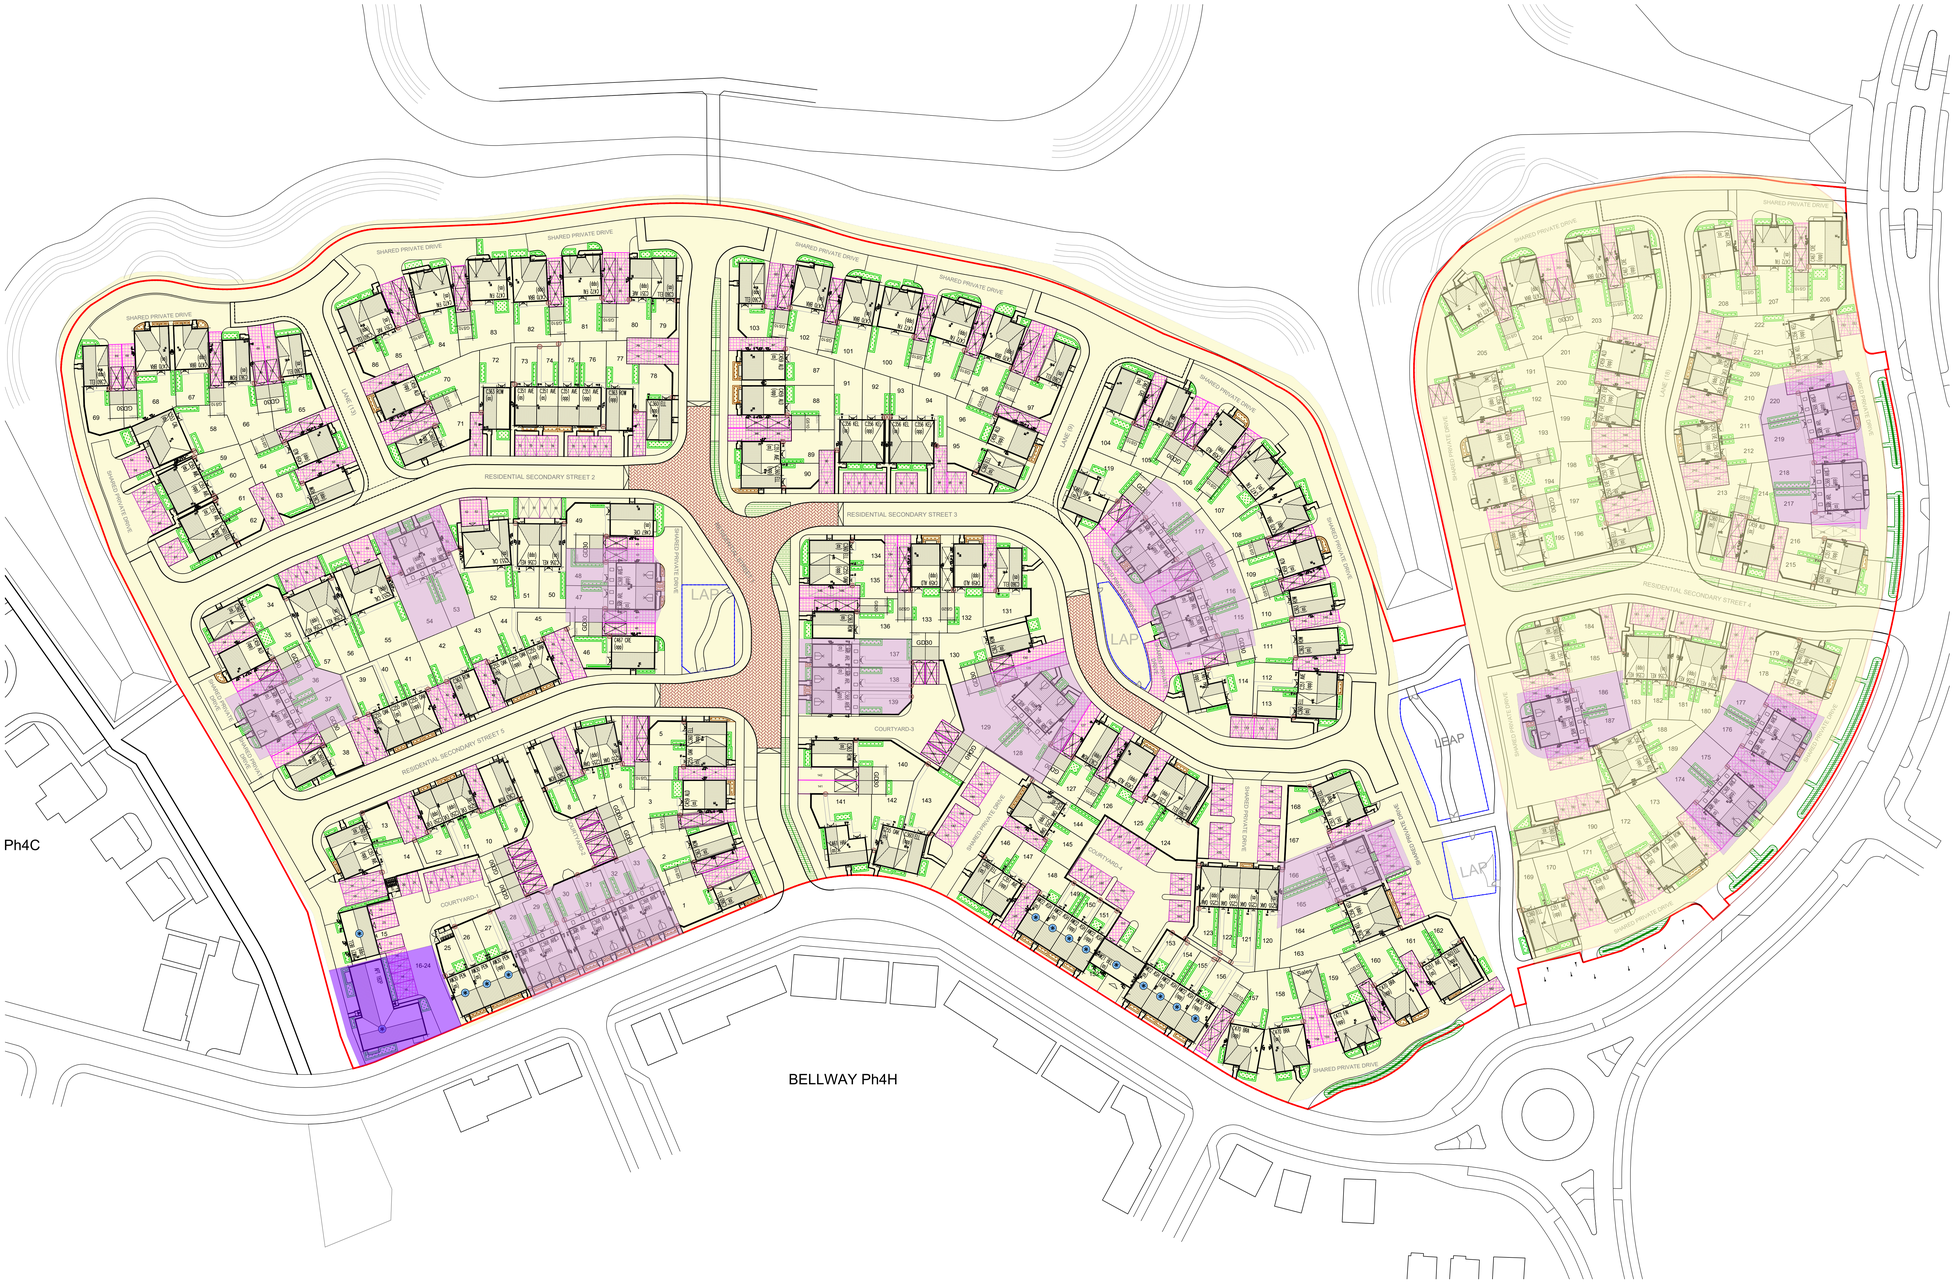


2 STOREY

2.5 STOREY

3 STOREY

Rev	Description	Drawn	Date

miller homes

Miller Homes (Midlands) Ltd
2 Centro Place
Pride Park
Derby, DE24 8RF

Telephone 0870 336 4400
Fax 0870 336 4401
www.millerhomes.co.uk

Project Title
PHASE 4E–4G
LLANWERN

Drawing Title
STOREY HEIGHT PLAN

Scale	Drawn By	Designer Check	Engineer Check
1:500	AS		
	Date AUG 25	Date	Date

Job No.	Drawing No.	Revision
	LLAN/STO/001	E

Original Sheet Size A0