



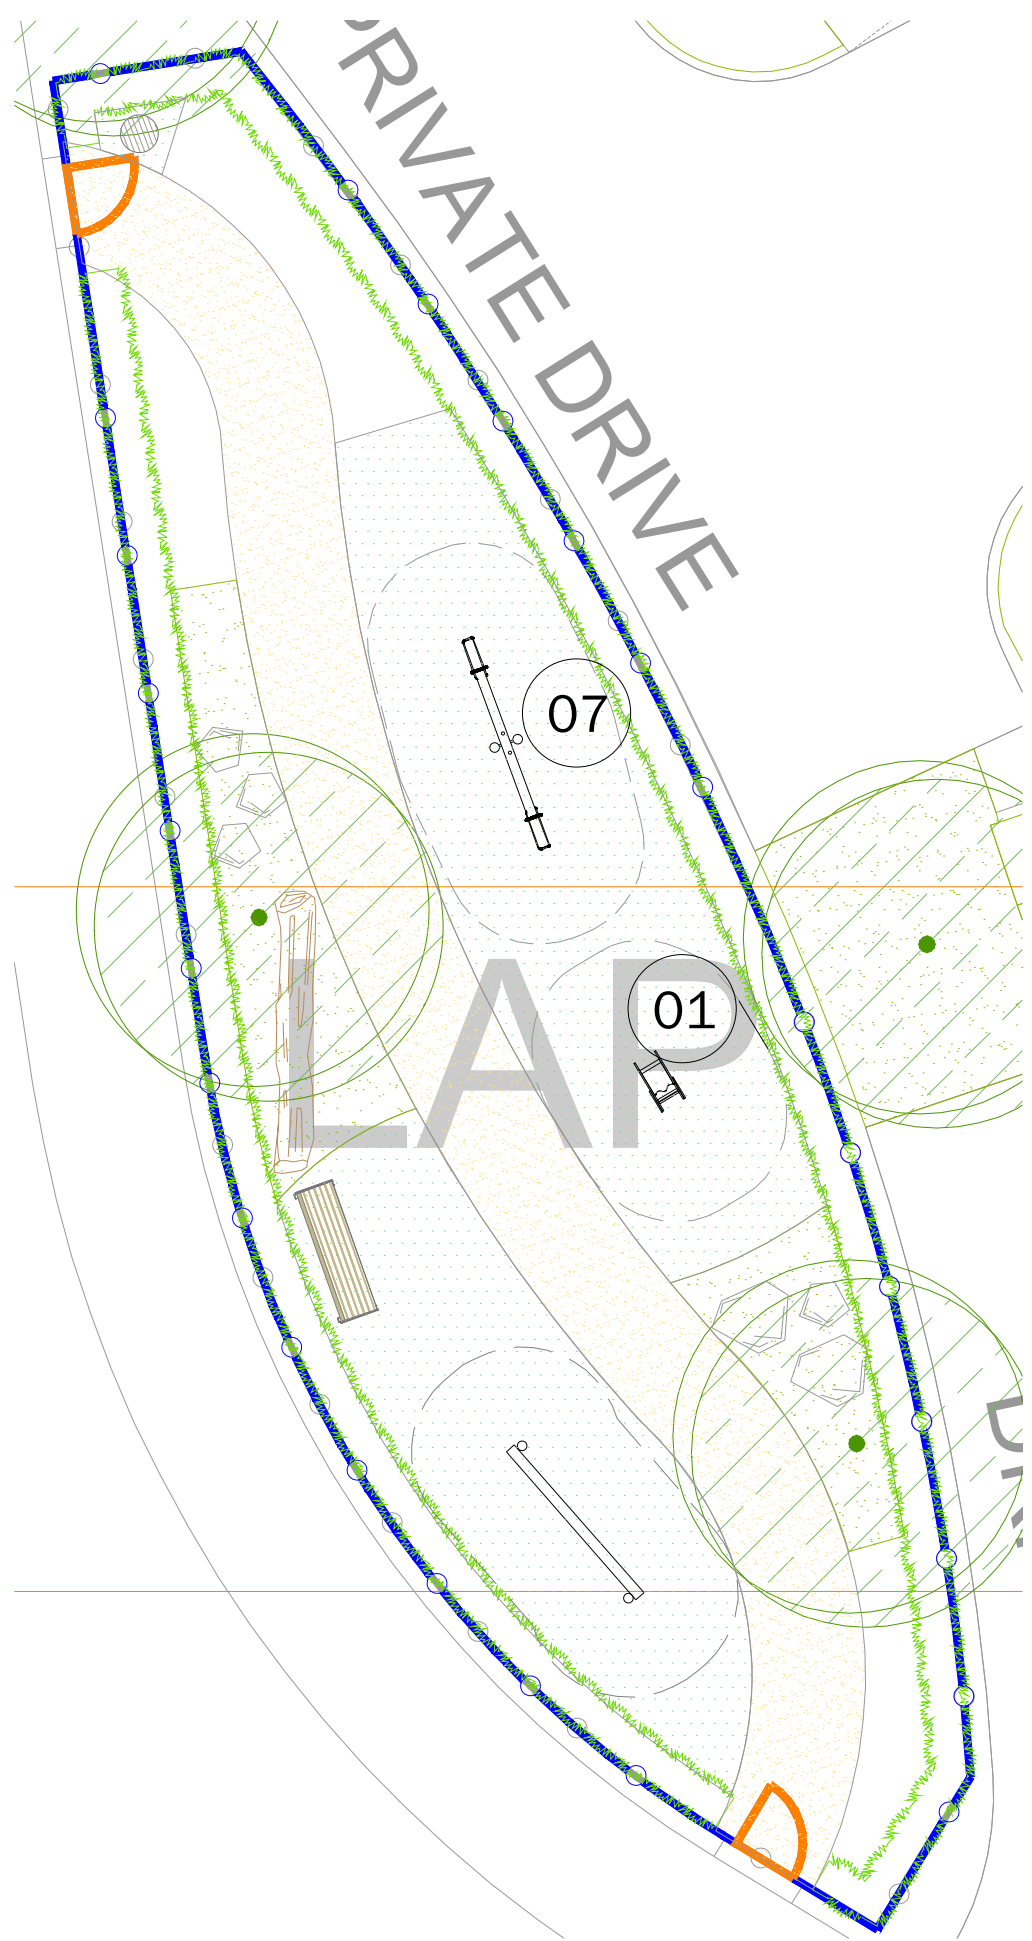

01 - Spring Car by Playdale; or similar approved

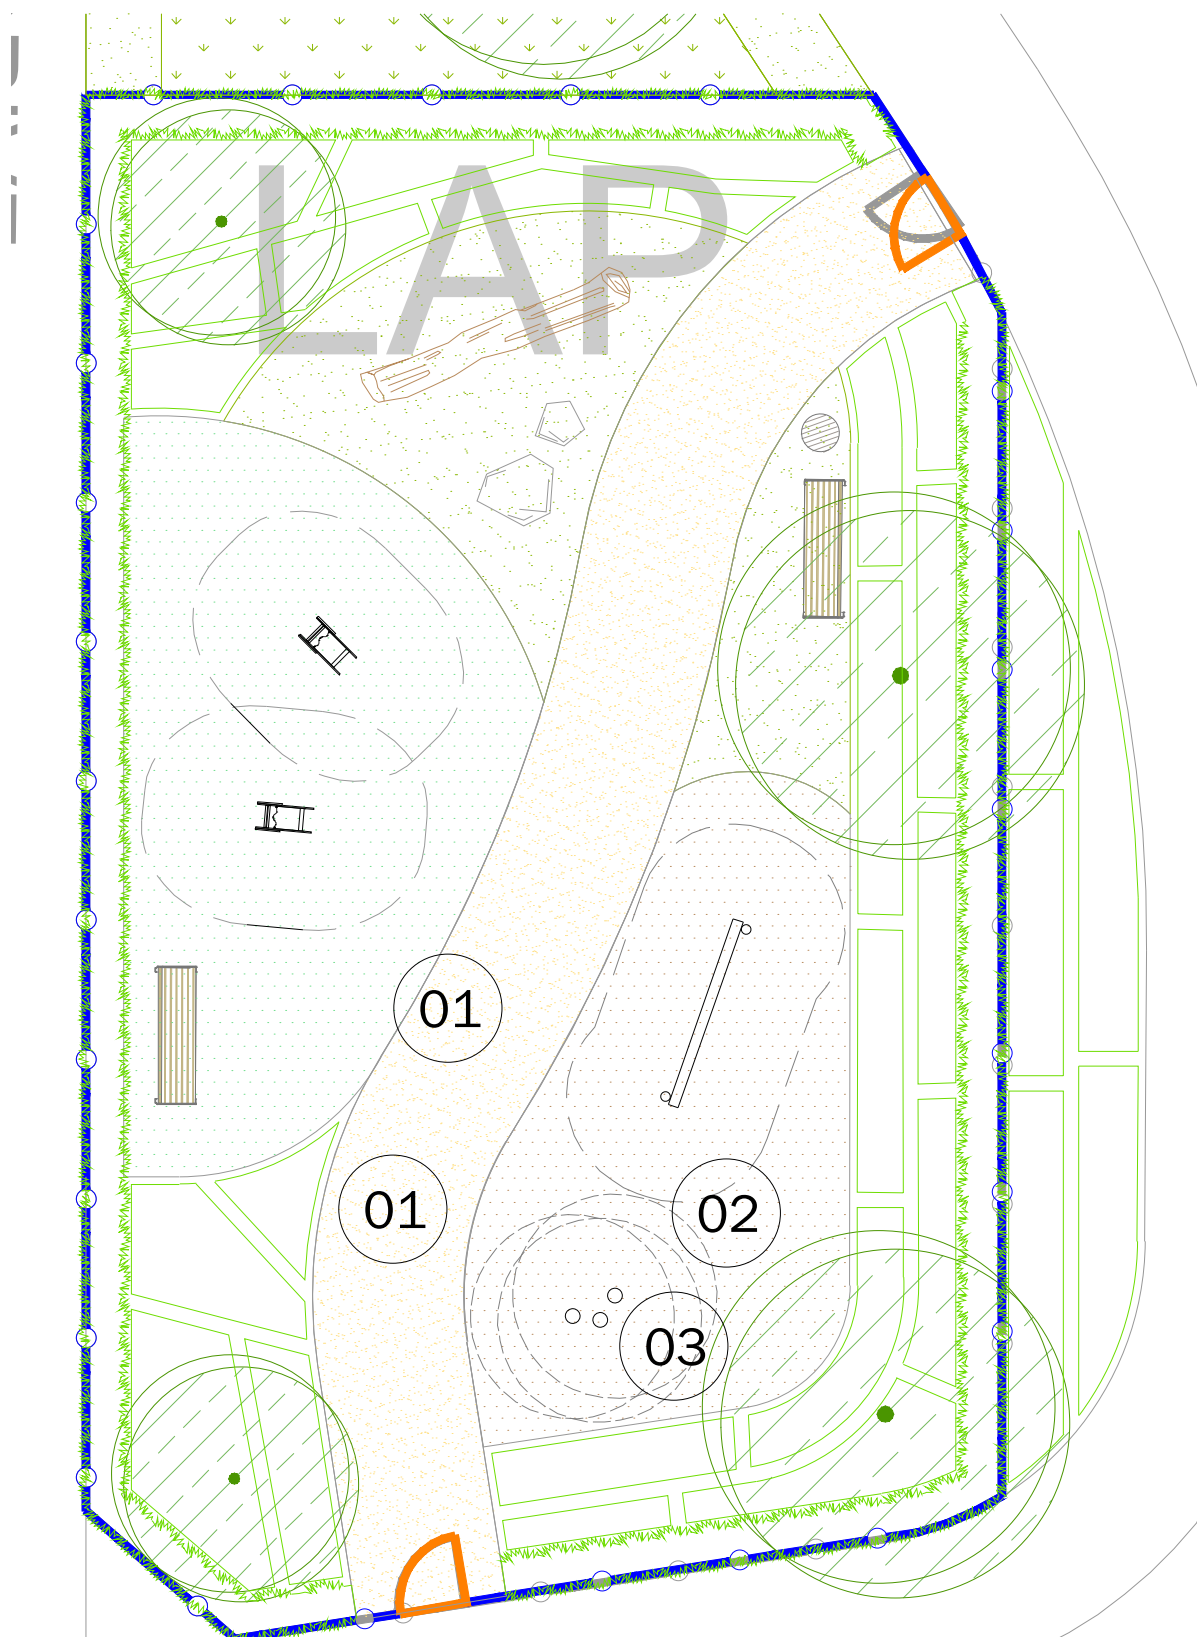

02 - Single Balance Beam by Playdale; or similar approved



03 - Timber Stepping Log by Playdale; or similar approved



04 - Clustered Stilts by Playdale; or similar approved



05 - Timber Team Swing by Playdale; or similar approved



06 - Jungle Scramble Climbing Pile by Playdale; or similar approved



07 - Timber Seesaw by Playdale; or similar approved



08 - Rota Rock by Playdale; or similar approved



09 - Timber Junior Swing with Cradle Seat by Playdale; or similar approved



Proposed play log



Proposed play boulder

LEGEND

Soft Landscape

- Proposed trees
- Proposed hedgerow
- Proposed native hedgerow
- Proposed planting bed
- Proposed amenity grass
- Proposed wildflower meadow mix; Emorsgate EM8 or similar approved
- Proposed wildflower meadow mix; Emorsgate EM3 or similar approved

- Proposed Jungle Mulch safety surfacing by PlaySmart UK; colour - Forest Green; or similar approved
- Proposed resin bound gravel surfacing; or similar approved
- Proposed ROSPA compliant self-closing gate (to match railing); with contrasting colour; or similar approved
- Proposed bow topped railing; 1100mm height; colour - black; or similar approved
- Proposed Portman Litter Bin by Furnitubes; or similar approved
- Proposed Neo Seat by Furnitubes; 3 person; 1800x710x800mm; or similar approved
- Proposed play log by ROSPA compliant specialist manufacturer; or similar
- Proposed play boulder by CED; or similar approved
- Proposed timber bollard; 750mm height; or similar approved
- Proposed low knee rail; 450mm height; or similar approved

Proposed Play

- 01 - Spring Car
- 02 - Single Balance Beam
- 03 - Timber Stepping Log
- 04 - Clustered Stilts
- 05 - Timber Team Swing
- 06 - Jungle Scramble Climbing Pile
- 07 - Timber Seesaw
- 08 - Rota Rock
- 09 - Timber Junior Swing

FOR OTHER LANDSCAPE DRAWINGS REFER TO THE FOLLOWING:  
Detailed Planting Proposals:  
1562A10-LLA-ZZ-00-DR-L-0200 SERIES



Location Plan - Not to Scale

0 1 2 5m  
Scale in metres

| POS | 02.04.26 | Update to latest layout    | IM  | SV  |
|-----|----------|----------------------------|-----|-----|
| P04 | 04.09.25 | Updated to revised layout  | JL  | RF  |
| P03 | 26.02.25 | Update to revised red line | RF  | SV  |
| P02 | 24.02.25 | Update to client comments  | RF  | SV  |
| P01 | 21.02.25 | First issue                | KVZ | RF  |
| Rev | Date     | Description                | Dm  | Chk |

Title: Detailed LAP Proposals  
Project: Llanwrn 4E & 4G  
Client: St Modwen Homes  
Date: February 2025  
Scale: 1:100 @ A1  
Drawing No: 1562A10-LLA-ZZ-00-DR-L-0401  
Revision: P05  
Suitability: S2  
Project No: 1562 A10

T: +44 (0)1279 647044 E: office@lilake.com www.lilake.com

COPYRIGHT Liz Lake Associates  
Information contained in this drawing is confidential and may not be used for any purpose other than that for which the drawing is supplied without prior written authority of Liz Lake Associates.  
This drawing is copyright and may not be copied except within the agreed conditions of supply.

BASE MAPING:  
Reproduced from Ordnance Survey map data by permission of Ordnance Survey © Crown copyright 2025, License No. 1000071206  
Liz Lake Associates Ltd. Registered office: 10007 Ordnance Survey License No. 01000318173  
This drawing may contain information and/or mapping from a number of sources and its accuracy should be verified on site.

**LIZ LAKE ASSOCIATES**  
LANDSCAPE ARCHITECTS