

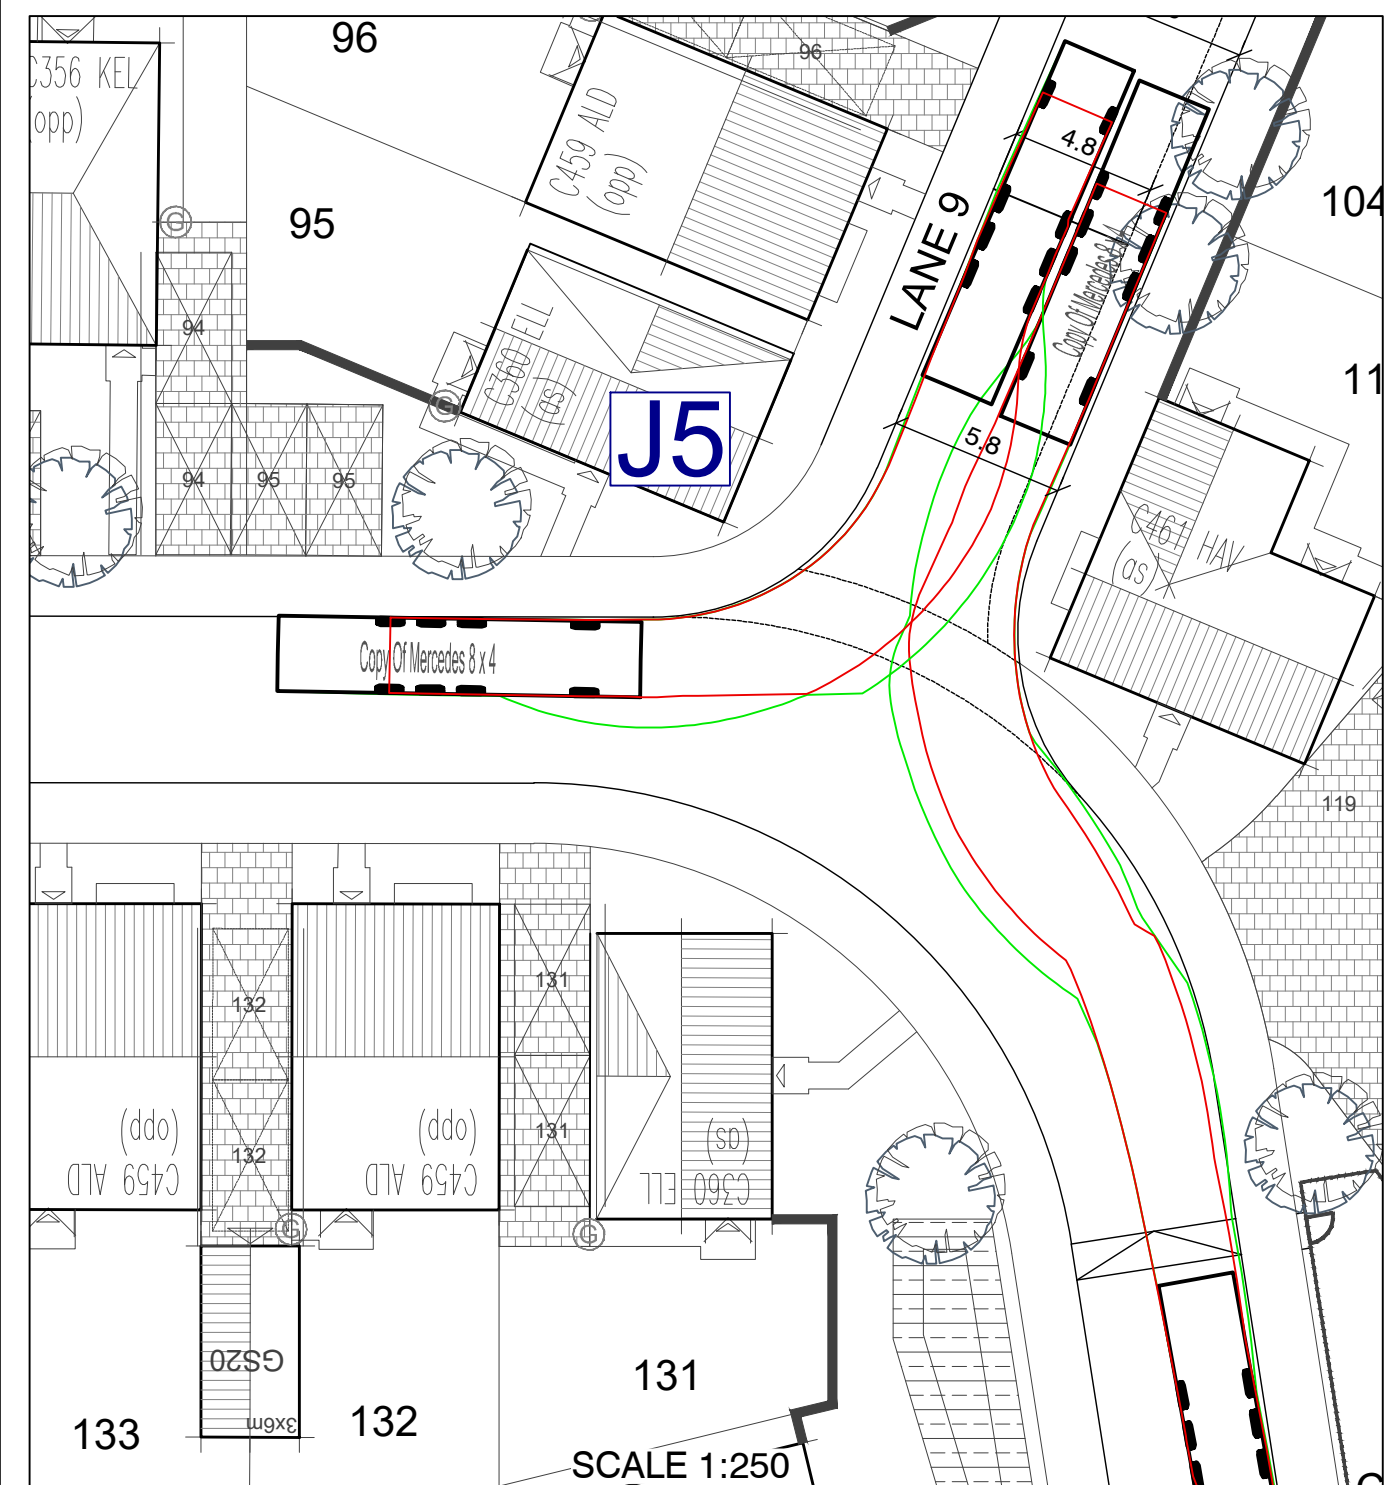
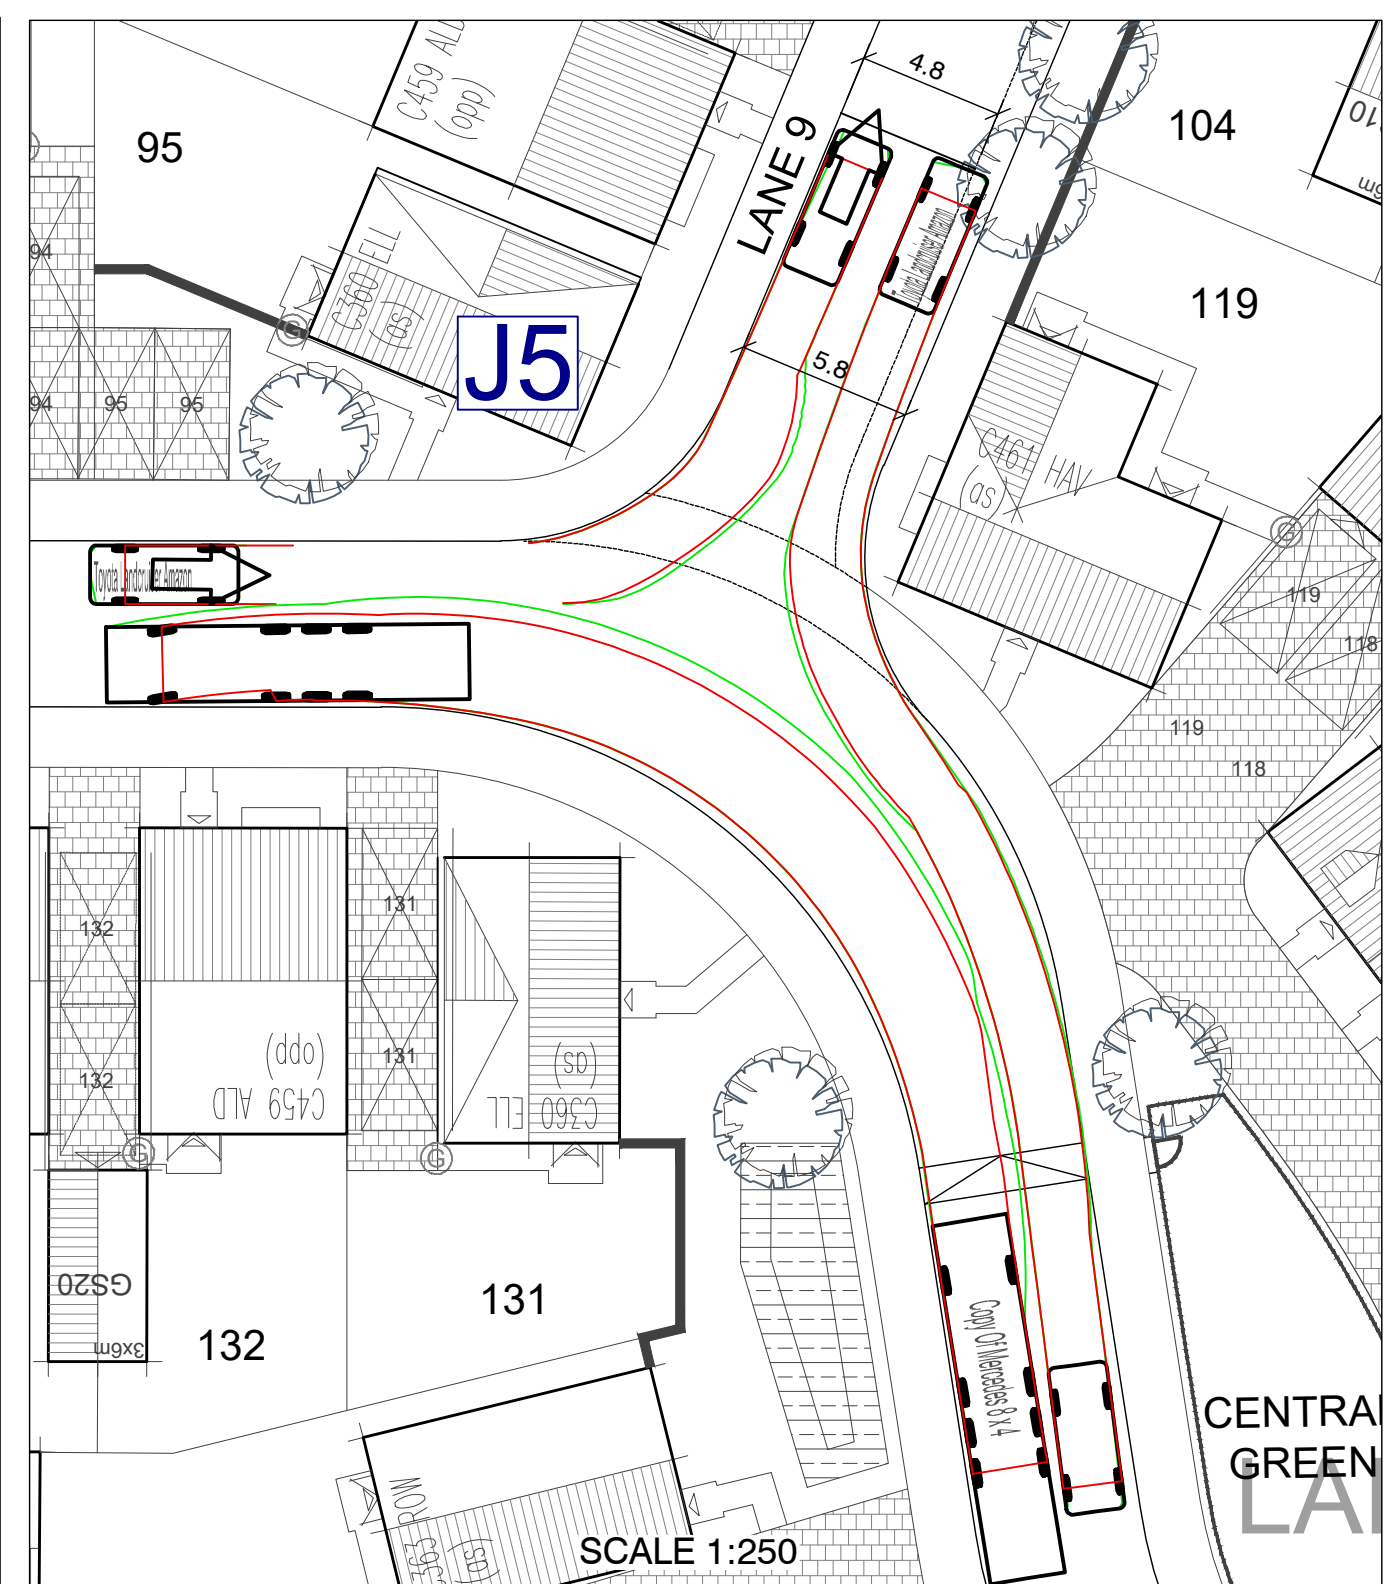
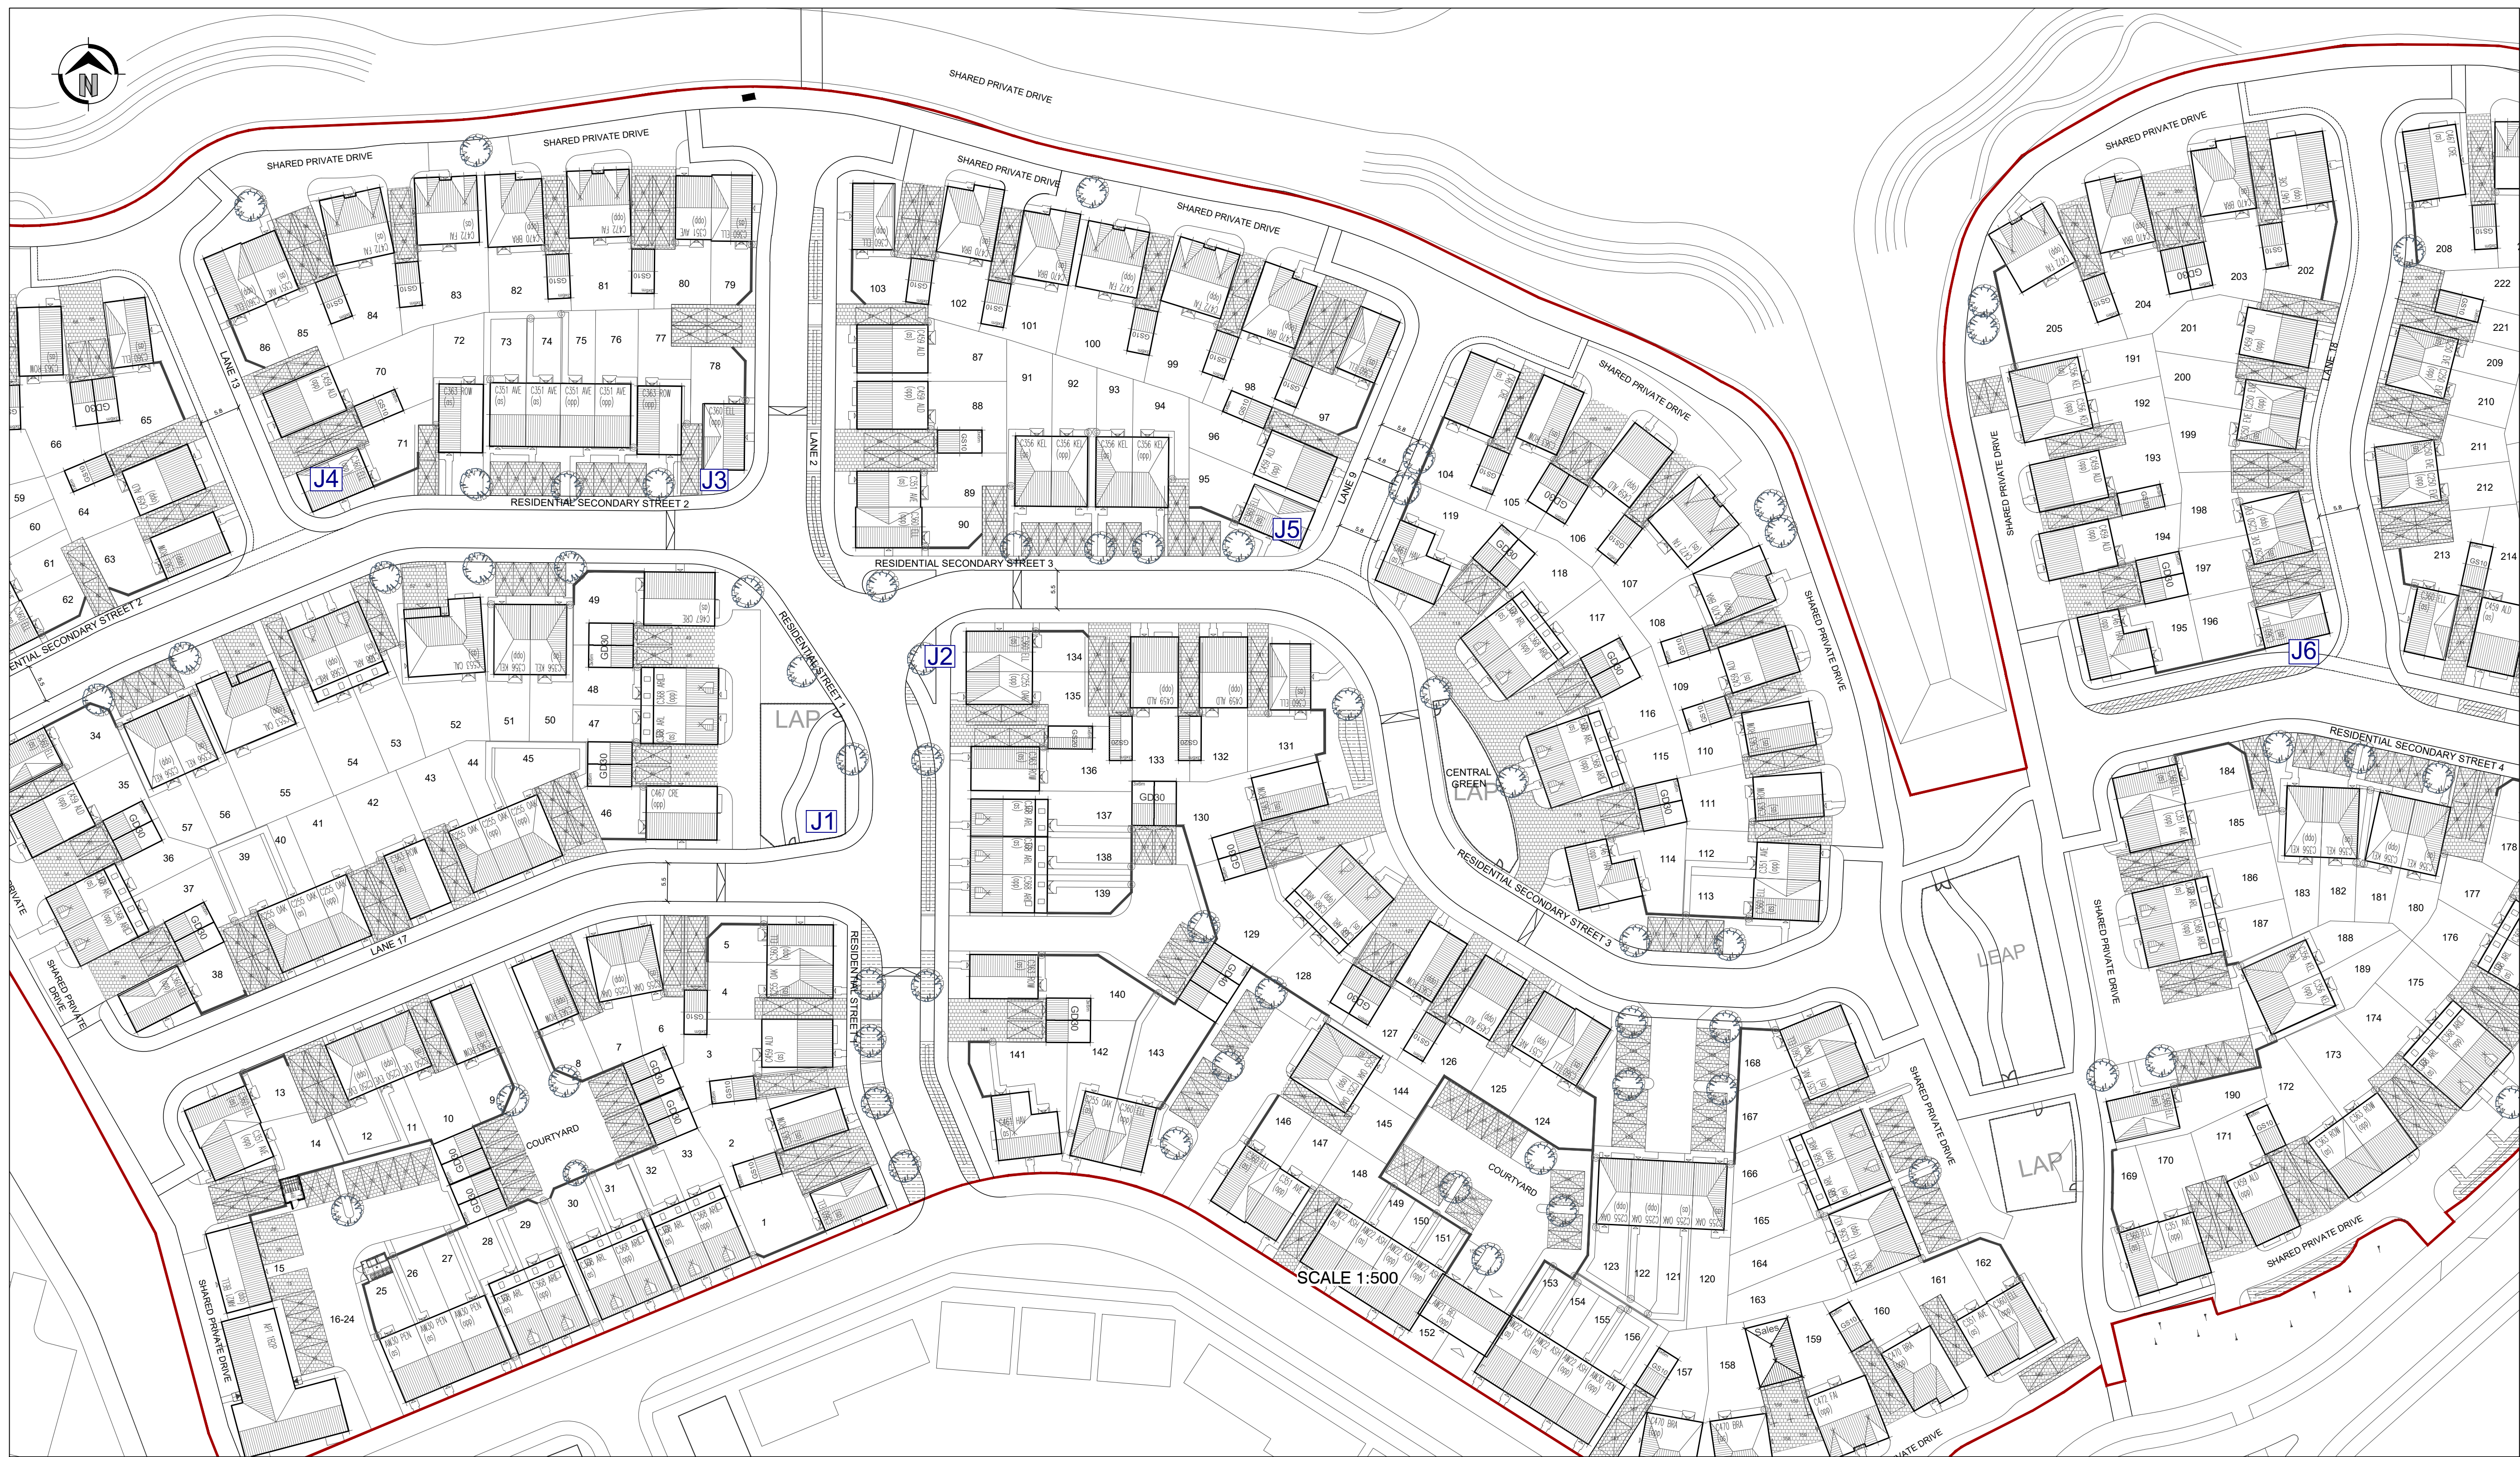
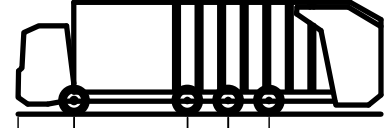
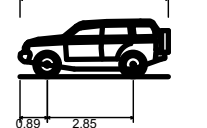
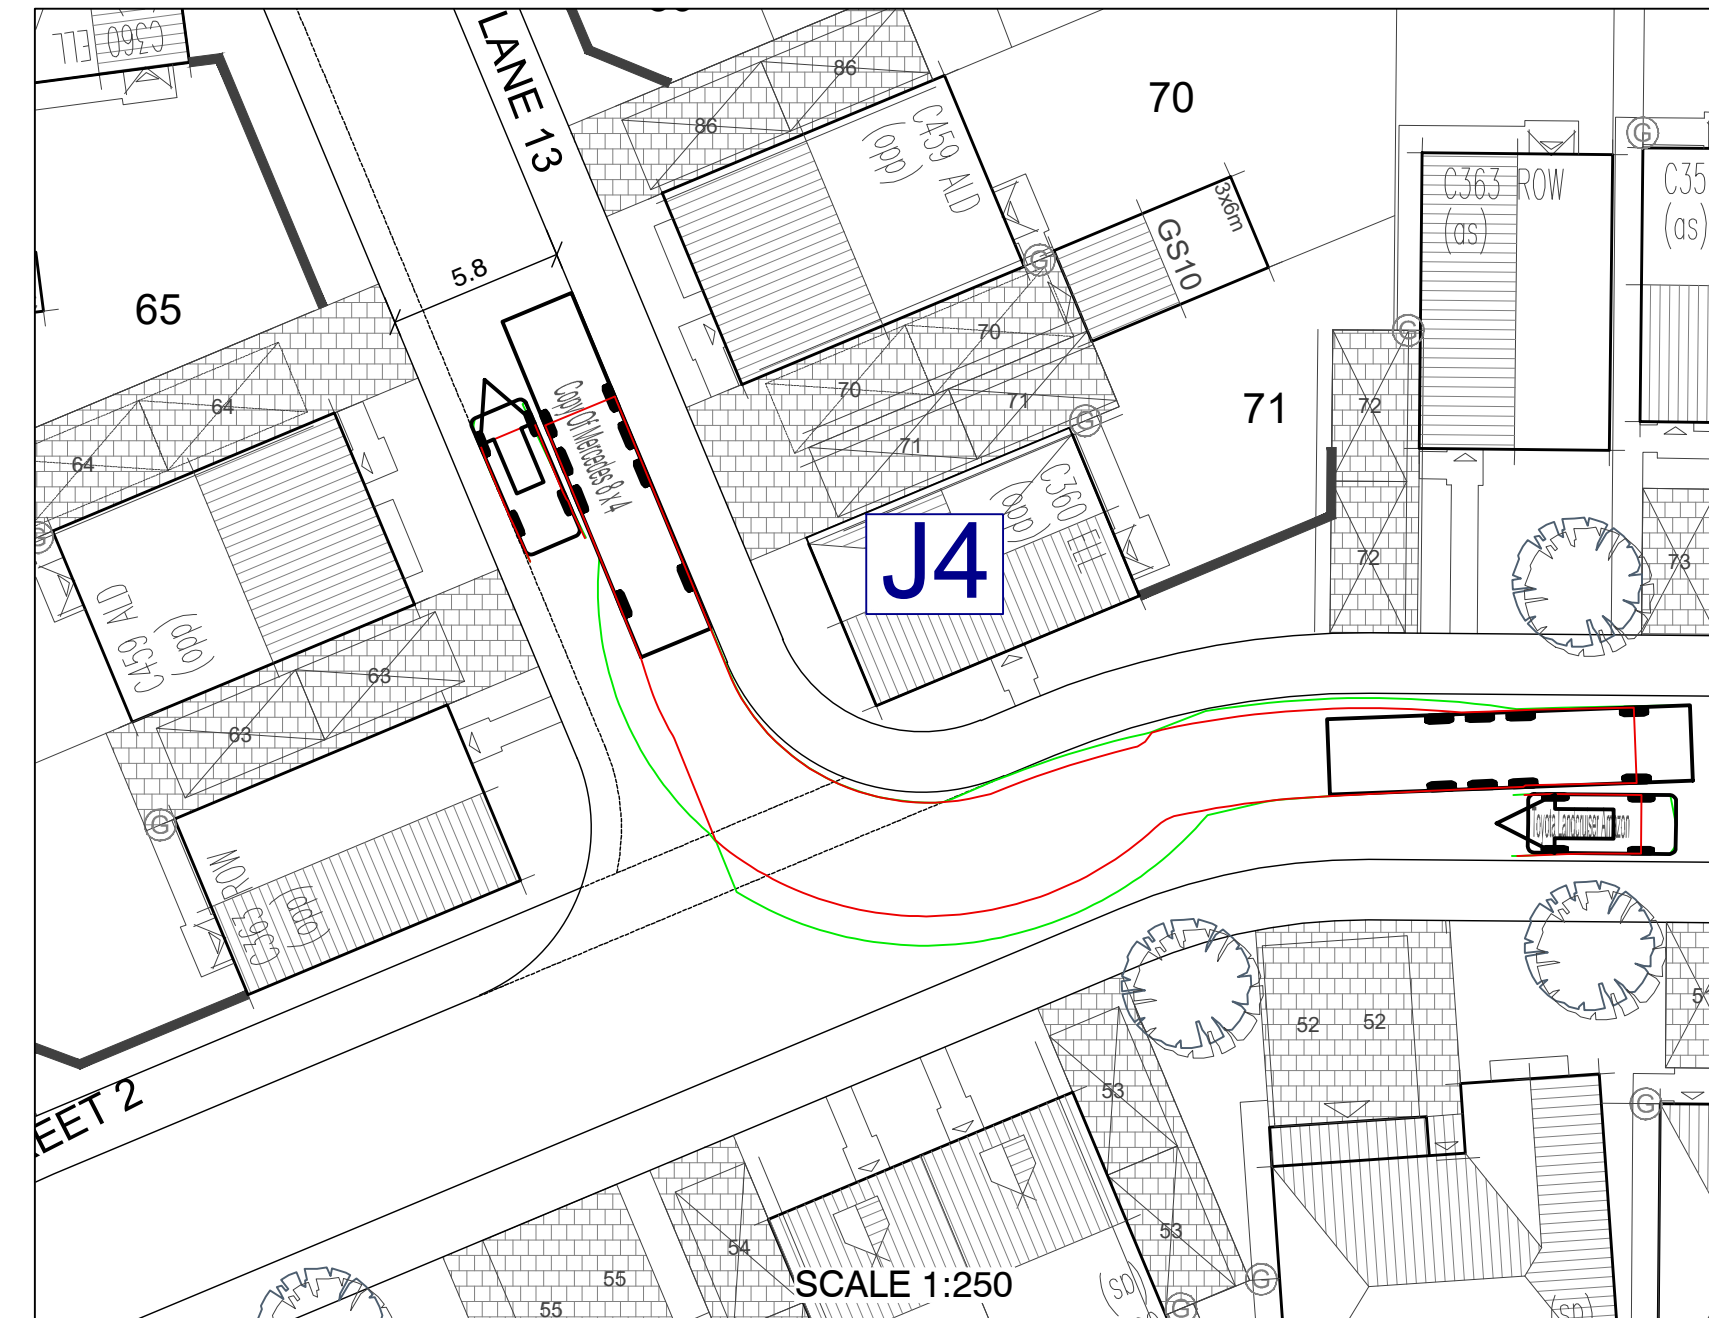
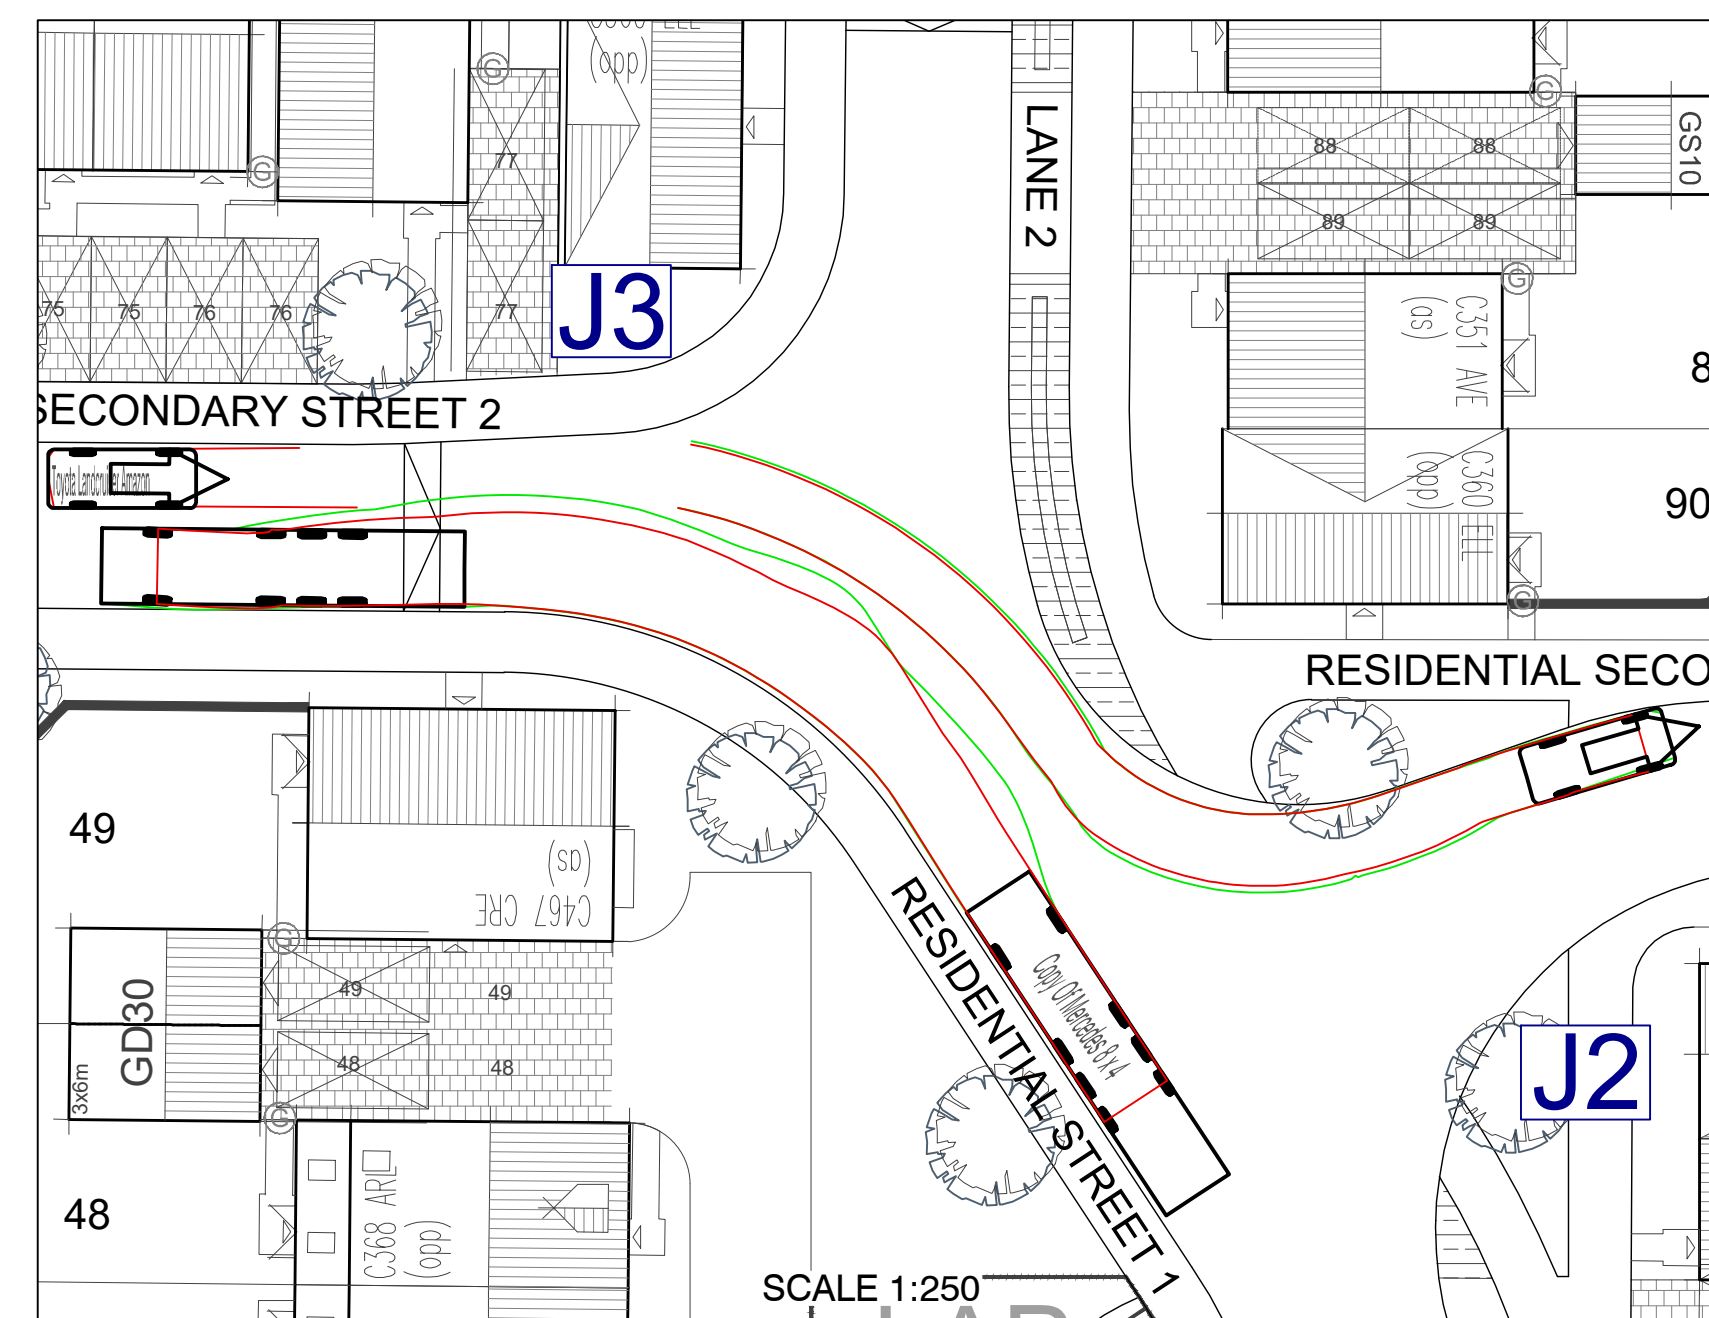
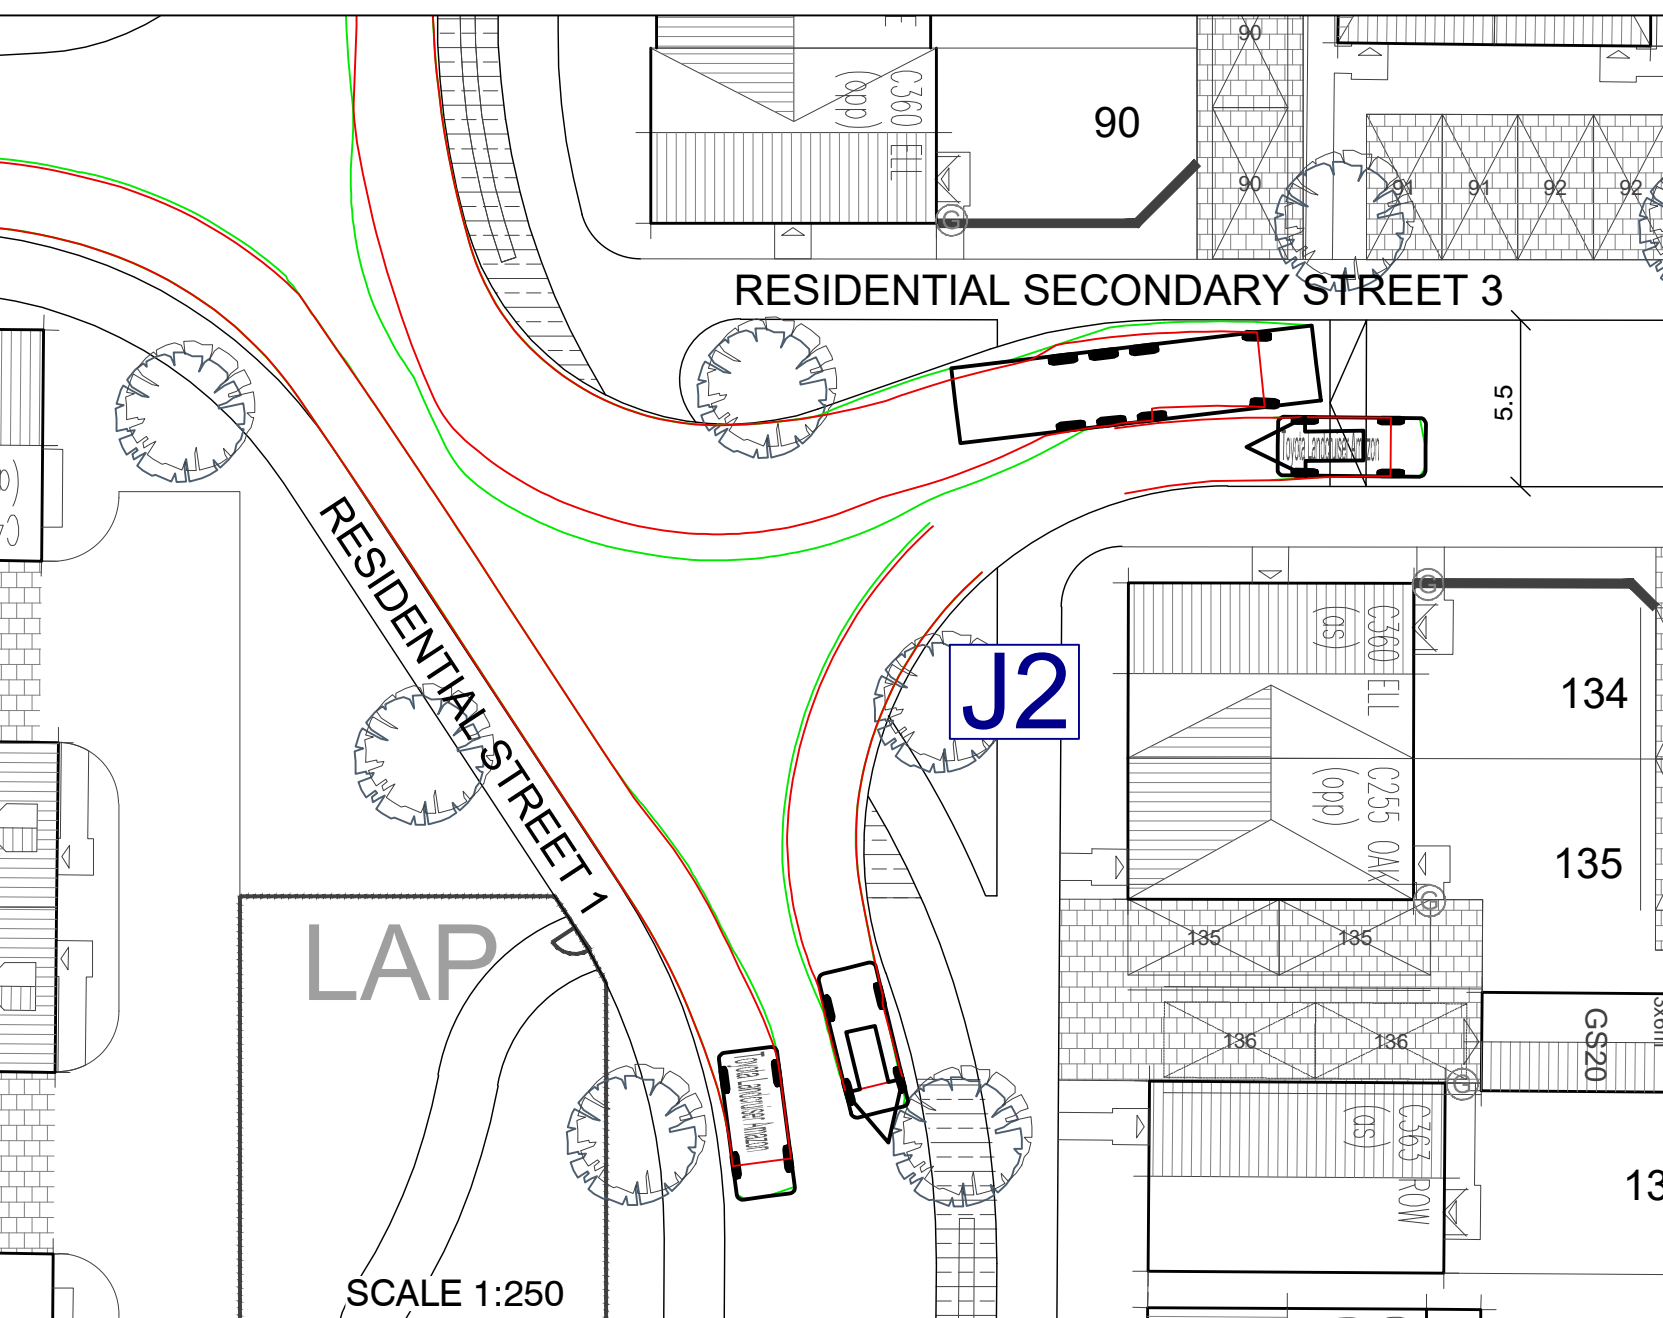
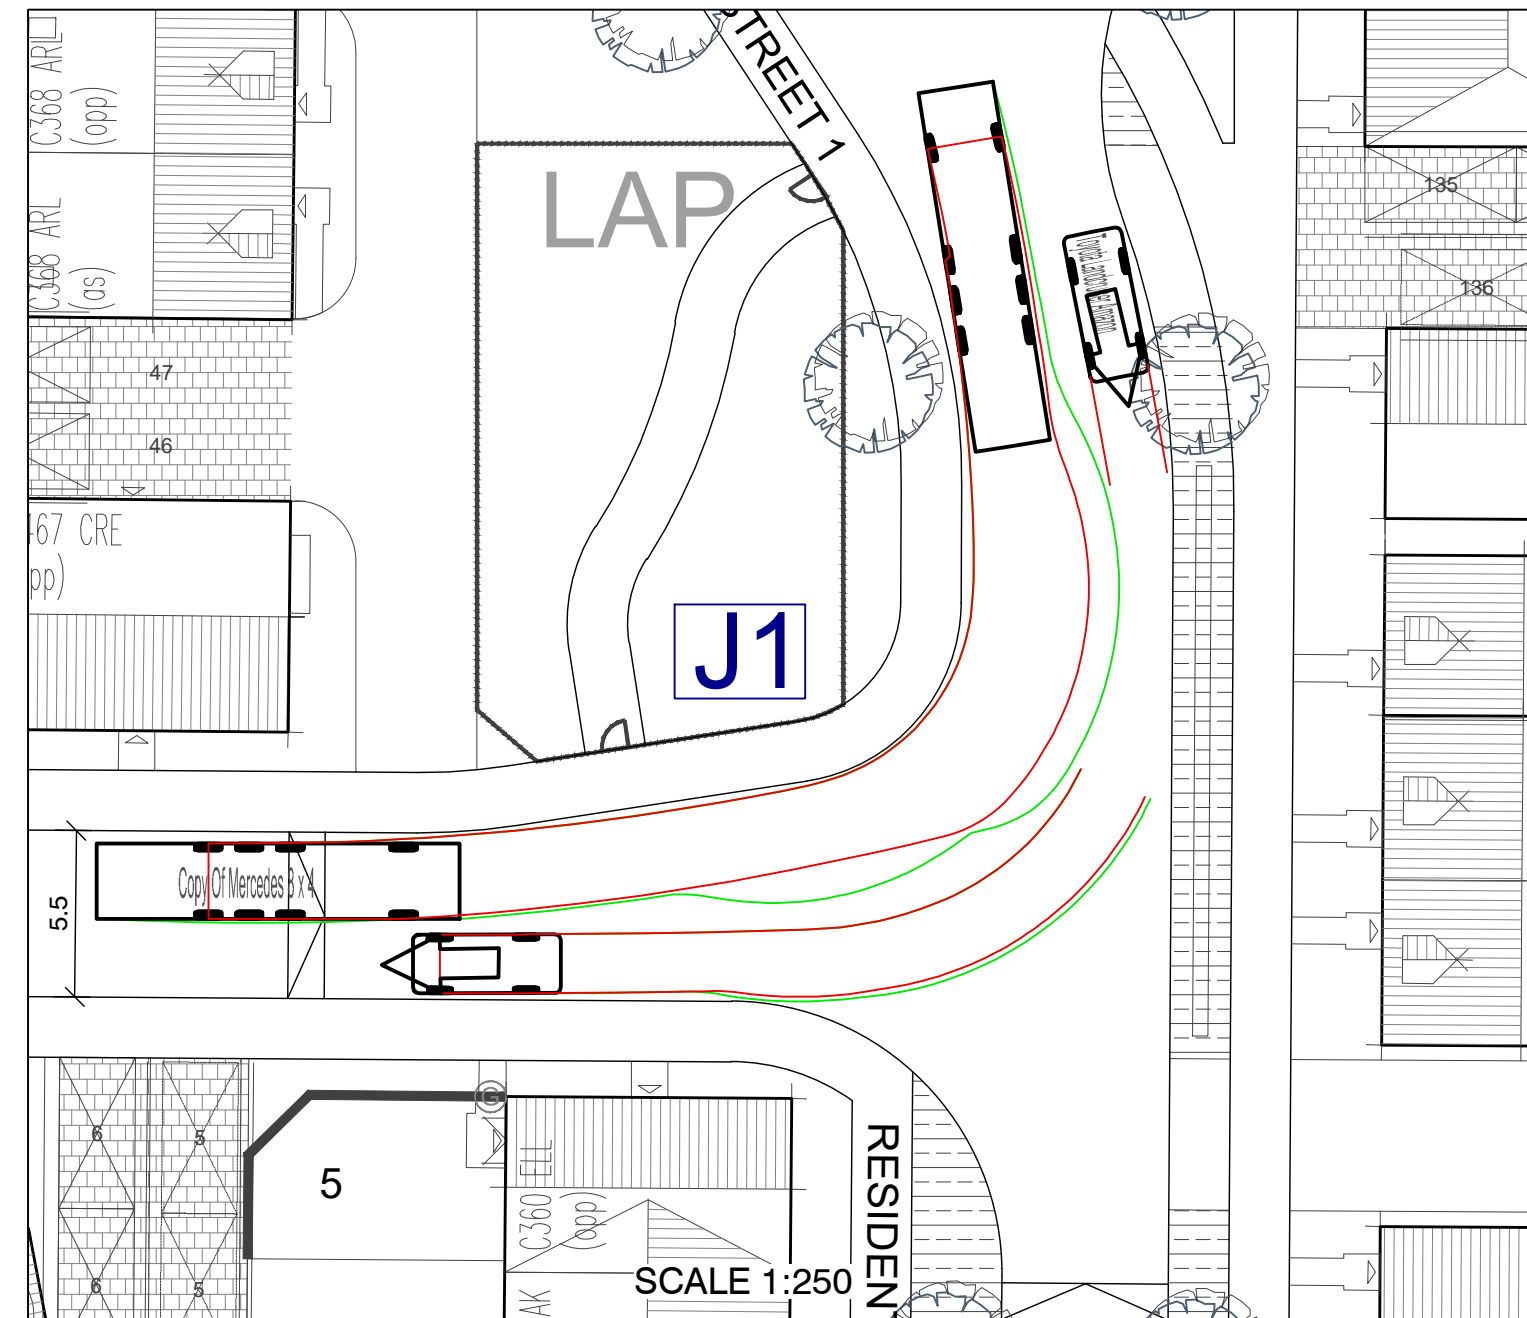
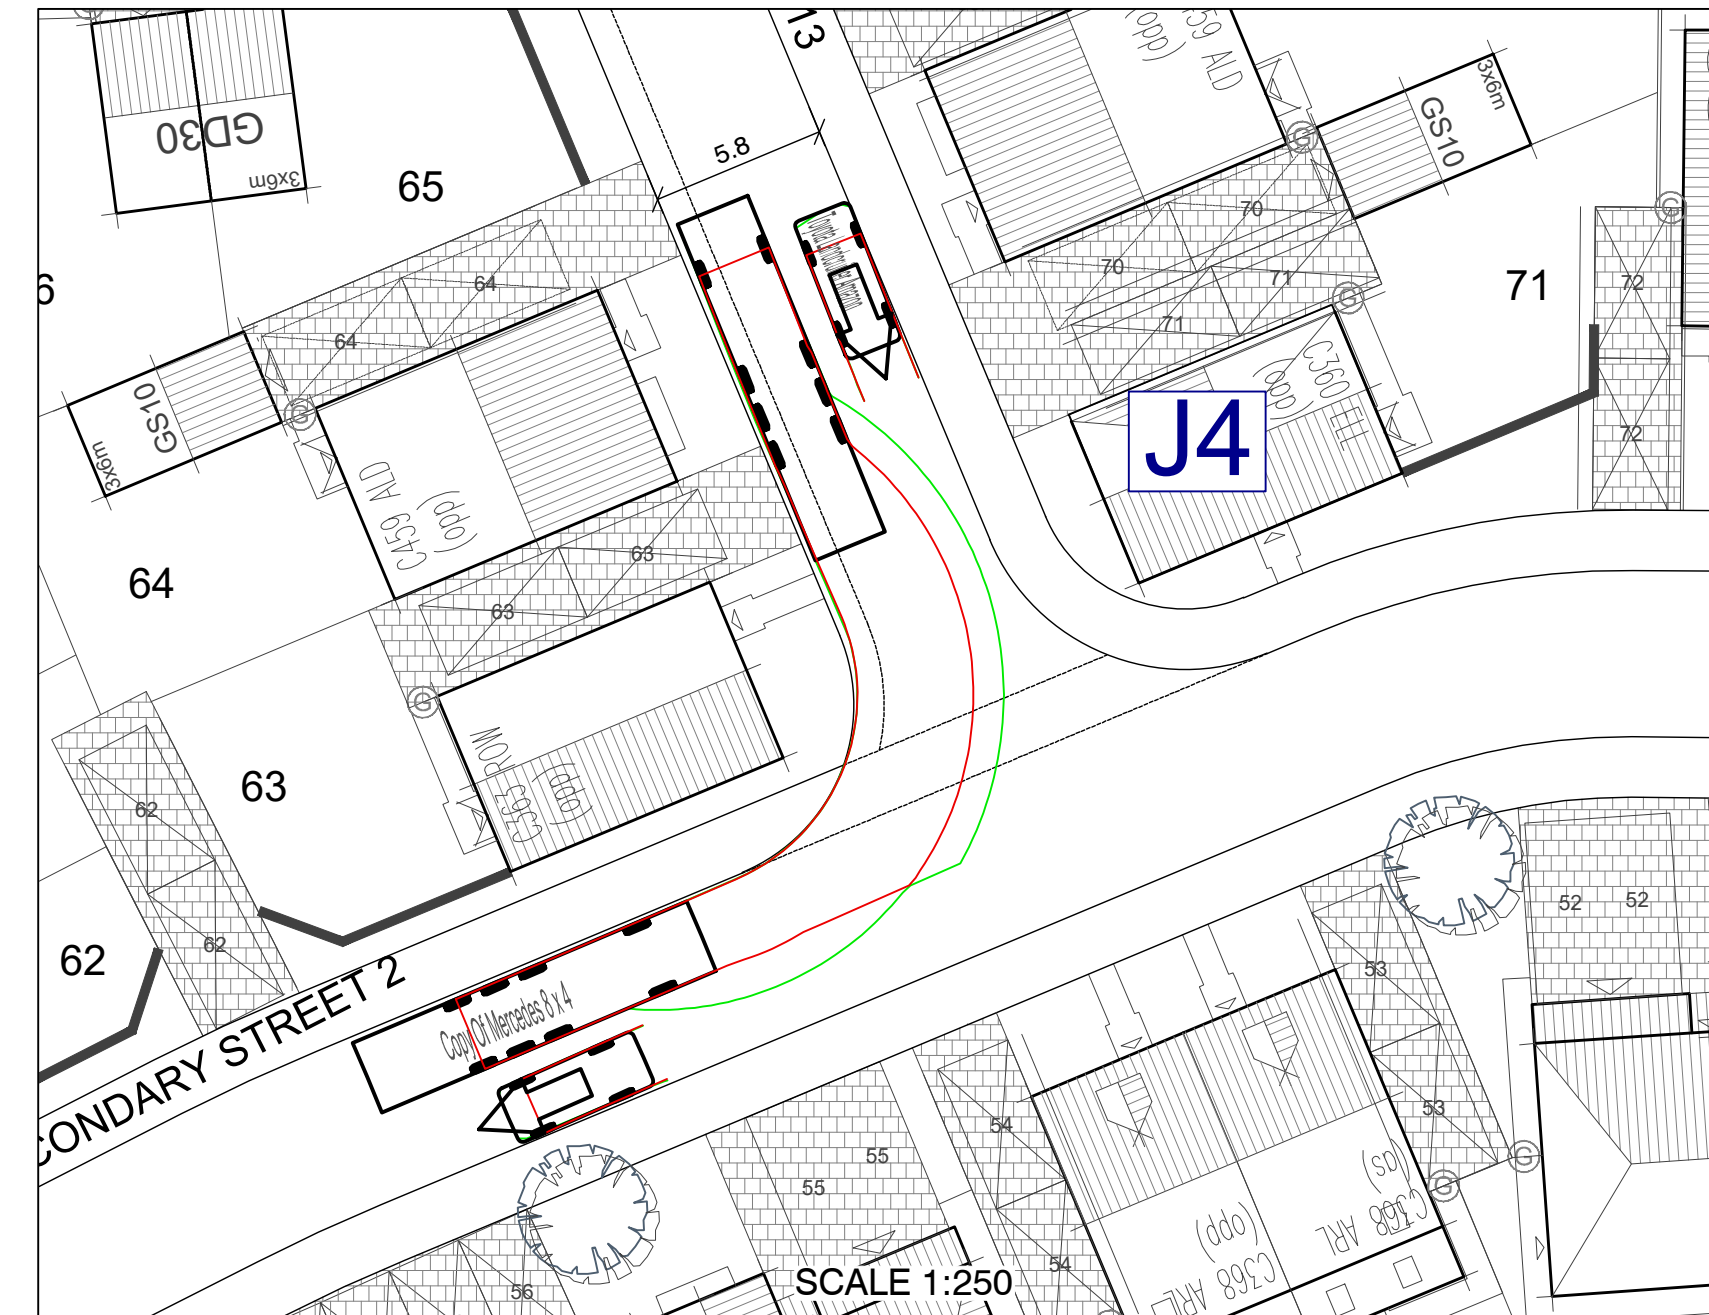
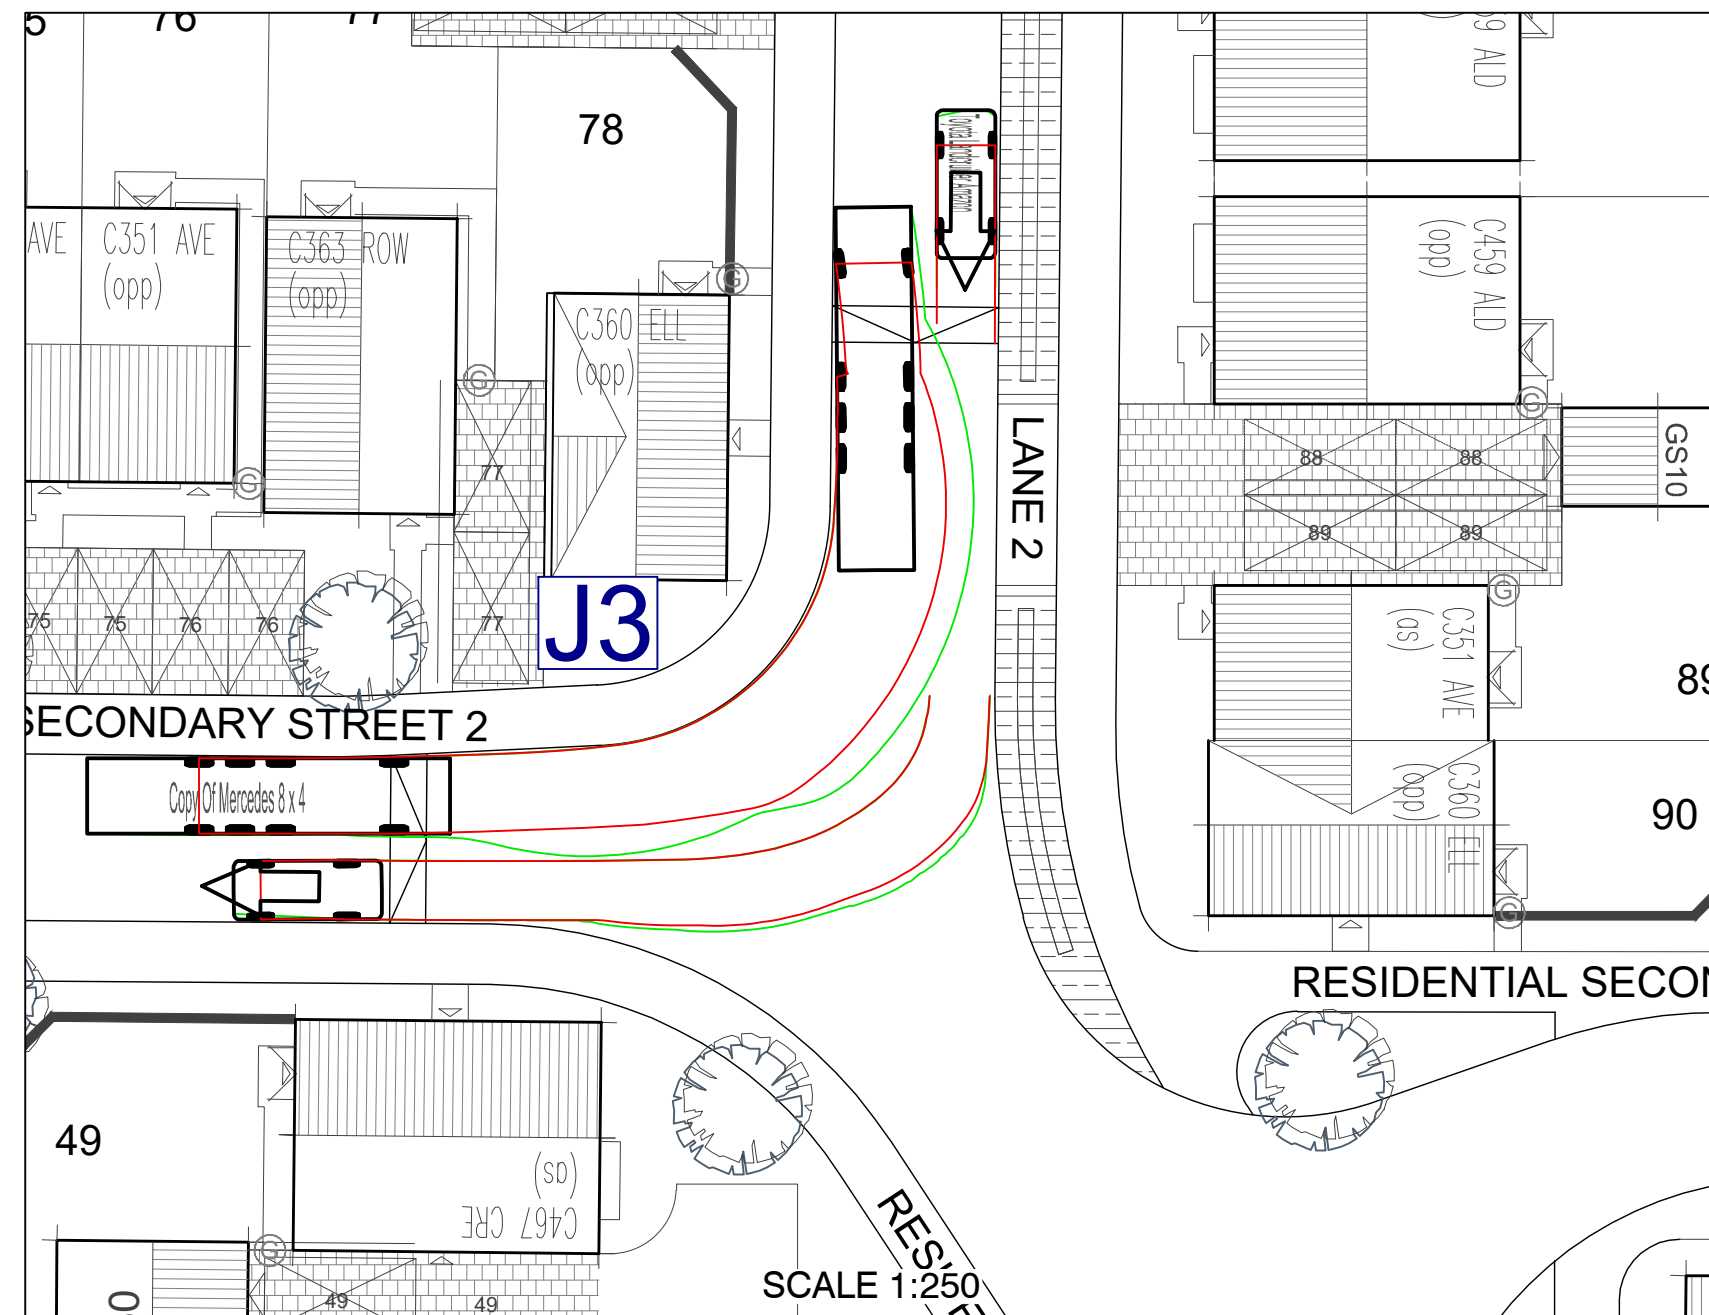
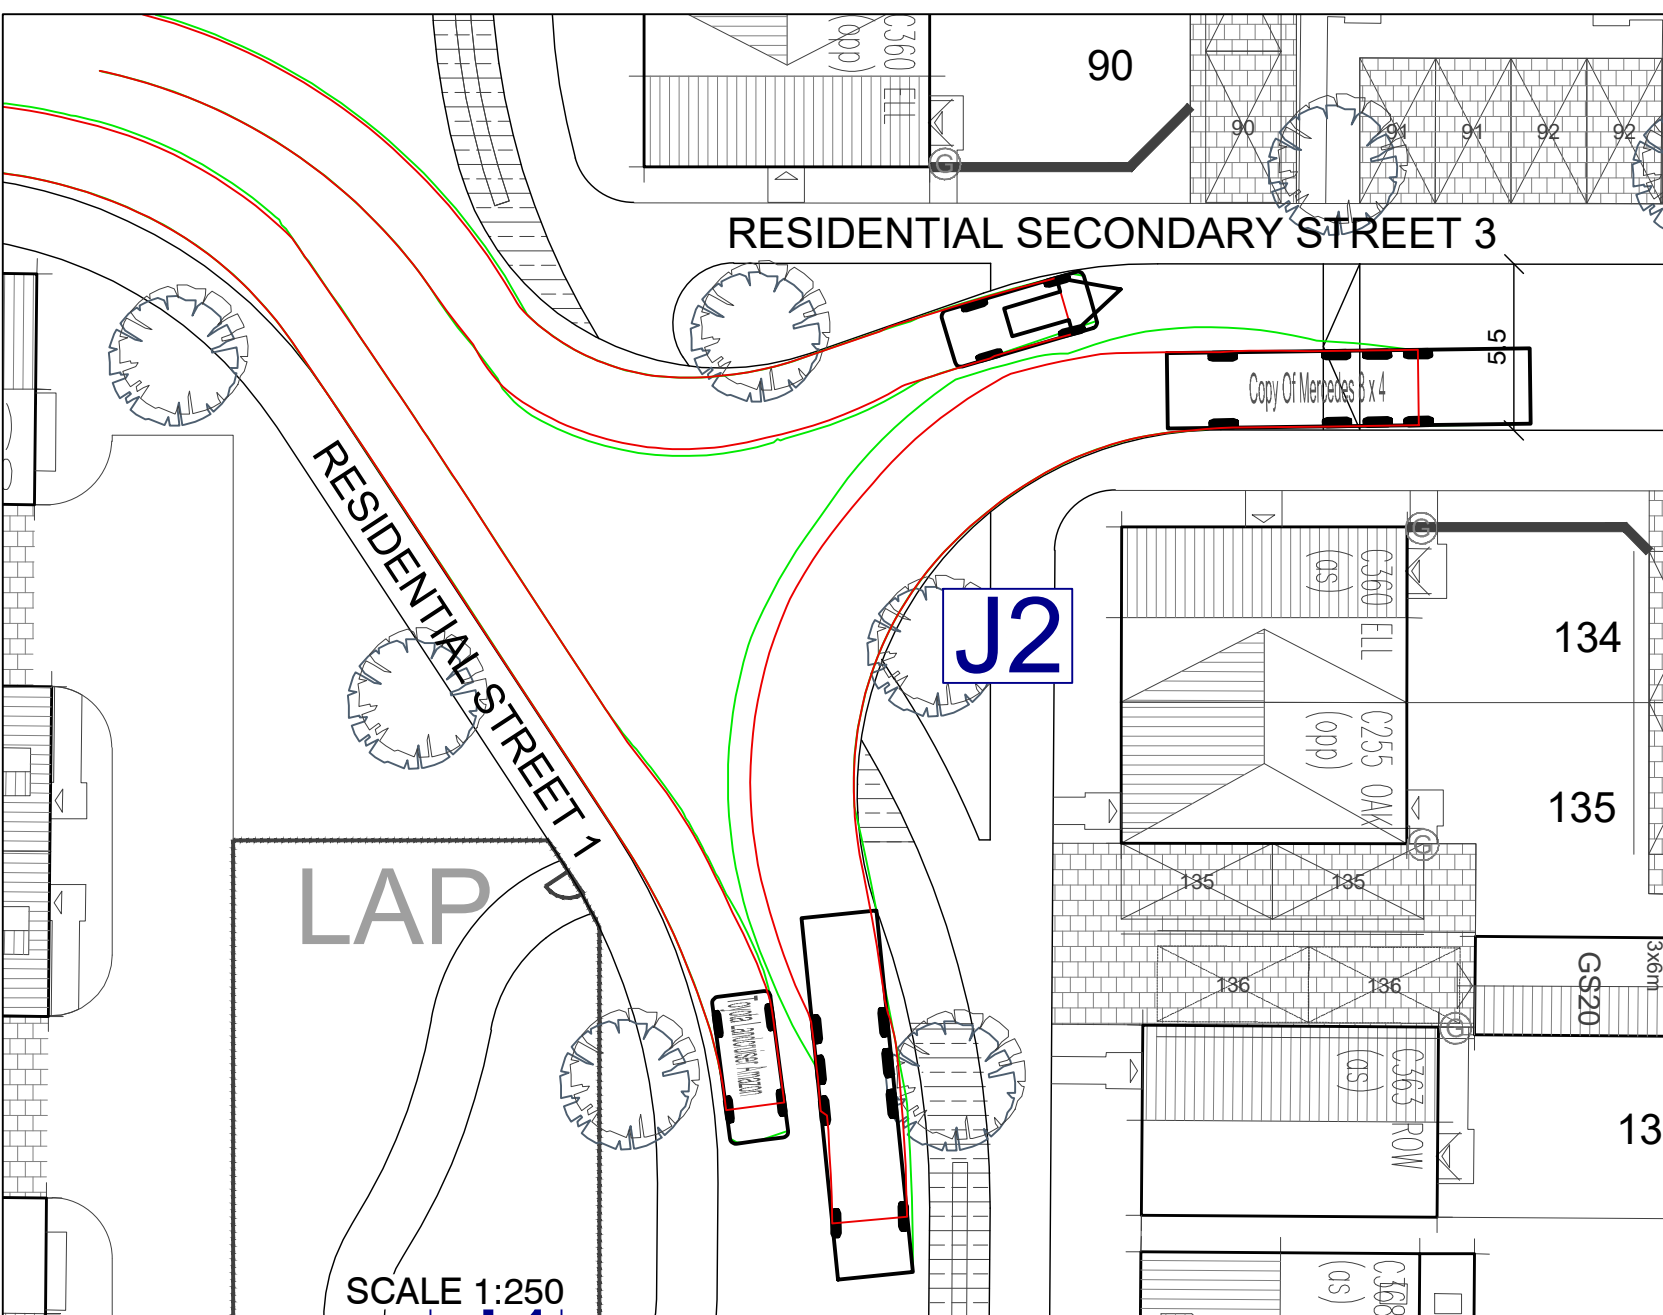
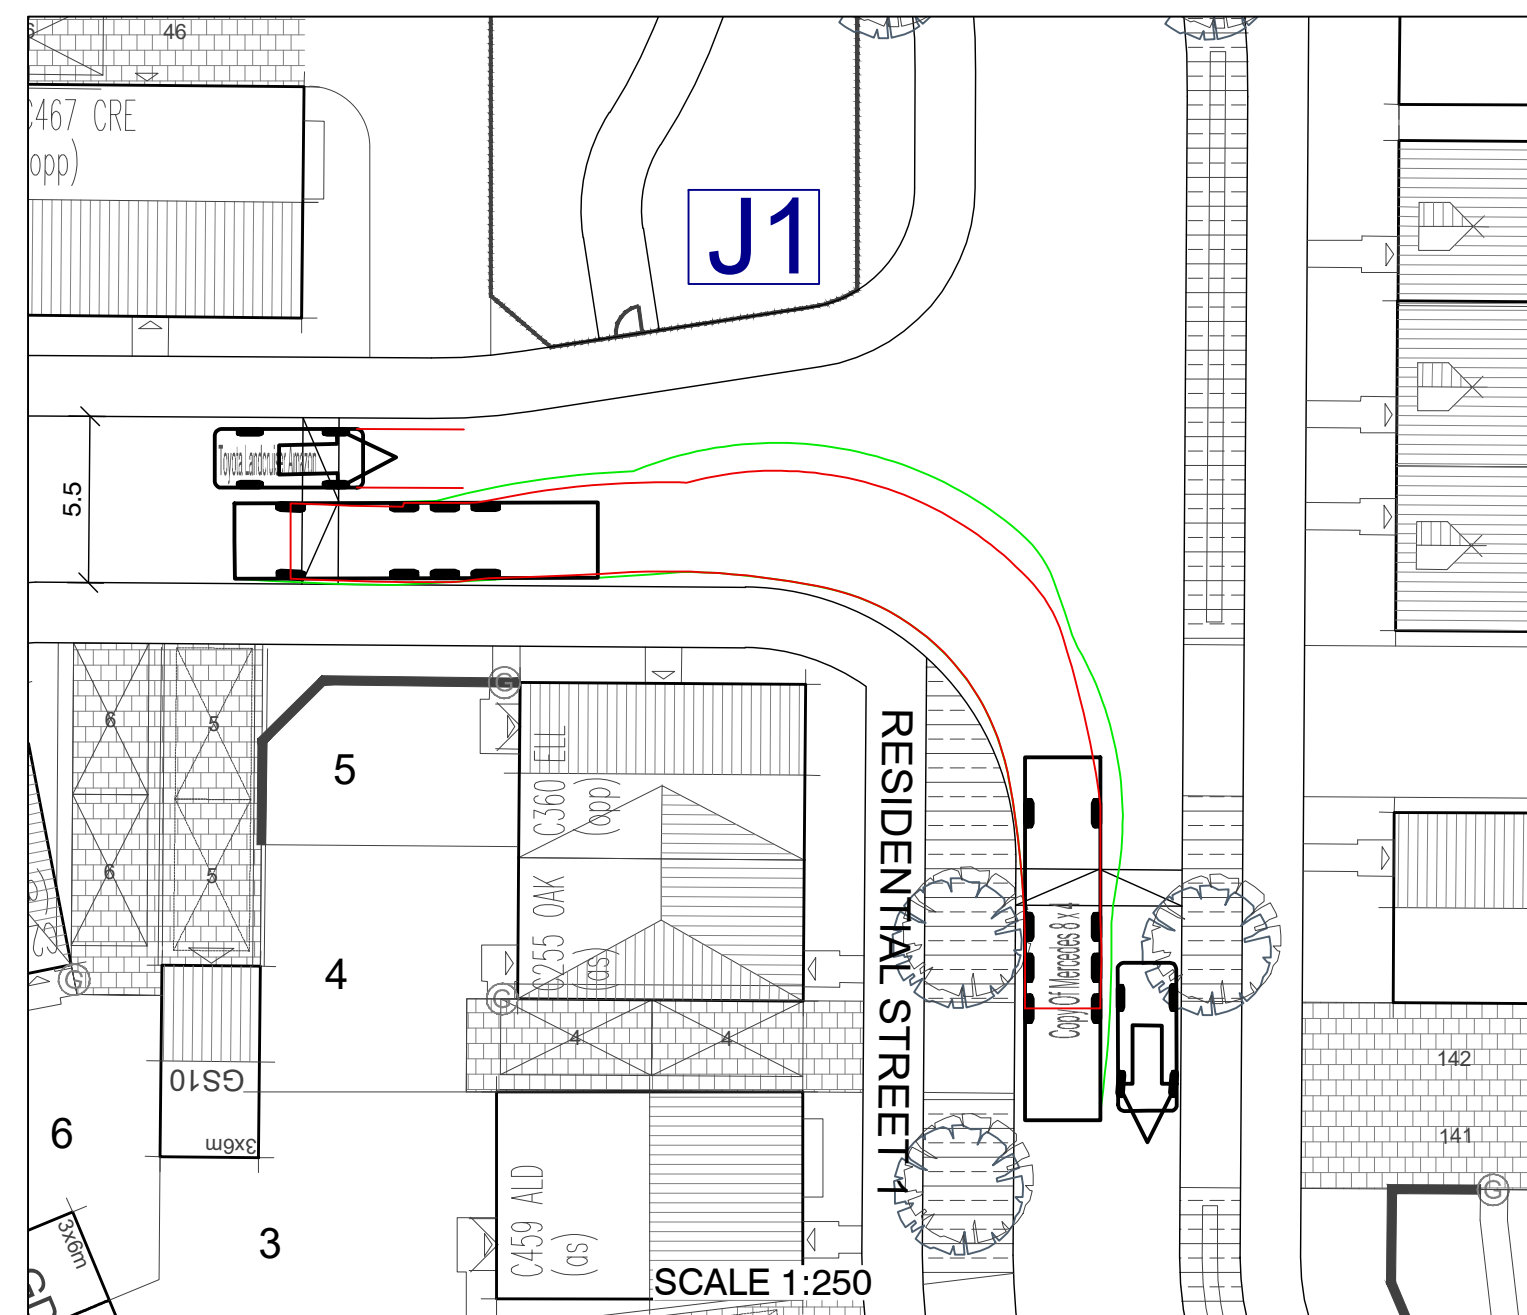


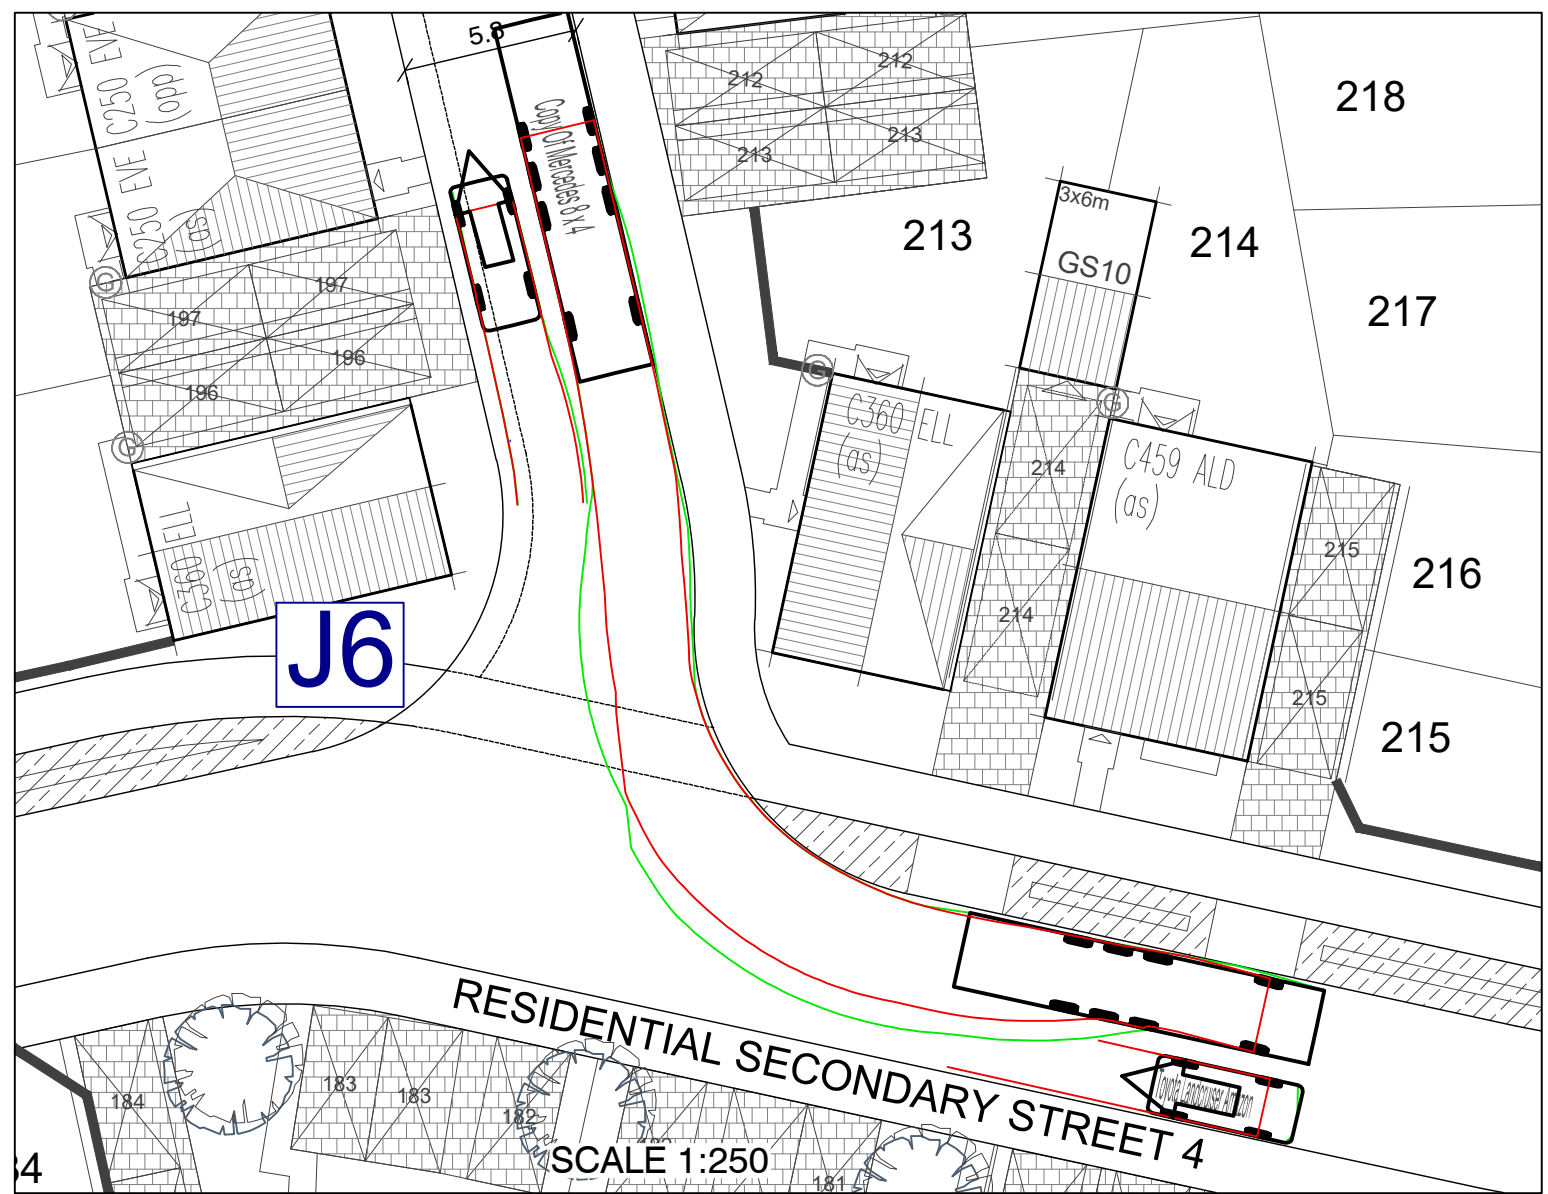

VEHICLES USED	
	Copy Of Mercedes 8 x 4 Overall Length 12.000m Overall Width 2.400m Overall Height 3.200m Min Body Ground Clearance 0.200m Track Width 2.400m Lock to lock time 4.00s Wall to Wall Turning Radius 11.440m
	Toyota Landcruiser Amazon Overall Length 4.890m Overall Width 1.940m Overall Height 2.000m Min Body Ground Clearance 0.200m Track Width 1.940m Lock to lock time 4.00s Knee to Knee Turning Radius 5.000m

- GENERAL NOTES**
- THIS DRAWING IS TO BE READ IN CONJUNCTION WITH AND CHECKED AGAINST ALL OTHER DRAWINGS, ENGINEERING DETAILS, SPECIFICATIONS AND ANY STRUCTURAL, GEOTECHNICAL OR OTHER SPECIALIST DOCUMENT PROVIDED.
 - ANY DISCREPANCIES WITHIN ALL RELEVANT DRAWINGS ARE TO BE REPORTED TO QUADCONSULT LTD IMMEDIATELY.
 - ALL DIMENSIONS AND LEVELS ARE IN METRES, U.N.C.
 - DO NOT SCALE FROM THIS DRAWING - USE FIGURED DIMENSIONS ONLY.
 - THE CONTRACTOR IS AT RISK IF CONSTRUCTION IS PROGRESSSED WITHOUT RELEVANT S104, S106, S278, S38, OWC ETC AGREEMENT BEING IN PLACE WITH THE RELEVANT AUTHORITIES.

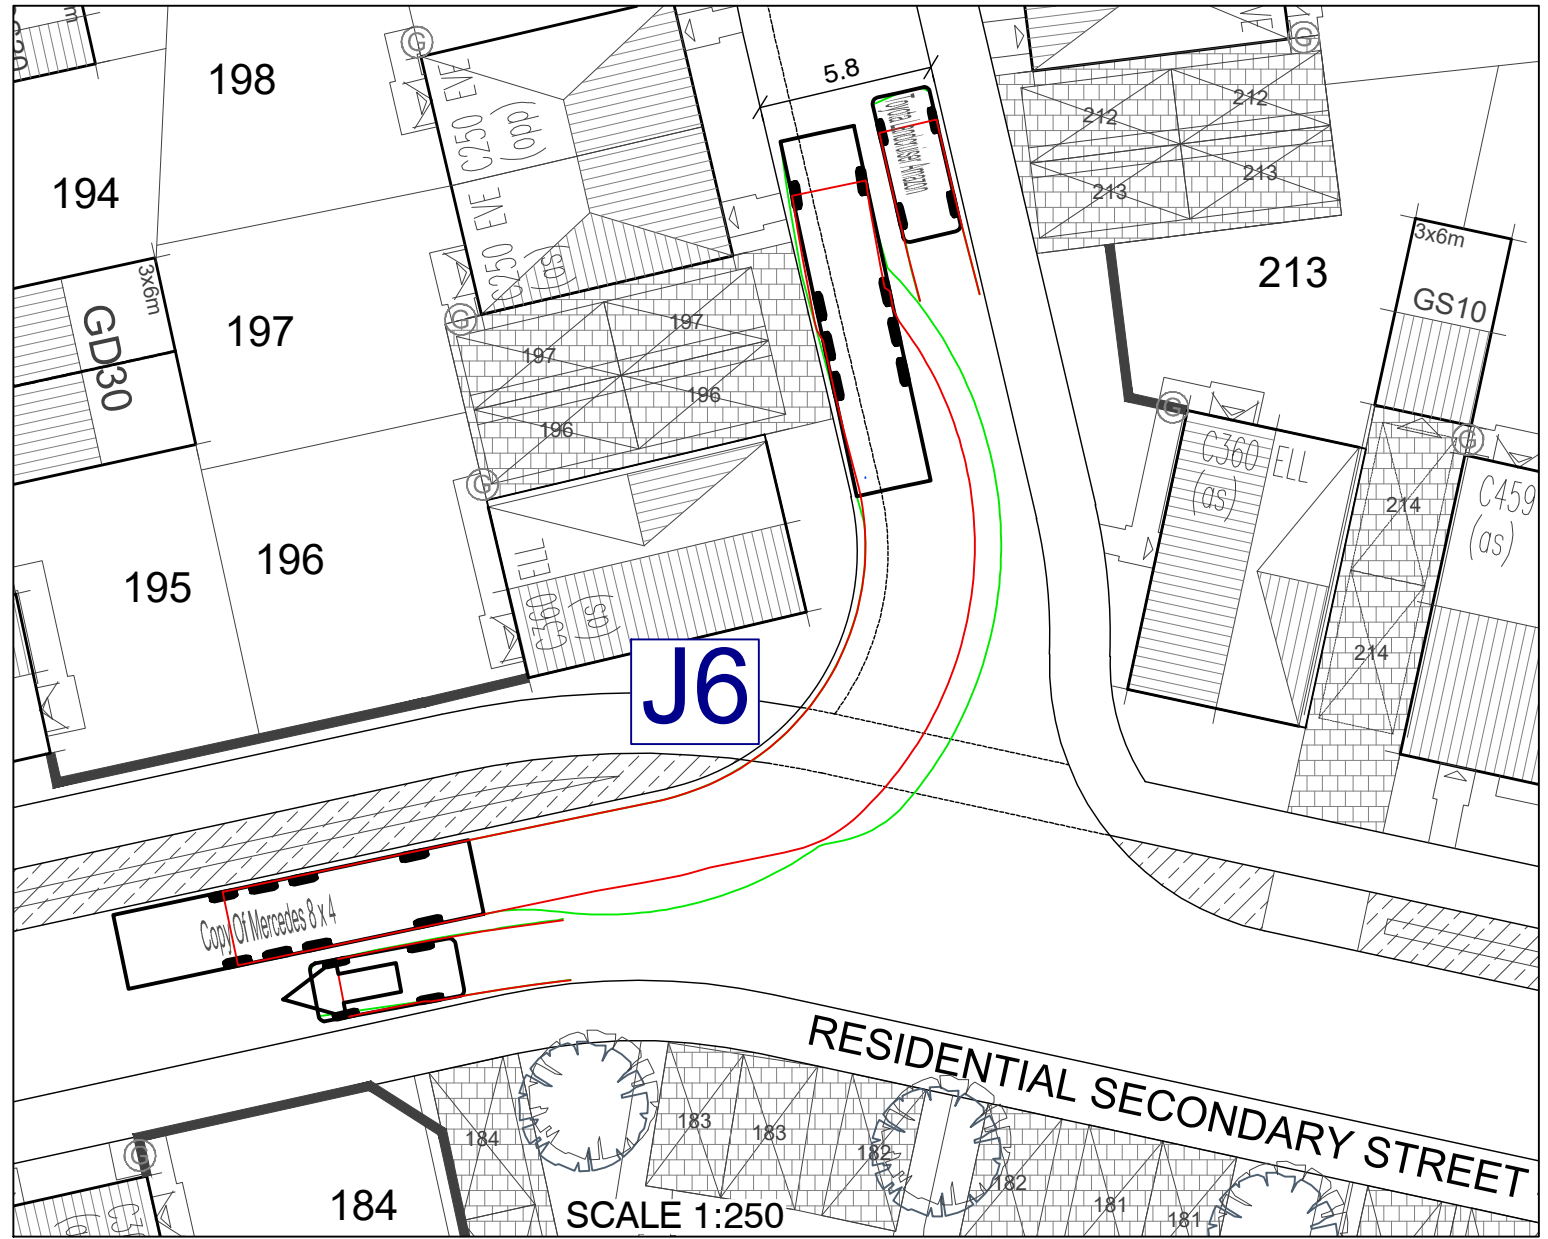

LEGEND	
	BODY ENVELOPE
	CHASSIS ENVELOPE
	BODY ENVELOPE (REVERSE)
	CHASSIS ENVELOPE (REVERSE)
	VEHICLE (FORWARD)
	VEHICLE (REVERSE)
	DIRECTION OF VEHICLE BODY
	JUNCTION

P 26.03.20 Plan amended to suit latest layout		RWP
E 16.12.20 Adjustment to Parking Court - plots 16-23		TU
D 10.12.20 Architects Plan revised, roads tracking updated to suit		SLS
D 26.11.20 Architects Plan revised, roads tracking updated to suit		SLS
B 04.09.20 Architects Plan revised, roads tracking updated to suit		SLS
A 10.02.20 Architects Plan revised, roads tracking updated to suit		RWP
Rev	Date	Description
Dimensions to be verified on site. This drawing should not be scaled. Use figured dimensions only. Any discrepancies should be referred to the Engineer prior to working put in hand. This drawing is copyright.		
QuadConsult Limited Columbus House, Village Way Greenwood Business Park Cardiff CF15 7NE 029 2077 9644 contact@quadconsult.co.uk www.quadconsult.co.uk		
 ENGINEERS IN PARTNERSHIP Consulting Civil & Structural Engineers Offices in Cardiff, Gloucester and Llanidloes		
Client		
MILLER HOMES		
Project		
LLANWERN 4E & 4G		
Title		
REFUSE VEHICLE /SUV JUNCTION TRACKING		
Drawing Status		
PLANNING		
Designed by	Drawn by	Checked by
SLS	SLS	ACV
Date	Date	Date
	FEB 26	AS SHOWN
Drawing No		
24519-C-009-F		