
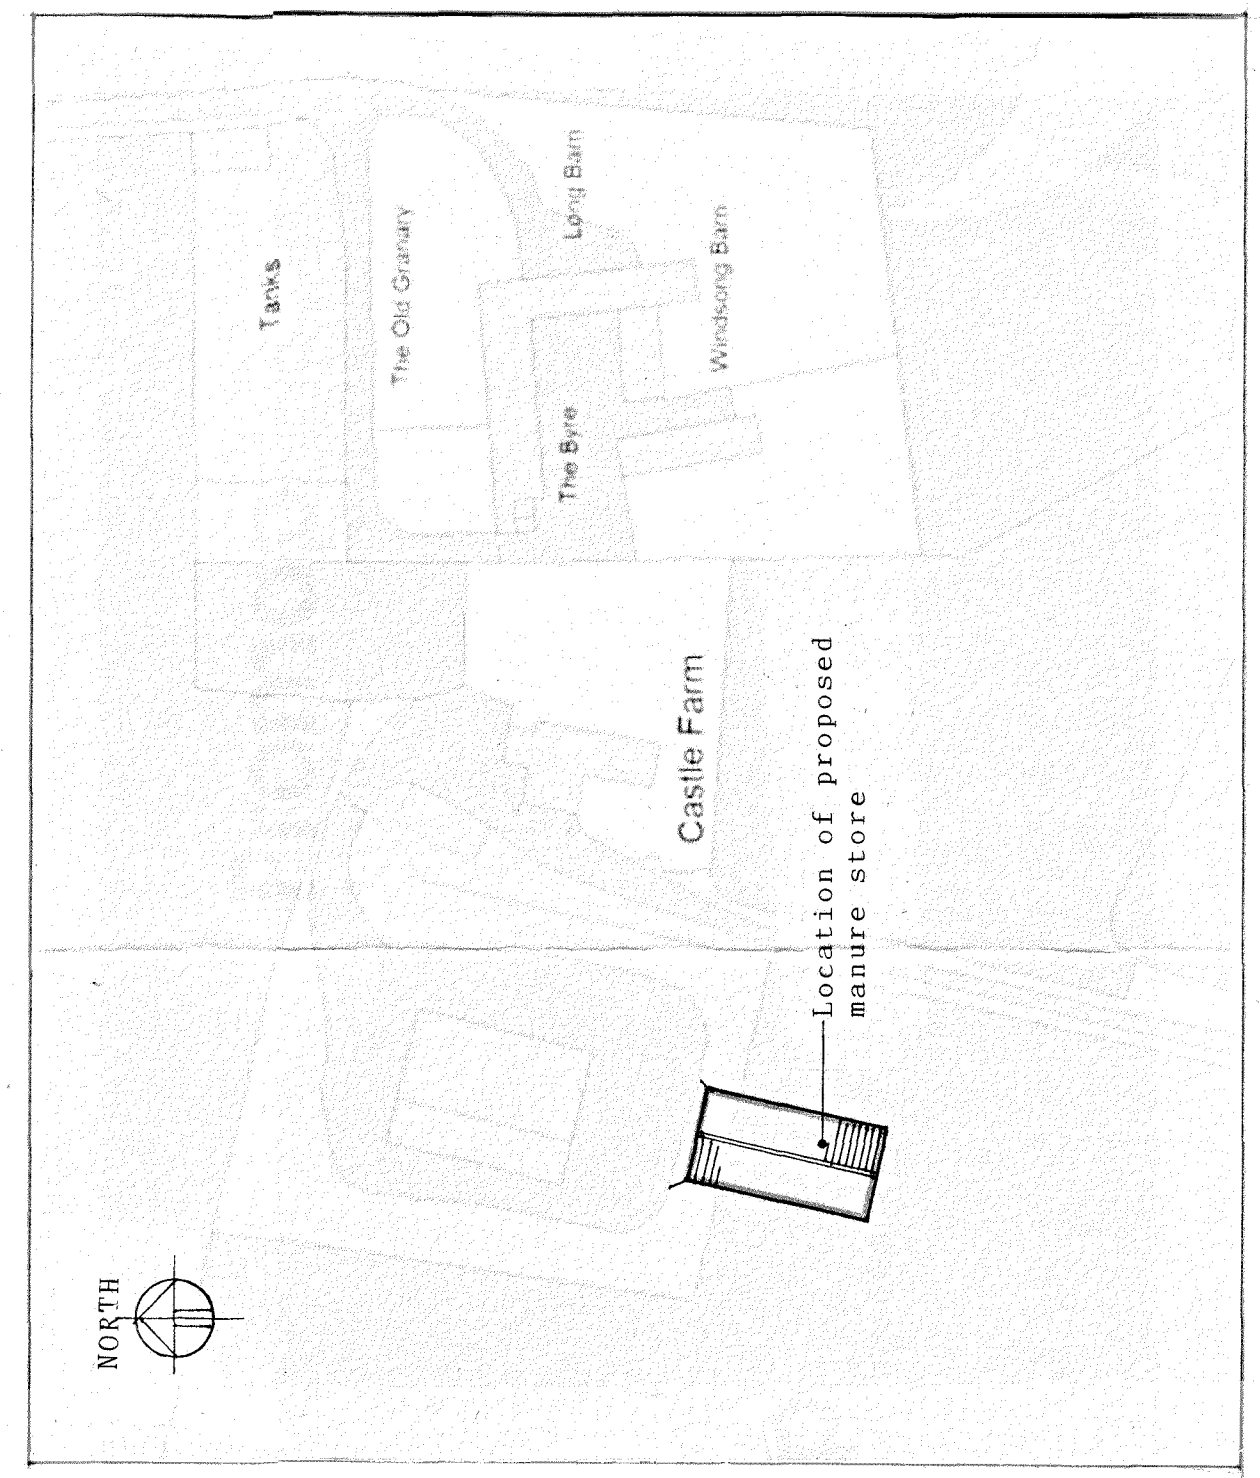
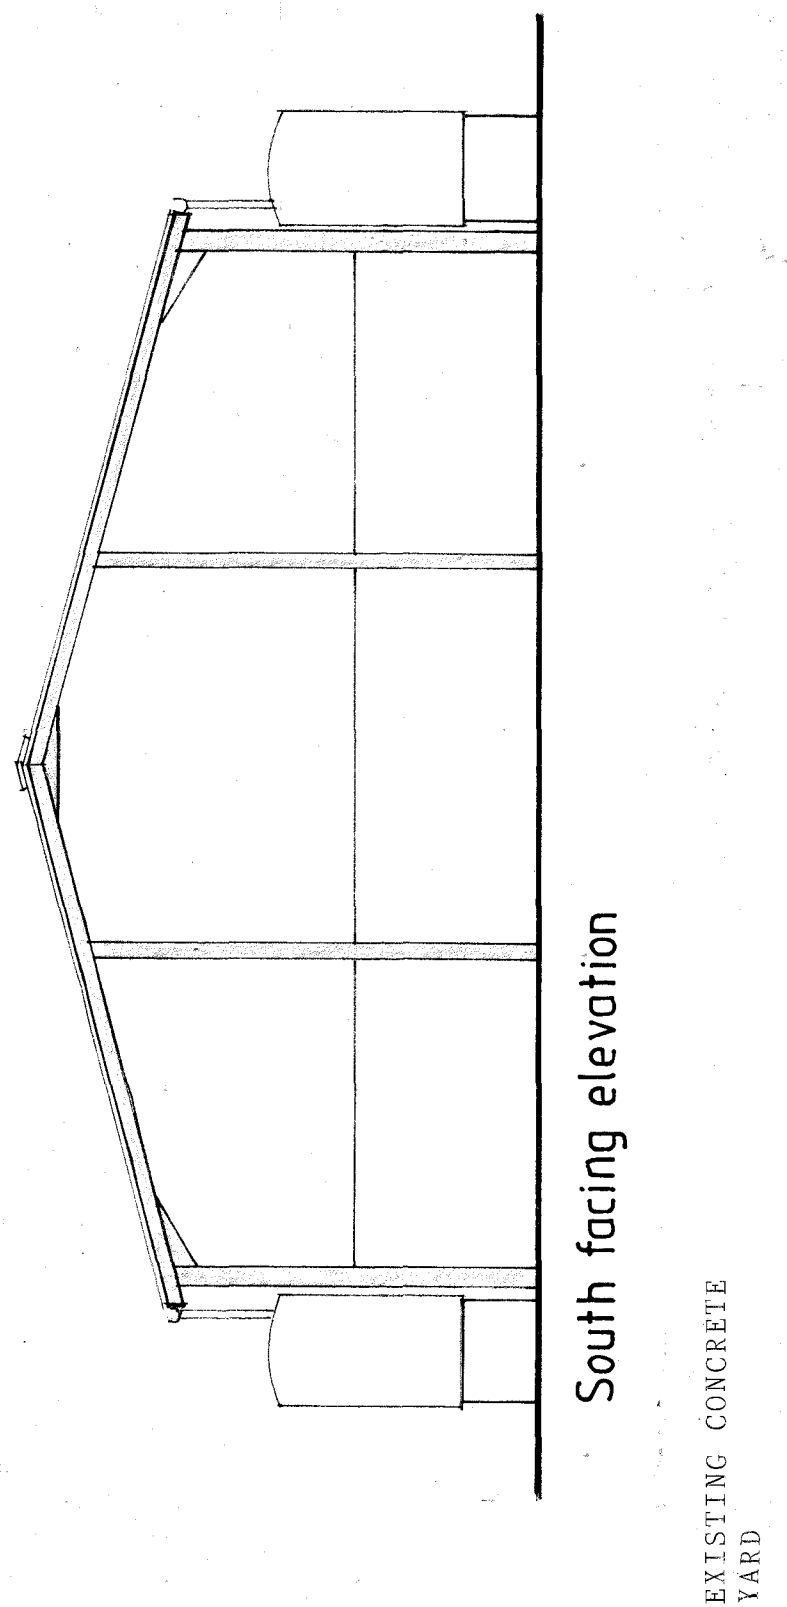
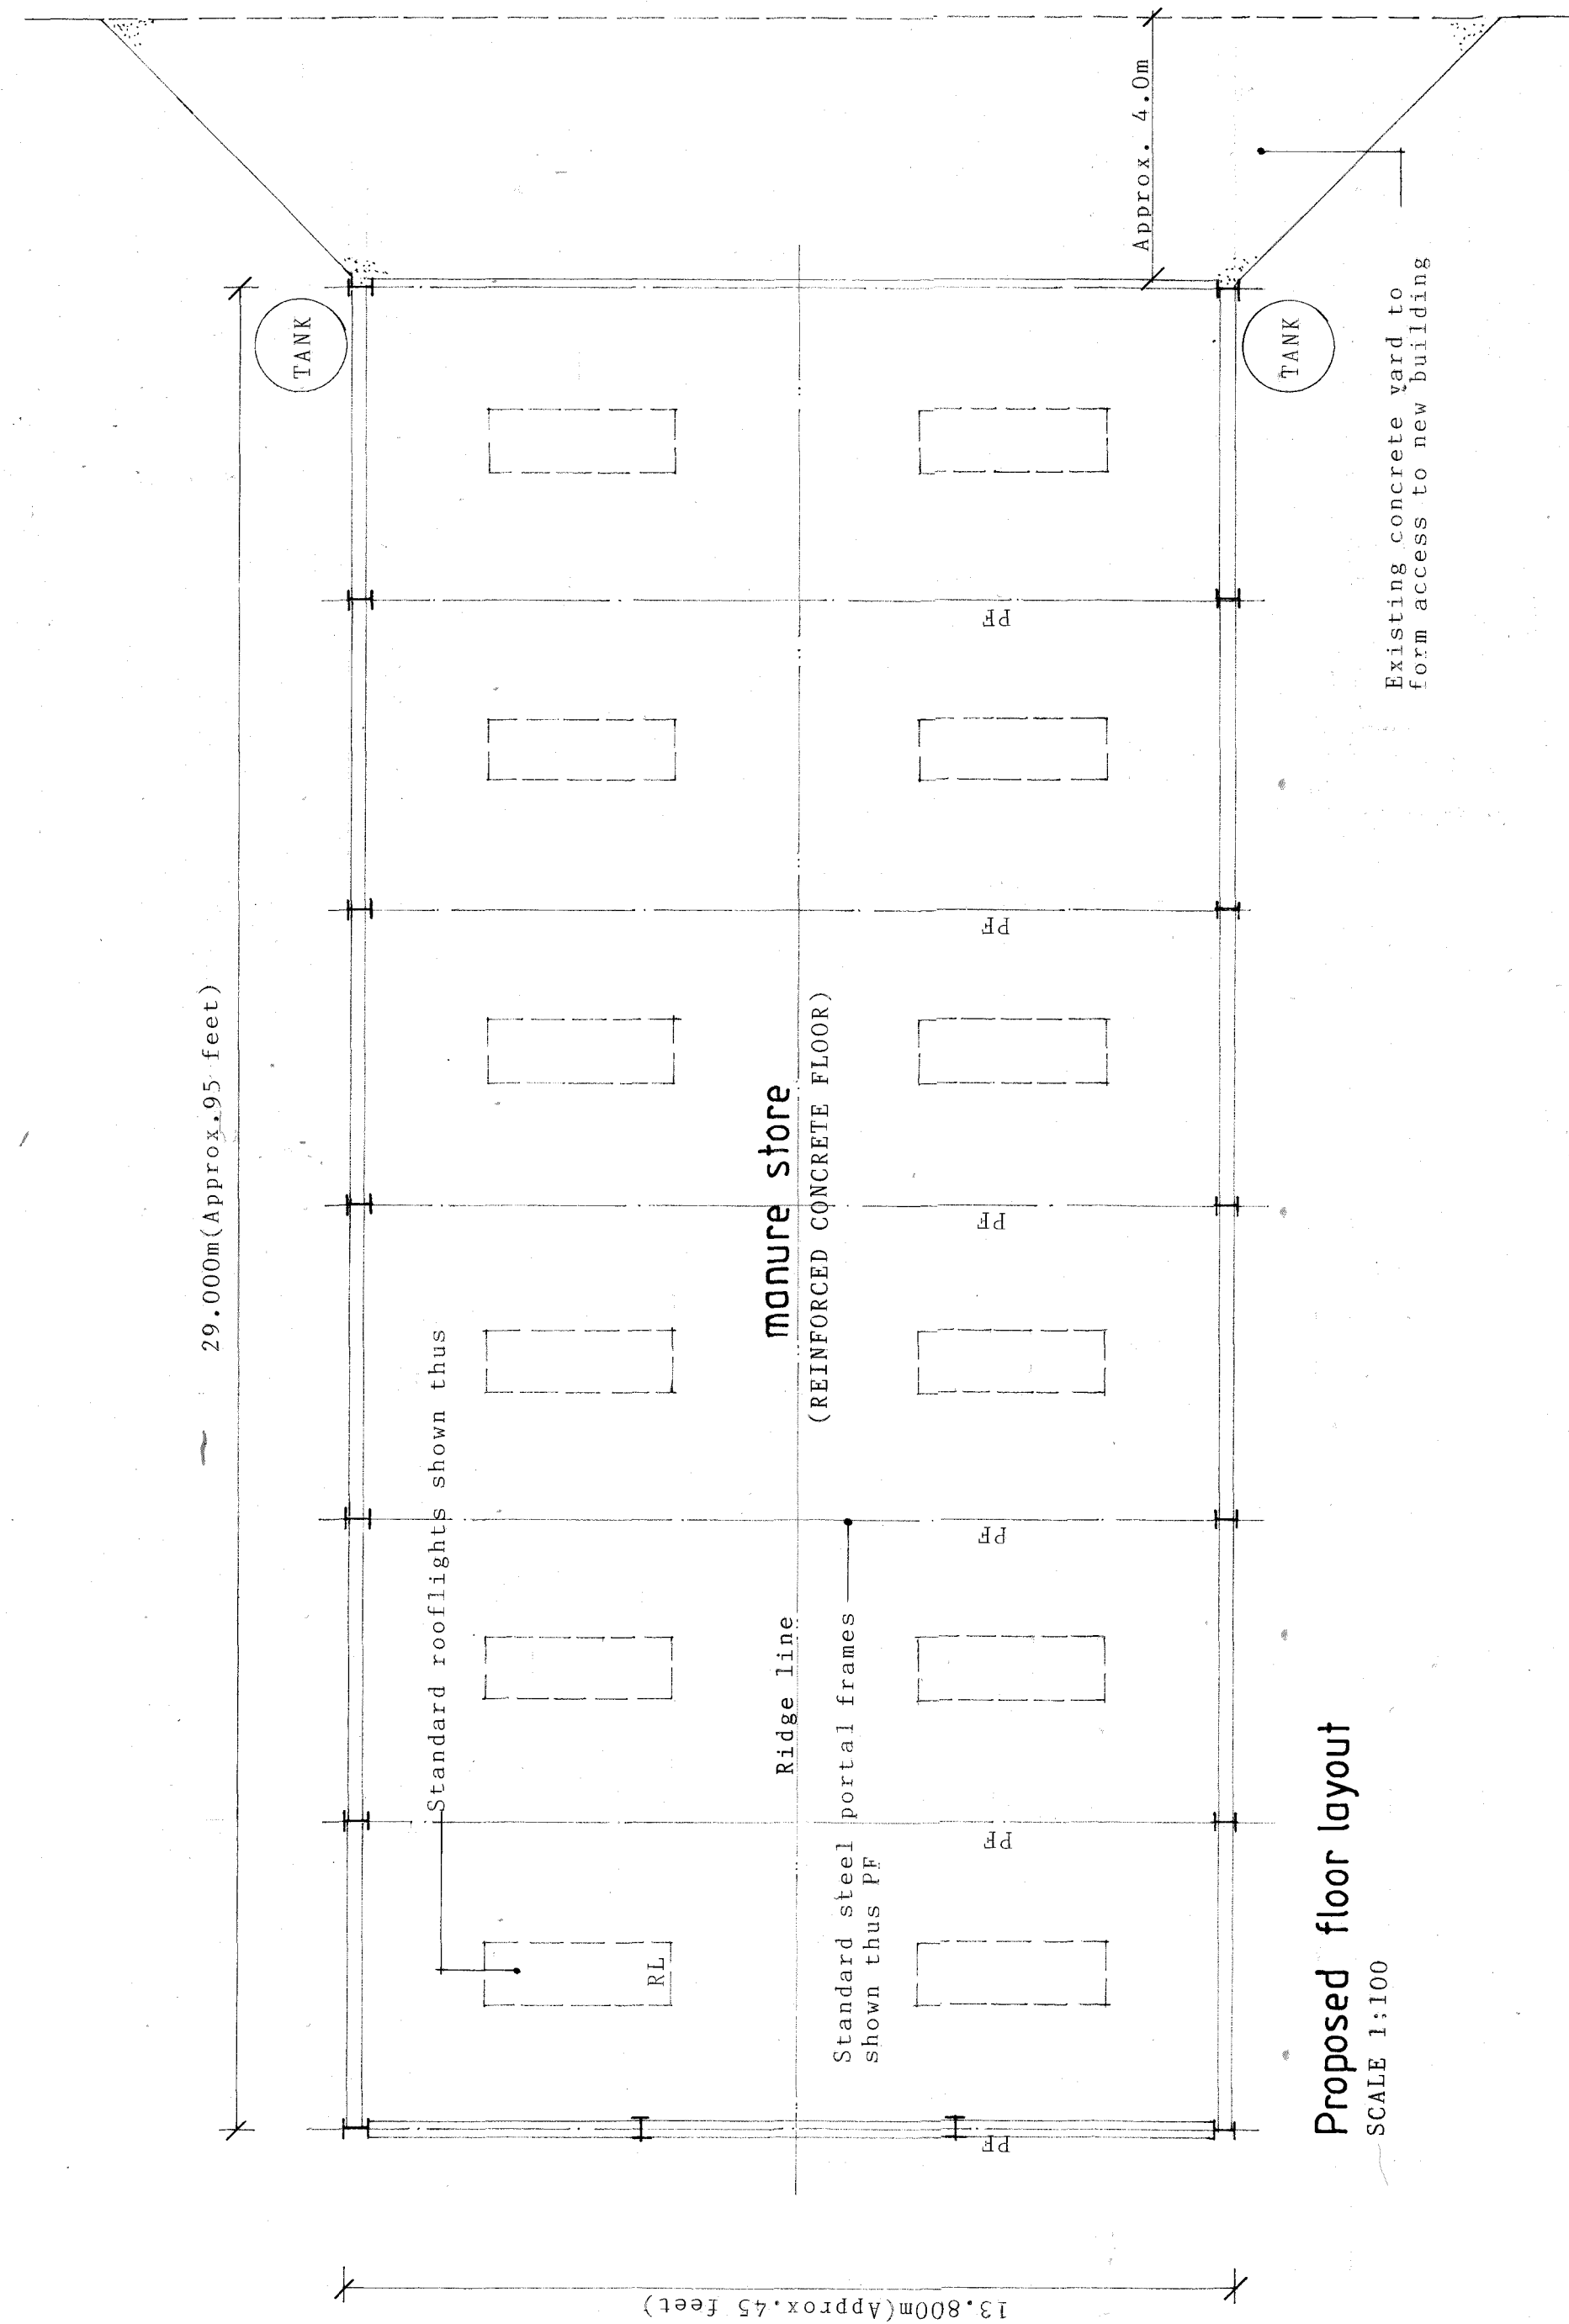


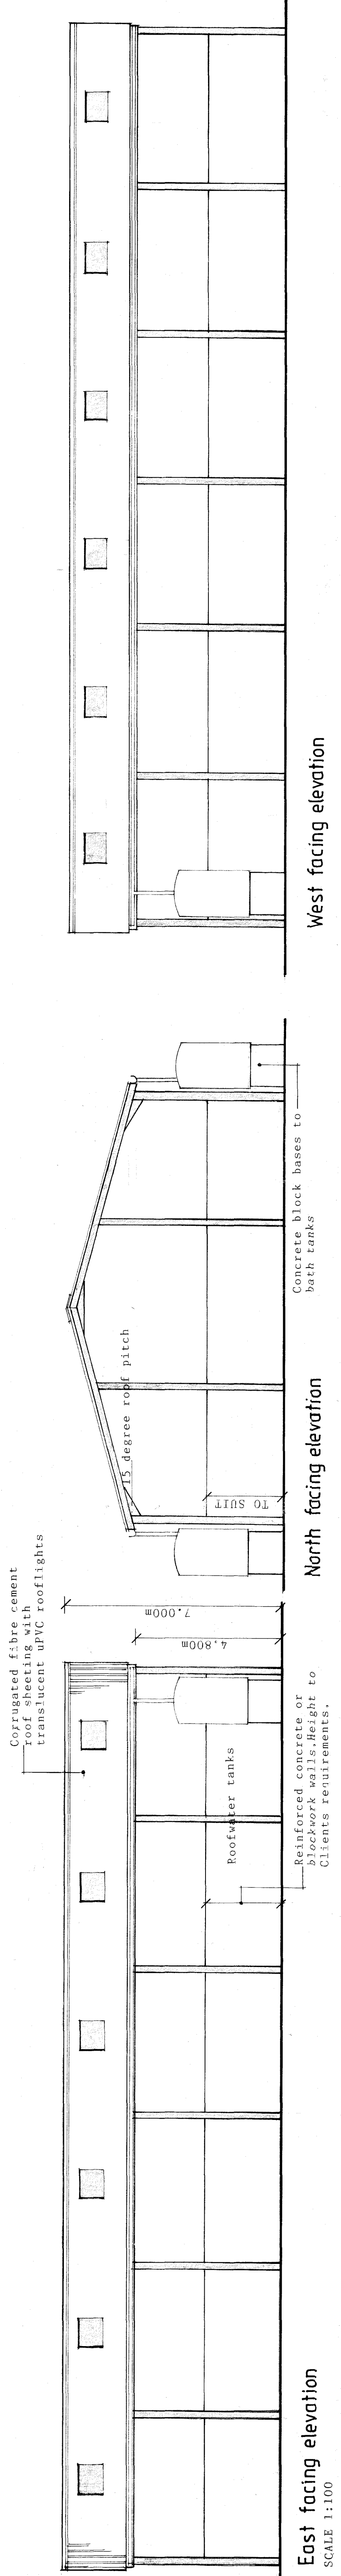

Revisions	
Proposals	
Address	Castle Farm Bishton Newport
Classification	
Proposed layout, elevations and site location plan	
Drawing number	1075(01)22