

astley.

Delivering creative brand environments
through signage, print and digital solutions

+well Pharmacy

Client:
Well Pharmacy

Full Address:
Chapelwood,
Newport
NP10 9DU

Title:
External Signage

Date:
03.07.26

Drg by:
MR

Drawing Ref:
G_93055-F

Visual Status:
Approved



Revisions

Rev	Description	Date
-	Initial issue	22.04.26
A	Revised window graphics	01.05.26
B	Amended internal quantities	11.05.26
C	Updated Health Services window graphics. Amended NHS messaging on window vinyls.	28.05.26
D	Updated Health Services window graphic - RHS side elevation. Opening hours times and location confirmed.	29.05.26
E	Window and door frames updated to Elixir	08.06.26
F	'Choose Pharmacy First' removed from window vinyls. Marked as approved.	03.07.26

Existing view



Proposed elevation

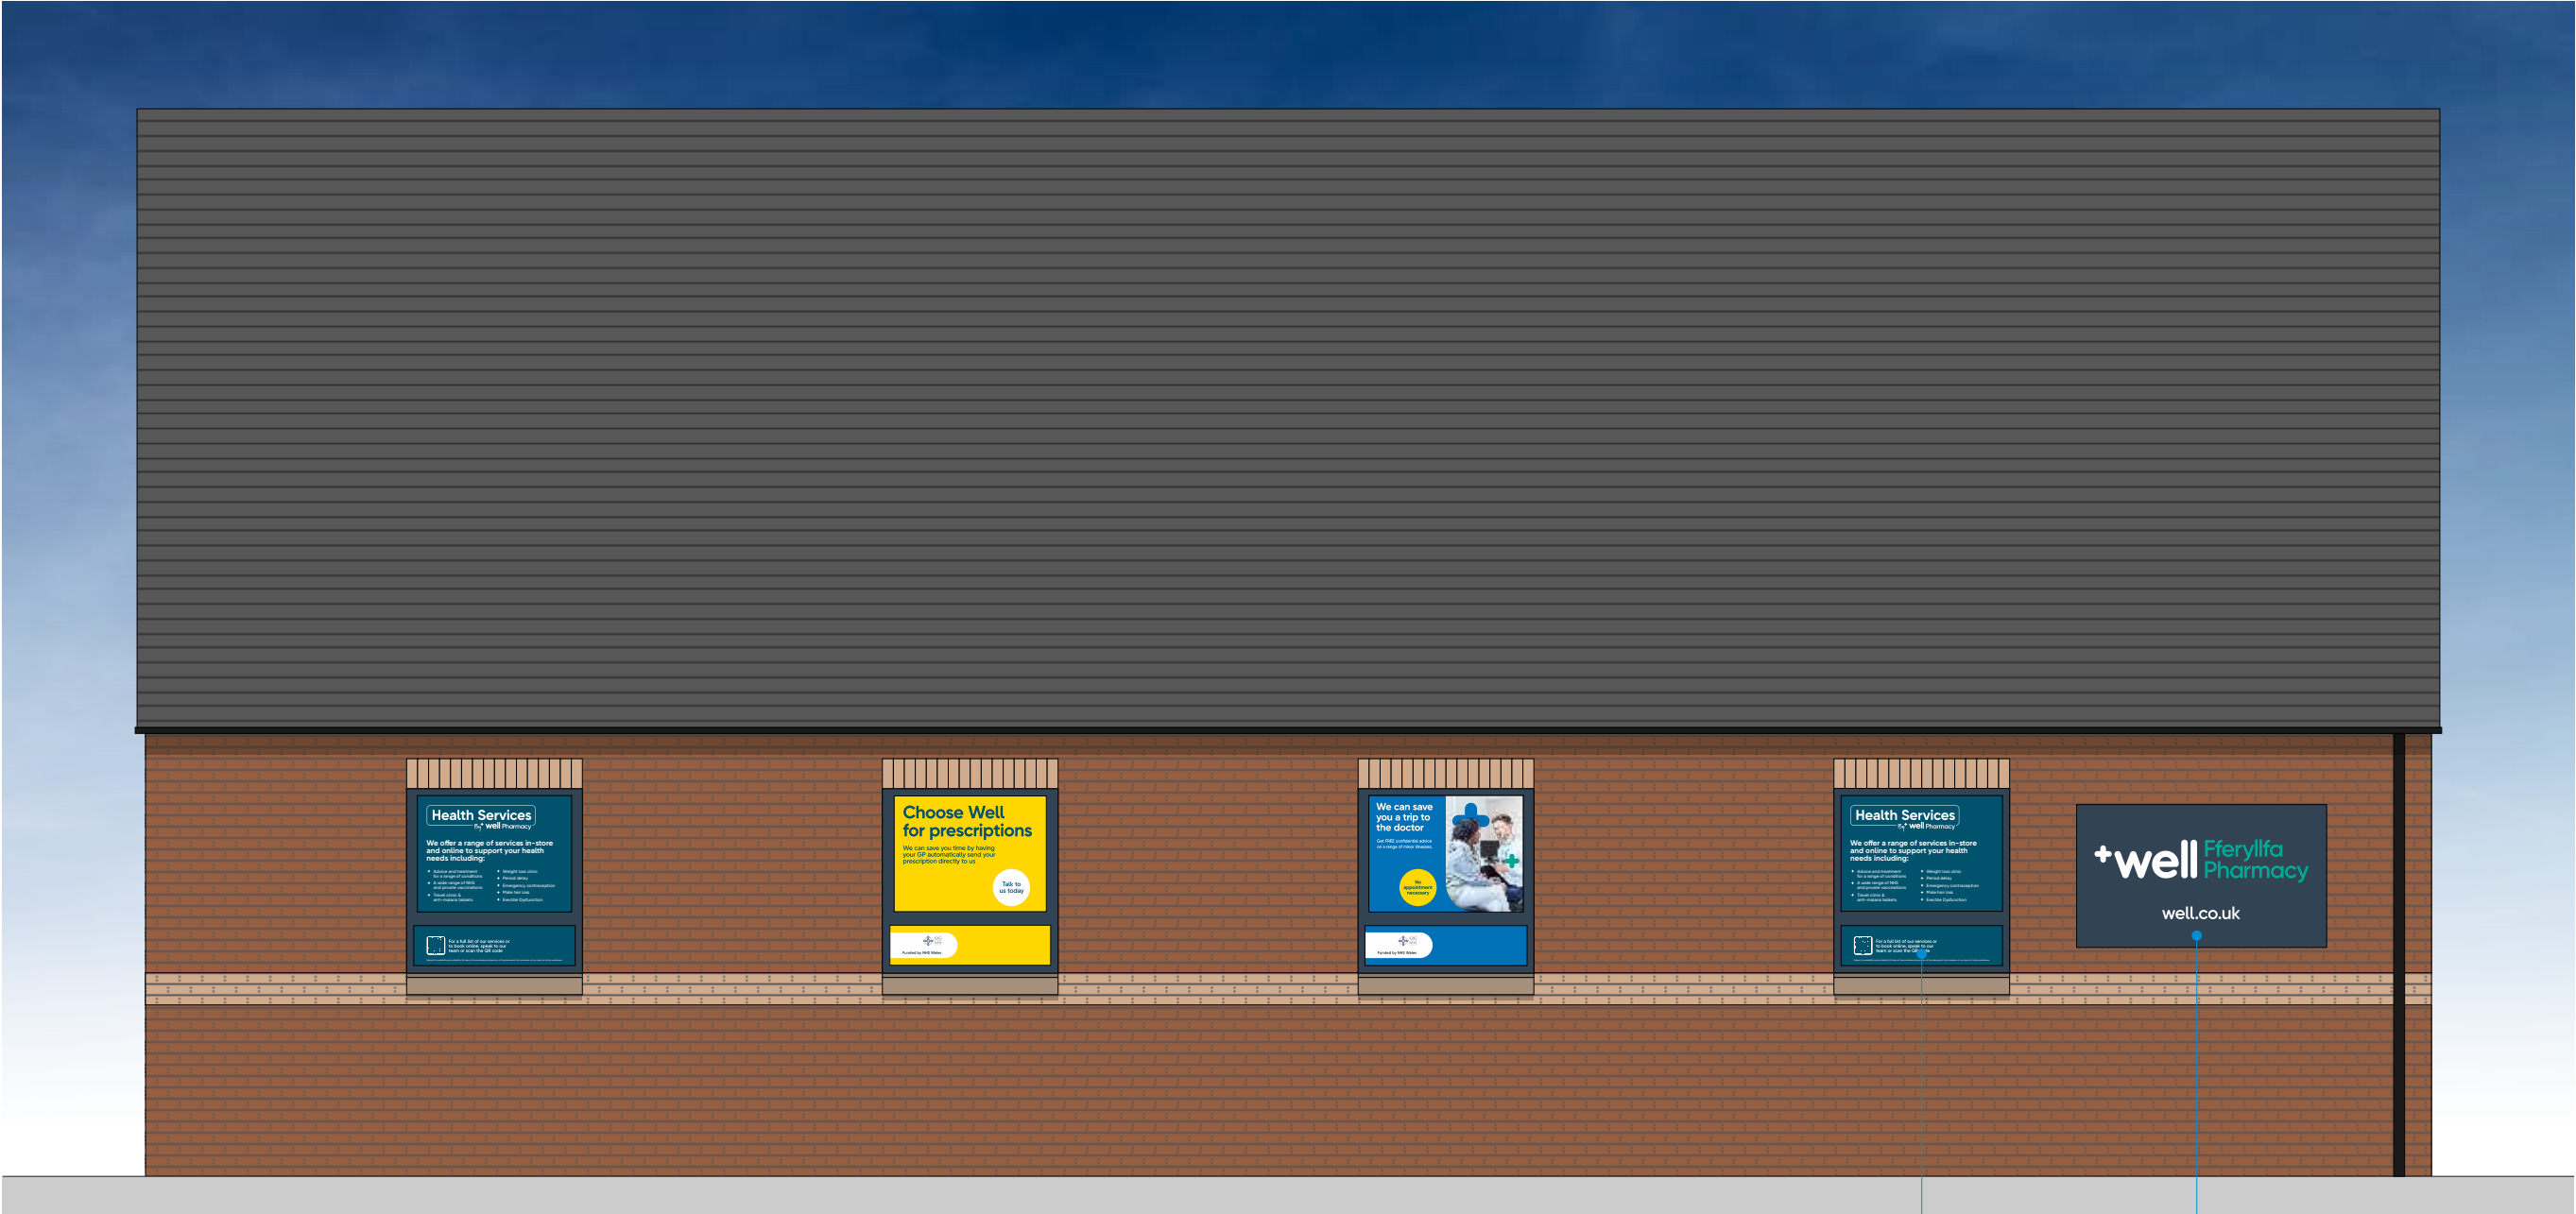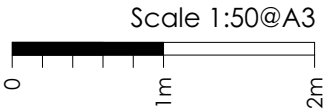


Proposed side elevation 1:50@A3

Item 2

Item 1

Proposed elevation

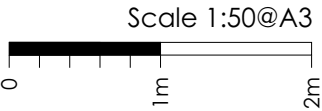

Proposed entrance elevation 1:50@A3

Item 4 Item 3

Item 2

Item 1 specification



Item 1 face view 1:10@A3

Qty 1no

Items 1 specification
New wall mounted panel to replace existing.

Panel to be cut from ACM and artwork digitally printed to face.

Face fixed to existing brickwork complete with matching caps.

Non-illuminated
Height FFFL to bottom - 1600mm

Item 2 specification


PMS 7708 C

PMS 116 C

PMS 285 C

C11 M25 Y49 K4

C82 M62 Y11 K18

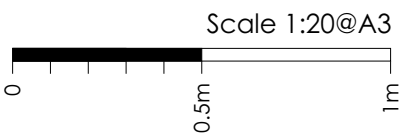

Side elevation glazing 1:20@A3



Top 1080 x 815mm
Bottom 1080 x 280mm



Top 1065 x 810mm
Bottom 1125 x 280mm



Top 1080 x 815mm
Bottom 1135 x 280mm



Top 1065 x 810mm
Bottom 1125 x 280mm


Entrance RHS glazing 1:20@A3



Top 810 x 1060mm
Bottom 1120 x 285mm

Item 2 specification
10no new digitally printed window vinyls to replace existing. Applied externally to glazing.

Side elevation - Height FFFL to bottom - 1425mm
Entrance elevation - Height FFFL to bottom - 745mm

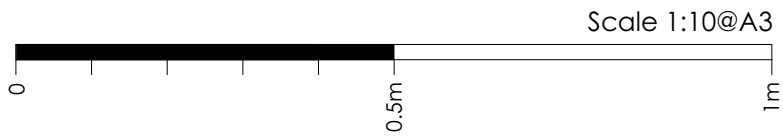

Existing




Item 3 specification
External lockable service ladder. Panels to be cut from aluminium and folded to give 25mm returns. 4no apertures cut out for clear acrylic poster holders


Non-illuminated
Height FFL to bottom - 735mm

Item 4 specification

- C0 M0 Y0 K0
- C11 M25 Y49 K4
- C82 M62 Y11 K18

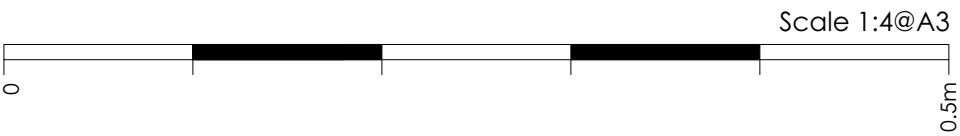


Existing

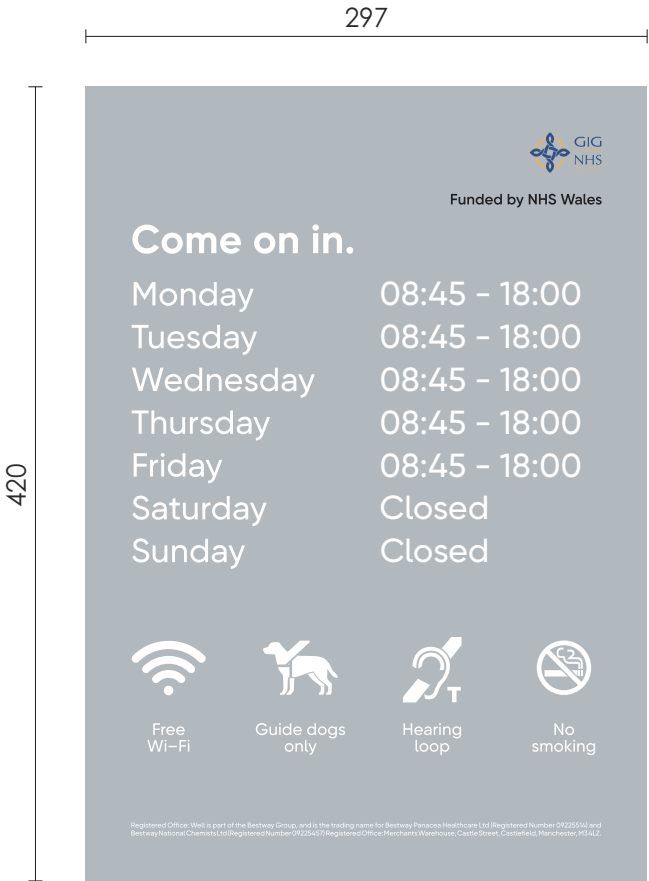

Item 3 specification
New opening times to be reverse printed onto clear vinyl and applied internally to glazing

Qty 1no

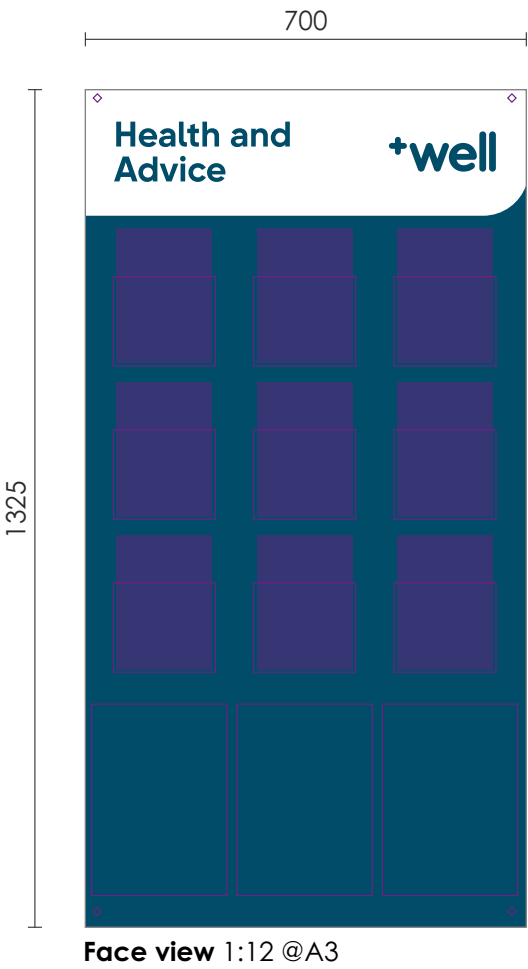


Item 5 specification
acrylic panel with reverse applied vinyl with 9no A5 leaflet holders & 3no A4 poster holders on 20mm diameter satin anodised stand-off fixings

Qty 2no

Location TBC



Example

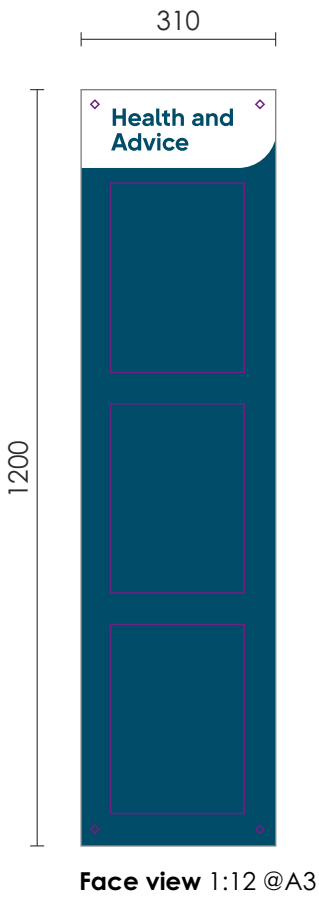


Item 6 specification
acrylic panel with reverse applied vinyl with 3no A4 poster holders on 20mm diameter satin anodised stand-off fixings

Qty 1no

Location TBC



Example

 

Face view 1:4 @A3

Artwork TBC/supplied

Item 7 specification
Responsible pharmacist poster holder. Clear acrylic to be 'c' shaped to allow for A4 paper insert from the sides.

Qty 1no

Location TBC



Example



Items 5 specification
Digitally printed consultation room door vinyl

Qty 2no (1no of each)

Size TBC

