

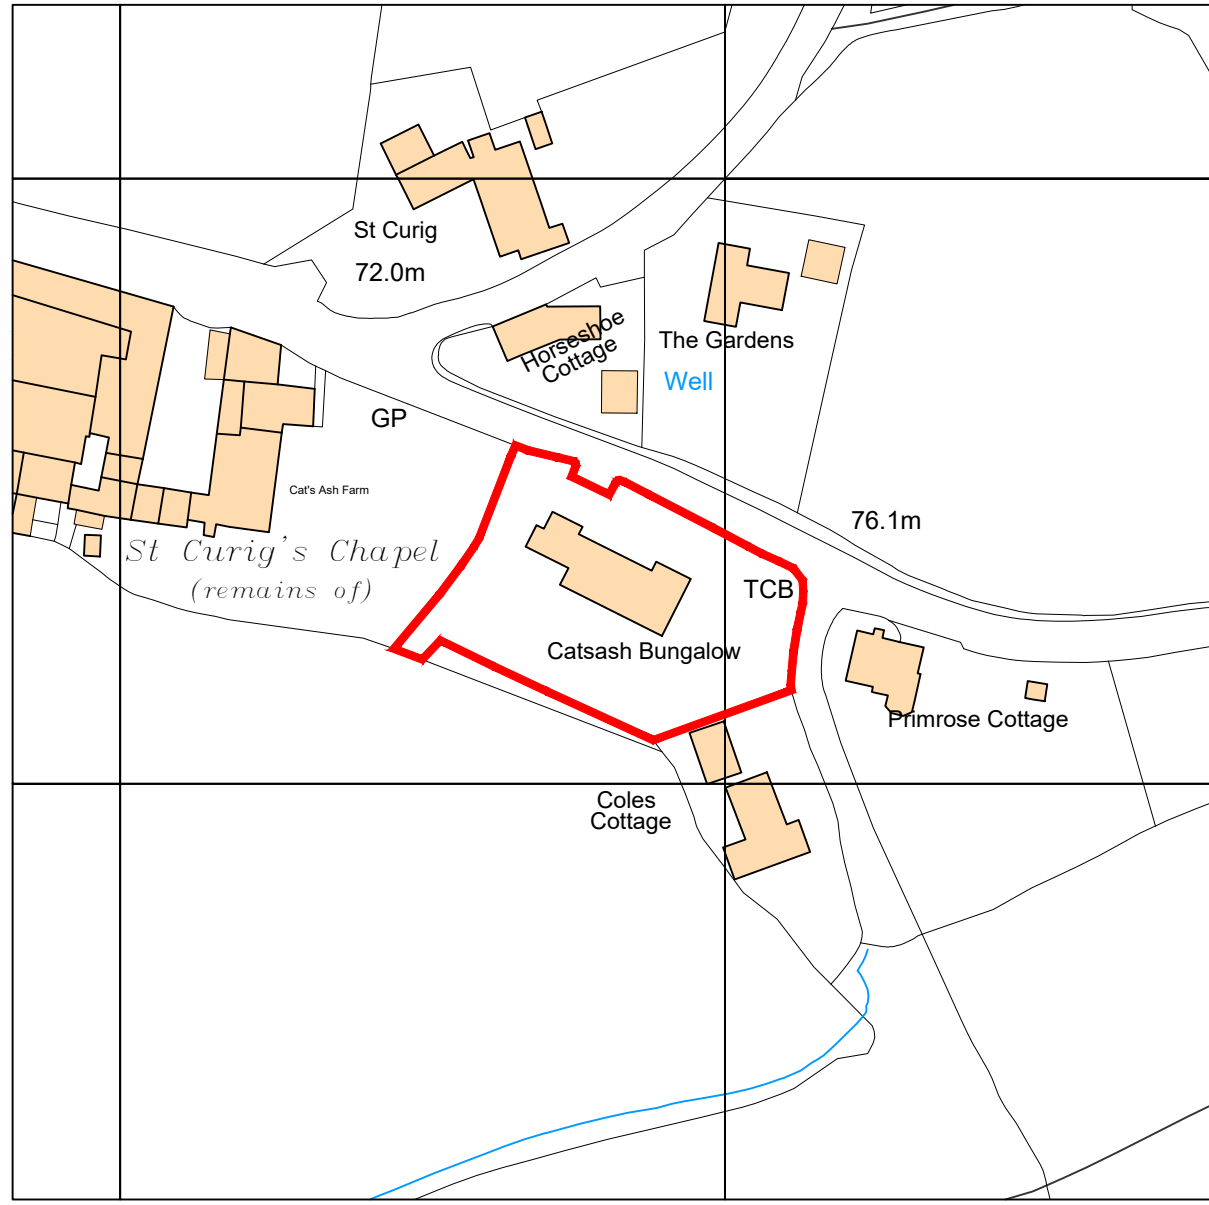


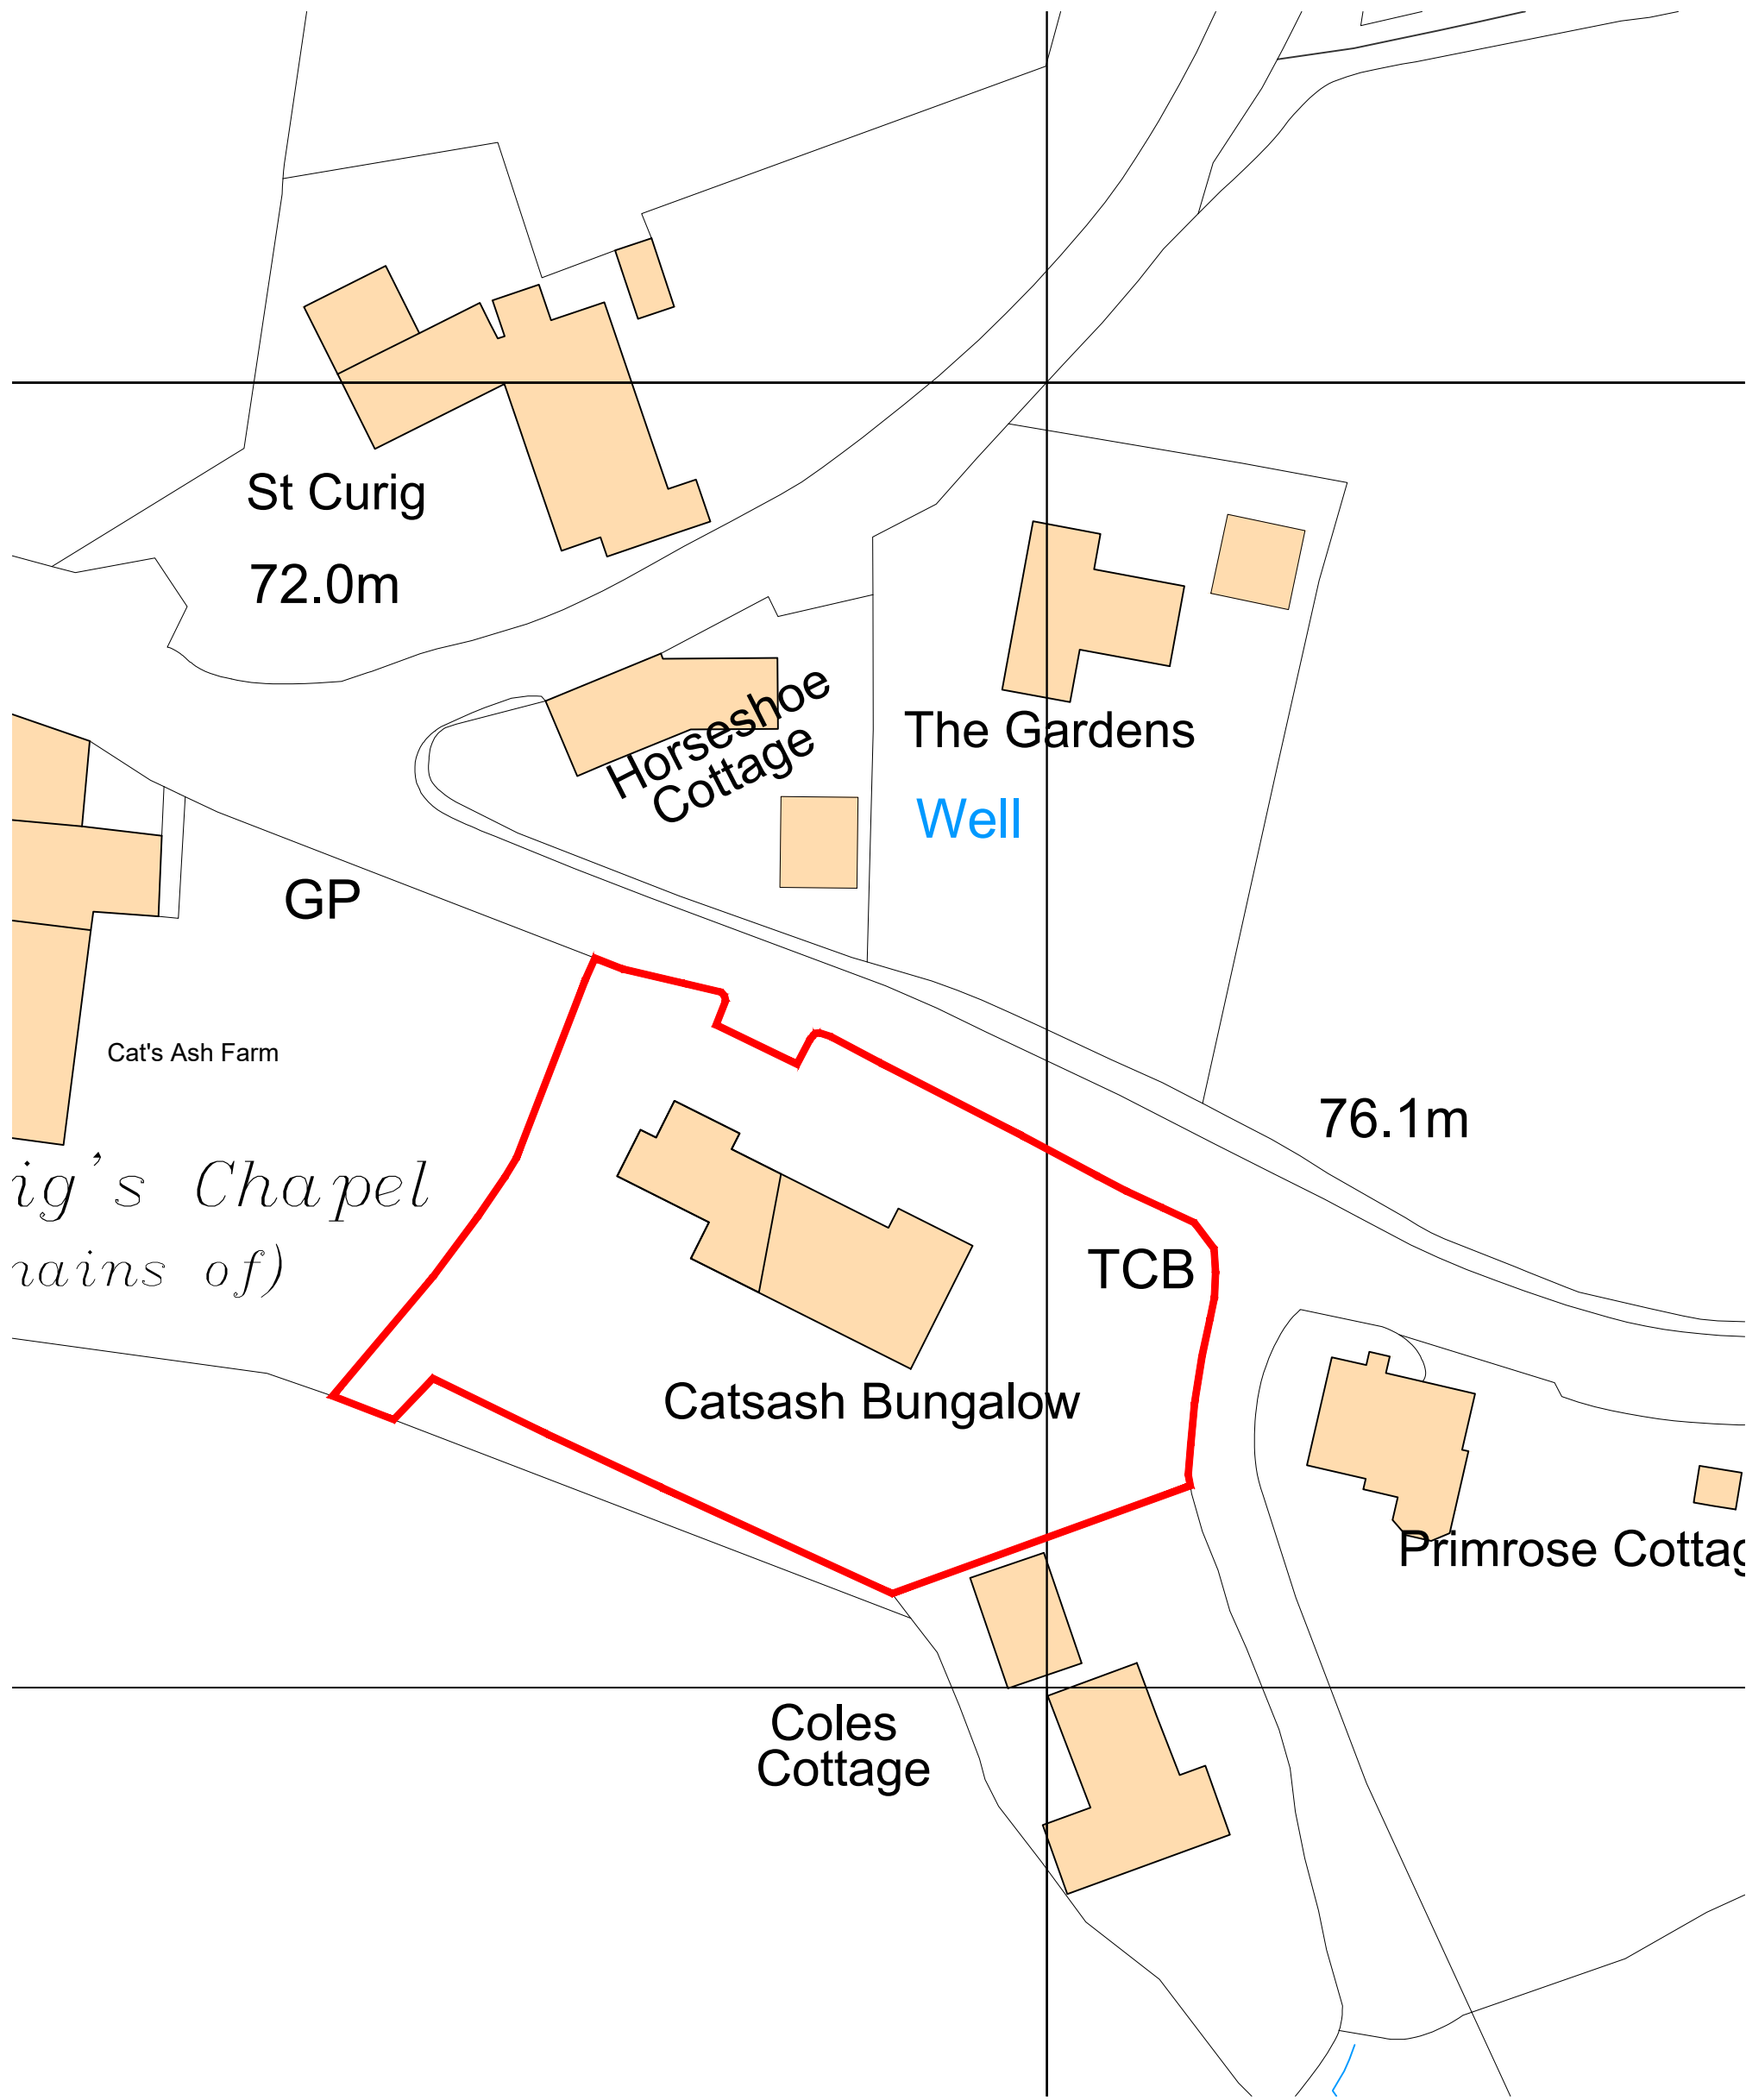

Ordnance Survey, (c) Crown Copyright 2026. All rights reserved. Licence number 100022432


LOCATION PLAN
Scale 1:1250

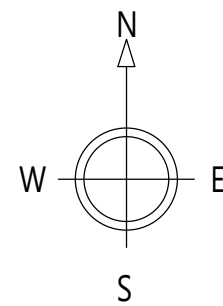

BLOCK PLAN
Scale 1:500

- NOTES:
1. This drawing is to the scale indicated when printed at A1. Use written dimensions only for construction, refer any discrepancies to ACORUS immediately. If in doubt ask.
 2. Where relevant, significant hazards have been identified on the drawing. Hazards which should be obvious to a competent contractor or unforeseeable have not been identified.
 3. This drawing is confidential and remains the exclusive property of ACORUS.

© ACORUS Rural Property Services Ltd.

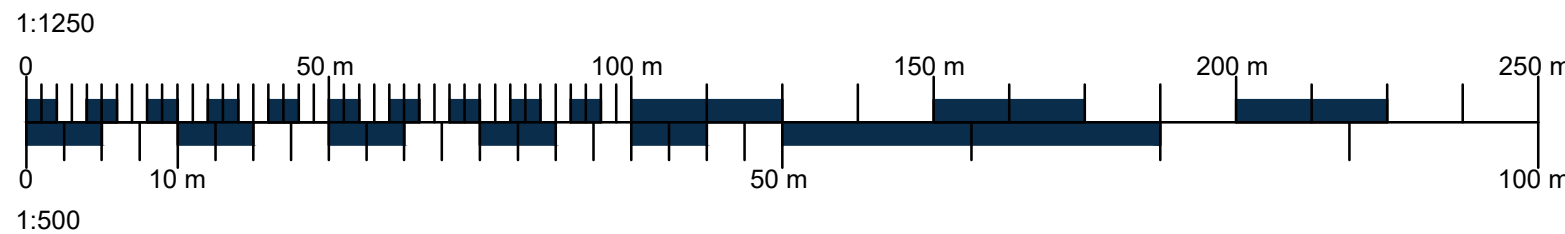

- Ownership Boundary
- Site Boundary
- Site Access

Rev	Date	Description	Dwn	Chk
Rev	Date	Amendment	Drawn	Checked
PROJECT				
Mr D Emms Catsash Bungalow, Old Roman Road, Langstone, Newport, NP18 9TB				
TITLE				
CLEUD for Existing Dwelling Location and Block Plan				
SCALE		DATE	DRAWN BY	CHECKED BY
AS SHOWN @A1		July 26	IH	HN
JOB & DRAWING NO.			REVISION	
HN/3140/0726 - 100_01			-	

