


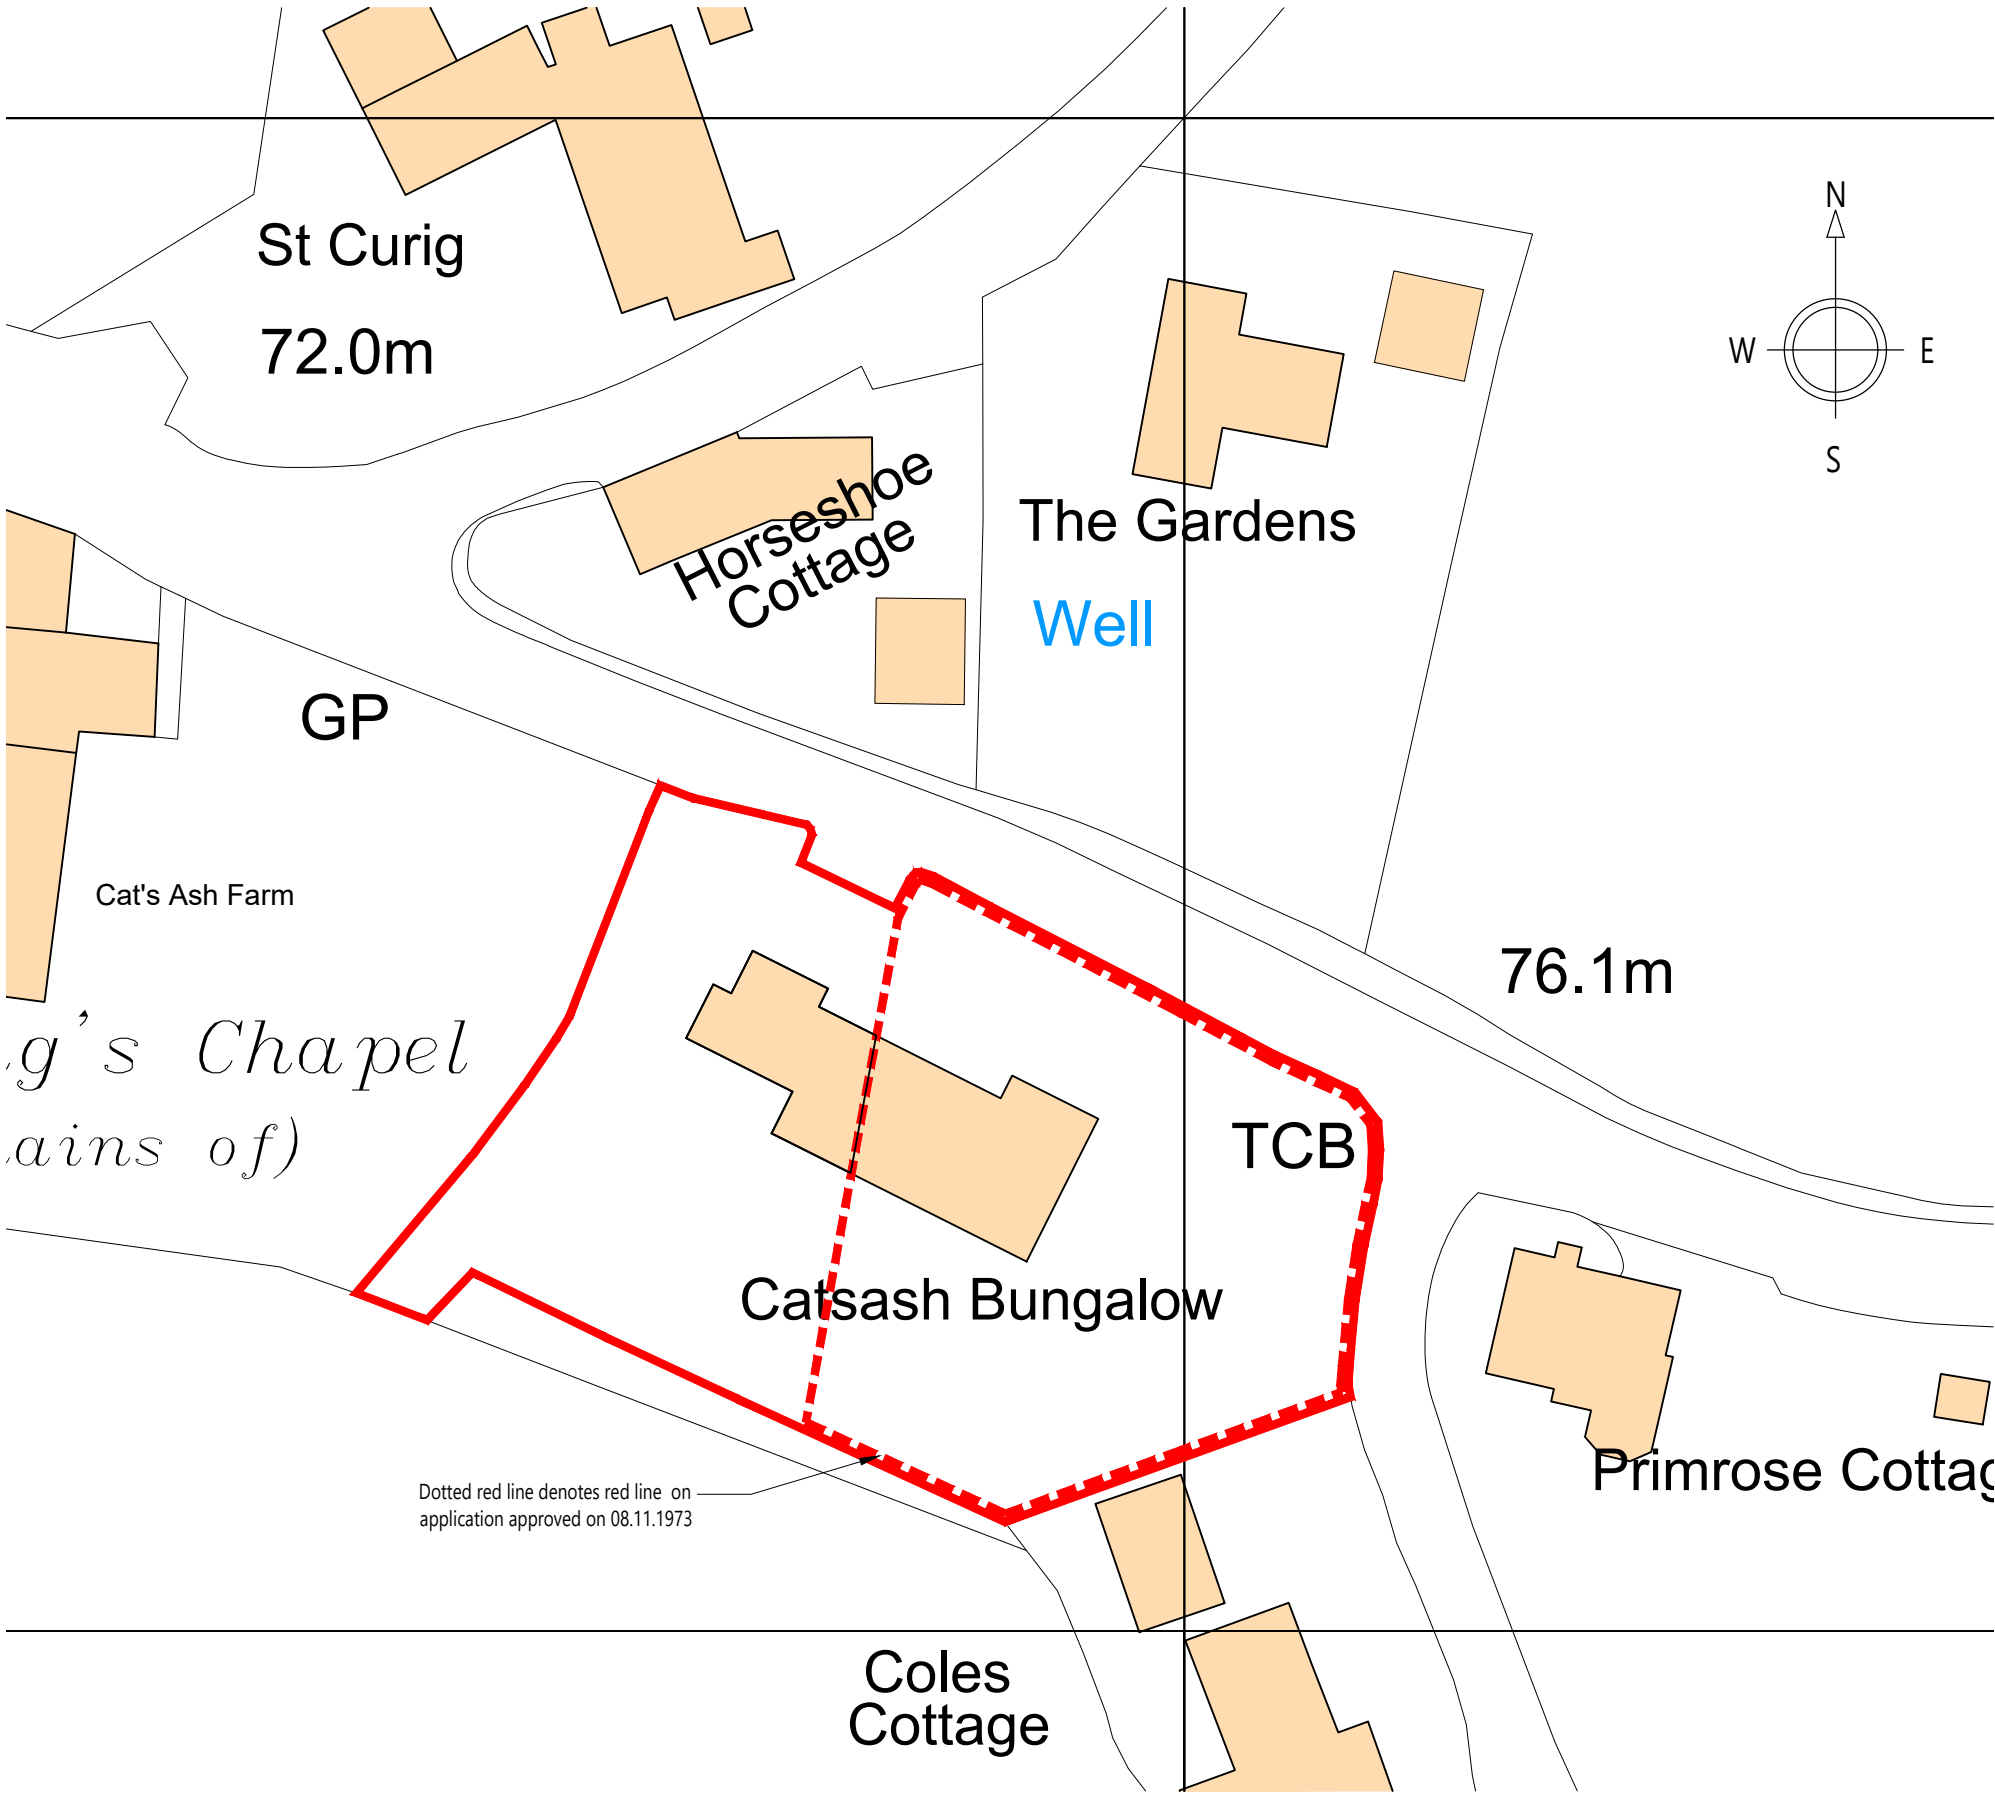

BLOCK PLAN
Scale 1:500




Regulated by RICS

NOTES:

- This drawing is to the scale indicated when printed at A3. Use written dimensions only for construction, refer any discrepancies to ACORUS immediately. If in doubt ask.
- Where relevant, significant hazards have been identified on the drawing. Hazards which should be obvious to a competent contractor or unforeseeable have not been identified.
- This drawing is confidential and remains the exclusive property of ACORUS.

© ACORUS Rural Property Services Ltd.

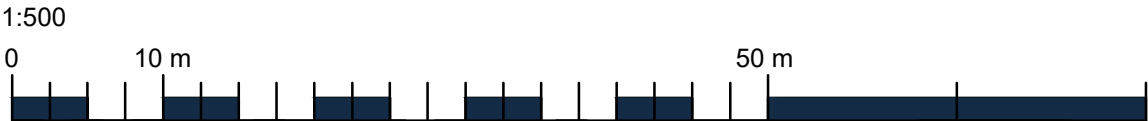

Rev	Date	Description	Dwn	Chk
Rev.	Date.	Amendment.	Drawn.	Checked.

PROJECT
Mr D Emms
Catsash Bungalow, Old Roman Road,
Langstone, Newport, NP18 9TB

TITLE
CLEUD for Existing Dwelling
Block Plan

SCALE	DATE	DRAWN BY	CHECKED BY
AS SHOWN @A3	July 26	IH	HN
JOB & DRAWING NO.		REVISION	
HN/3140/0726		- 200_02	



acorus
planning & design