
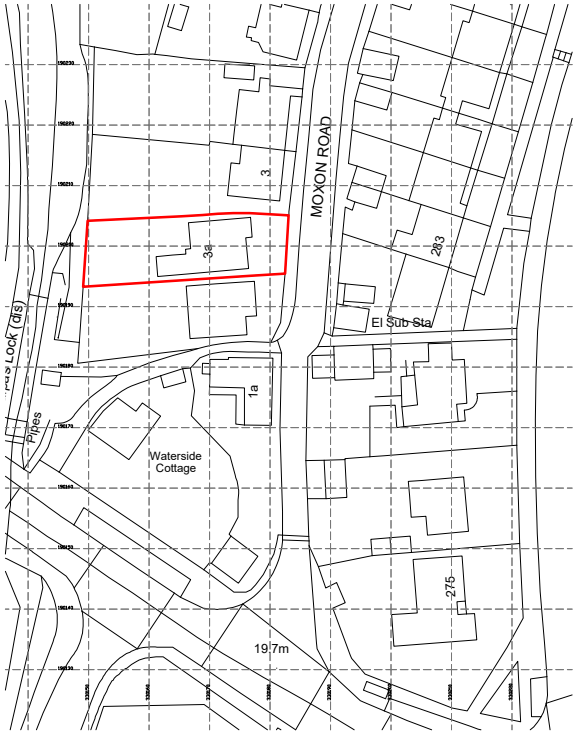
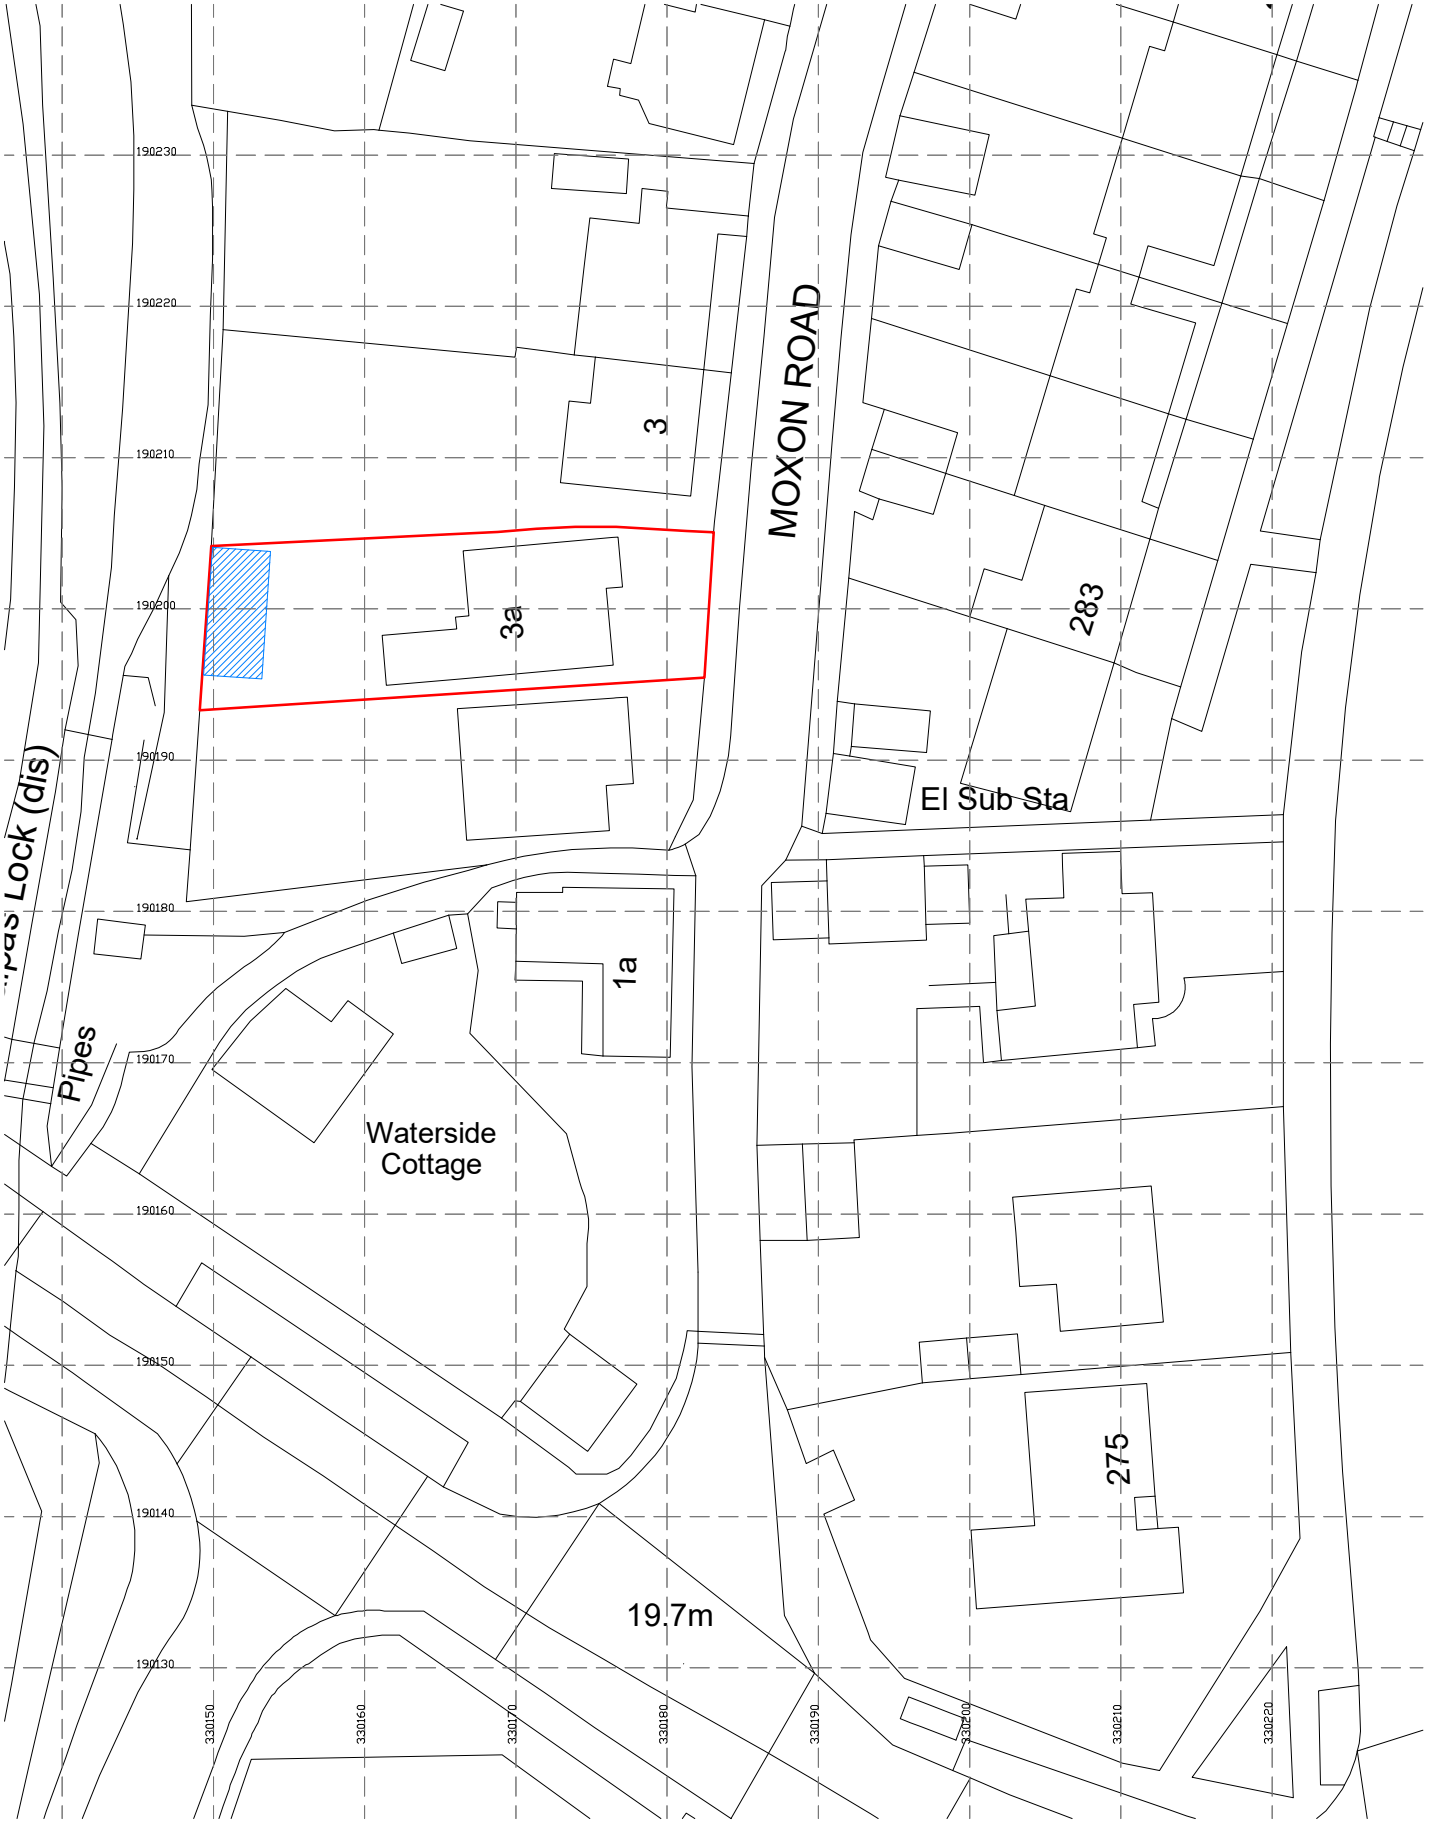


JOB: Proposed Outbuilding		CLIENT: Paul Goddard	
ADDRESS: 3A Moxon Road, Newport, NP20 6AA			
TITLE: SITE LOCATION & BLOCK PLAN			
SYSTEM No: H-M/1769-26/Sketch	DATE: 31/03/2026	DRW-No.	Rev
JOB No: 1769-26	Checked by:	P01	/
SCALES: A3@ 1:1250/1:500	DRAWN BY: D.Nokes		
REVISIONS DESCRIPTION:			
ALL DIMENSIONS TO BE CHECKED ON SITE: Contractor to check and verify all building and site dimensions. The contractor is to comply in all respects with the current Building Regulations whether specifically stated on this drawing or not. This drawing must be read and checked against any other specialist drawing provided.			

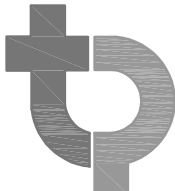

Thomas Parry Design
The Old Sketty Coach House,
21 Gower Road, Sketty
Swansea, SA2 9BX
t: 01792 290755
e: design@thomasparry.co.uk
w: www.thomasparry.co.uk