


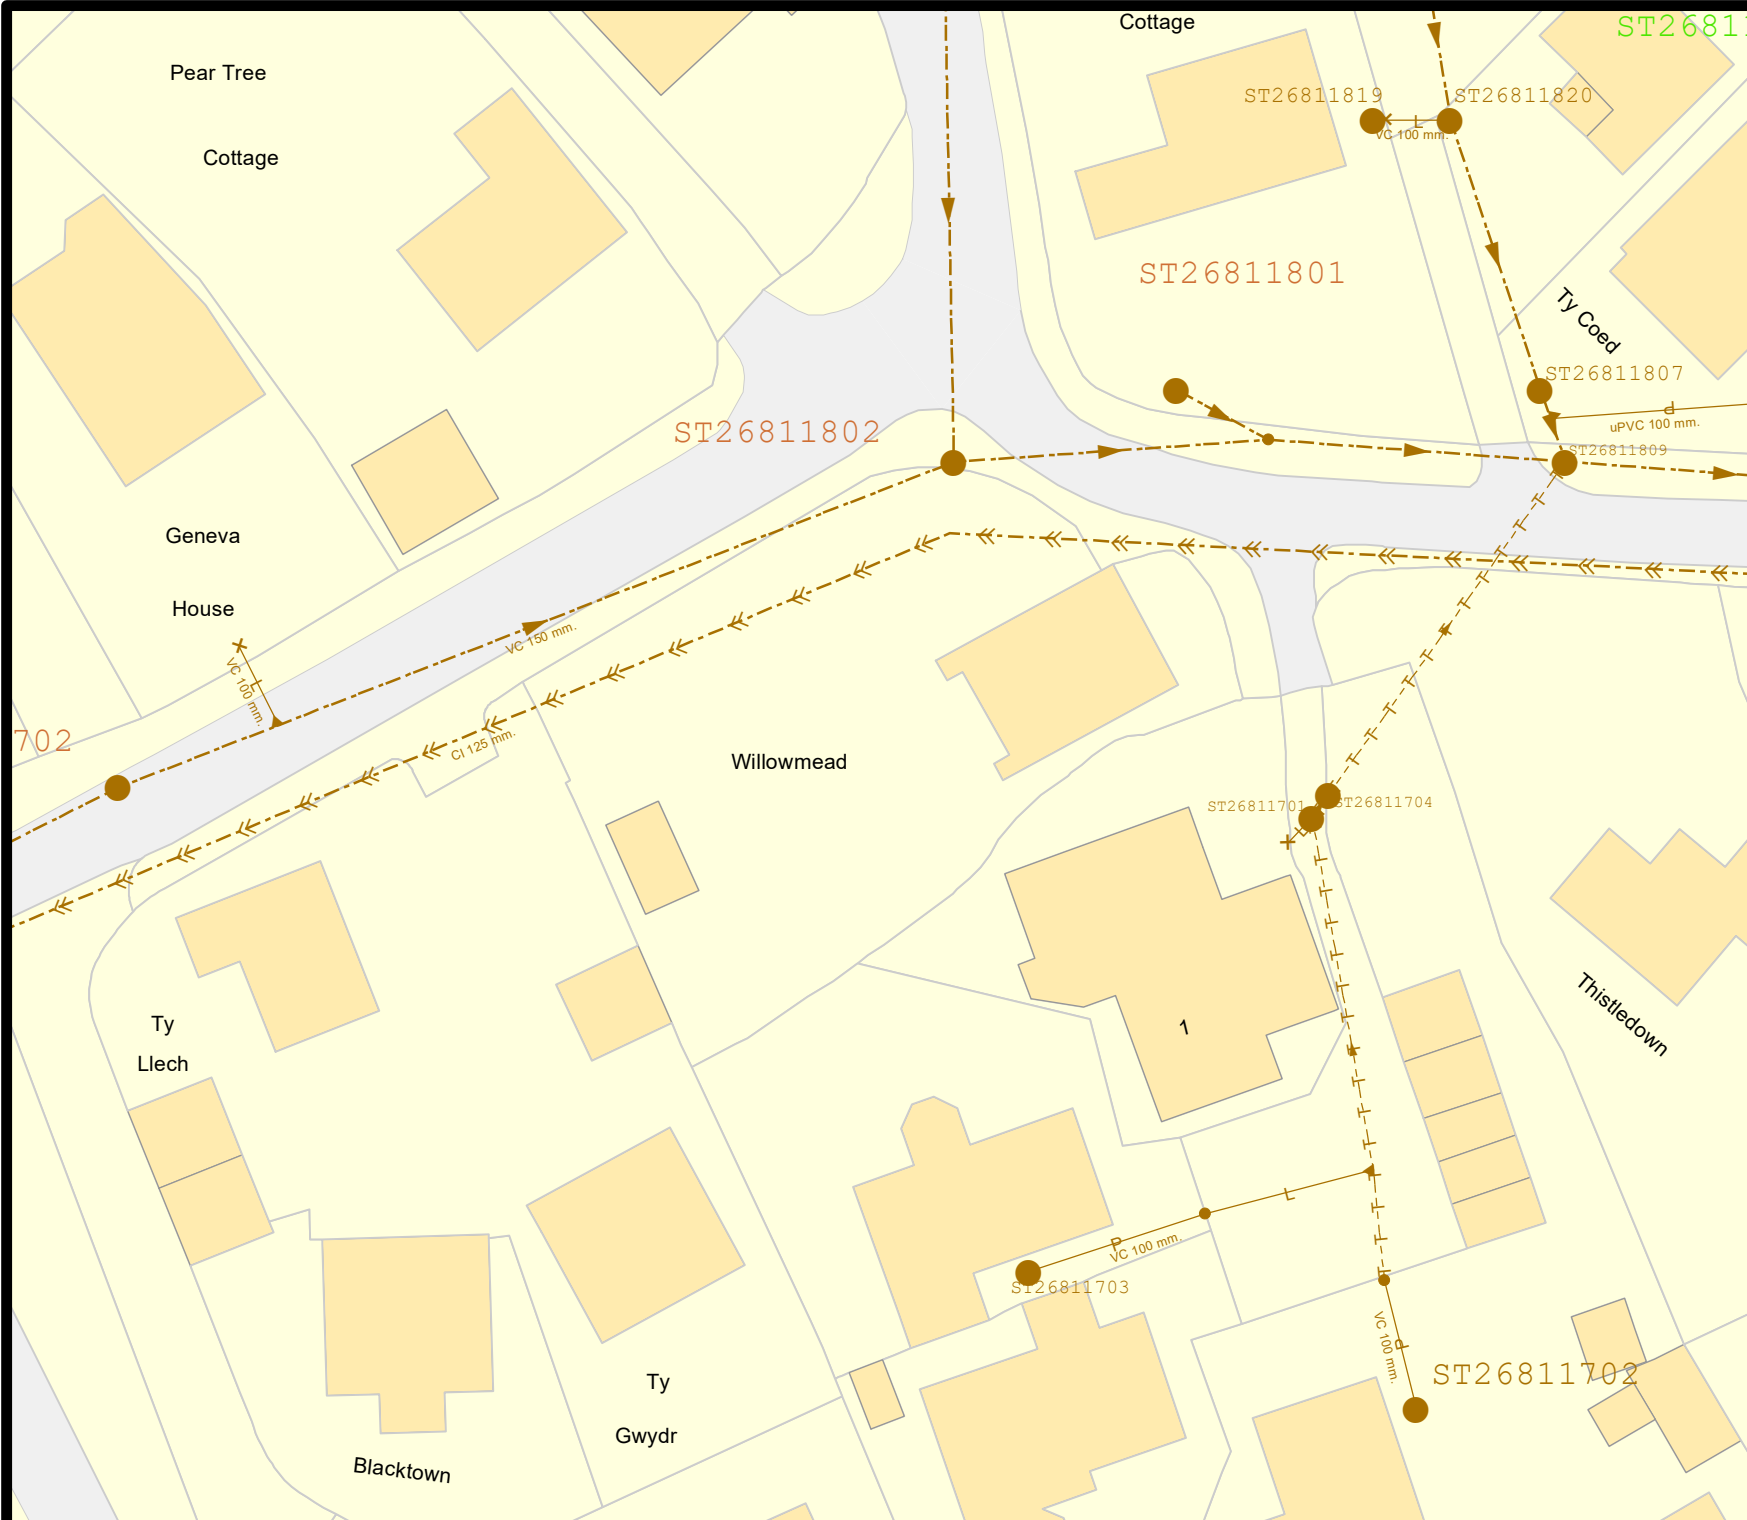

Dŵr Cymru
Welsh Water

PLA0091093



LEGEND(Representative of most common features)

Waste networks:

	Foul chamber		Outfall
	Surface water chamber		Lamphole
	Combined chamber		Storm Overflow
	Combined sewer overflow		Rising main
	Special purpose chamber		Gravity sewer
	Treatment works		Private sewer
	Pumping station		Private sewer subject to Sect. 104 adoption agreement
	Combined		Private Sewer Transfer
	Surface Water		Lateral Drain
	Foul		Inspection Chamber
	Former S24 sewers (for indicative purposes only)		

NB: Sewer symbol colour indicates the type.

Notes:

Whilst every reasonable effort has been taken to correctly record the pipe material of DCWW assets, there is a possibility that in some cases pipe material (other than Asbestos Cement or Pitch Fibre) may be found to be asbestos cement (AC) or Pitch Fibre (PF). It is therefore advisable that the possible presence of AC or PF pipes be anticipated and considered as part of any risk assessment prior to excavation.

Dŵr Cymru Cymuned (The Company) gives this information as to the position of its underground apparatus by way of general guidance only and on the understanding that it is based on the best information available and no warranty as to its correctness is relied upon in the event of excavations or other works made in the vicinity of the company's apparatus. The user of this information is advised to carry out any excavations made entirely on their own. The information which is supplied by the Company is shown in accordance with statutory requirements of sections 105 and 109 of the Water Industry Act 1991 which in turn opens the door to the availability of this information to the public. It is not intended to be a substitute for the knowledge of the user. The user is advised to consult the records that are available to the Company may not disclose the existence of a water main, service pipe, sewer, lateral drain or discharge pipe and any associated apparatus and before 1 September 1992, or if they do, the particular detail including the position underground may not be accurate. It must be understood that the furnishing of this information is solely without prejudice to the provisions of the New Roads and Street Works Act 1991 and the Company's right to be compensated for any damage to its apparatus.

Service pipes are not generally shown but their presence should be anticipated.

**EXACT LOCATIONS OF ALL APPARATUS
TO BE DETERMINED ON SITE.**

Reproduced by permission of the Ordnance Survey on behalf of
HMSSO. © Crown copyright and database right 2017.
All rights reserved.
Ordnance Survey Licence number 100019534

Map Ref: 326138,181781
Map scale: 1:500
Printed by: Carys Barwell
Printed on: 18 Nov 2025