


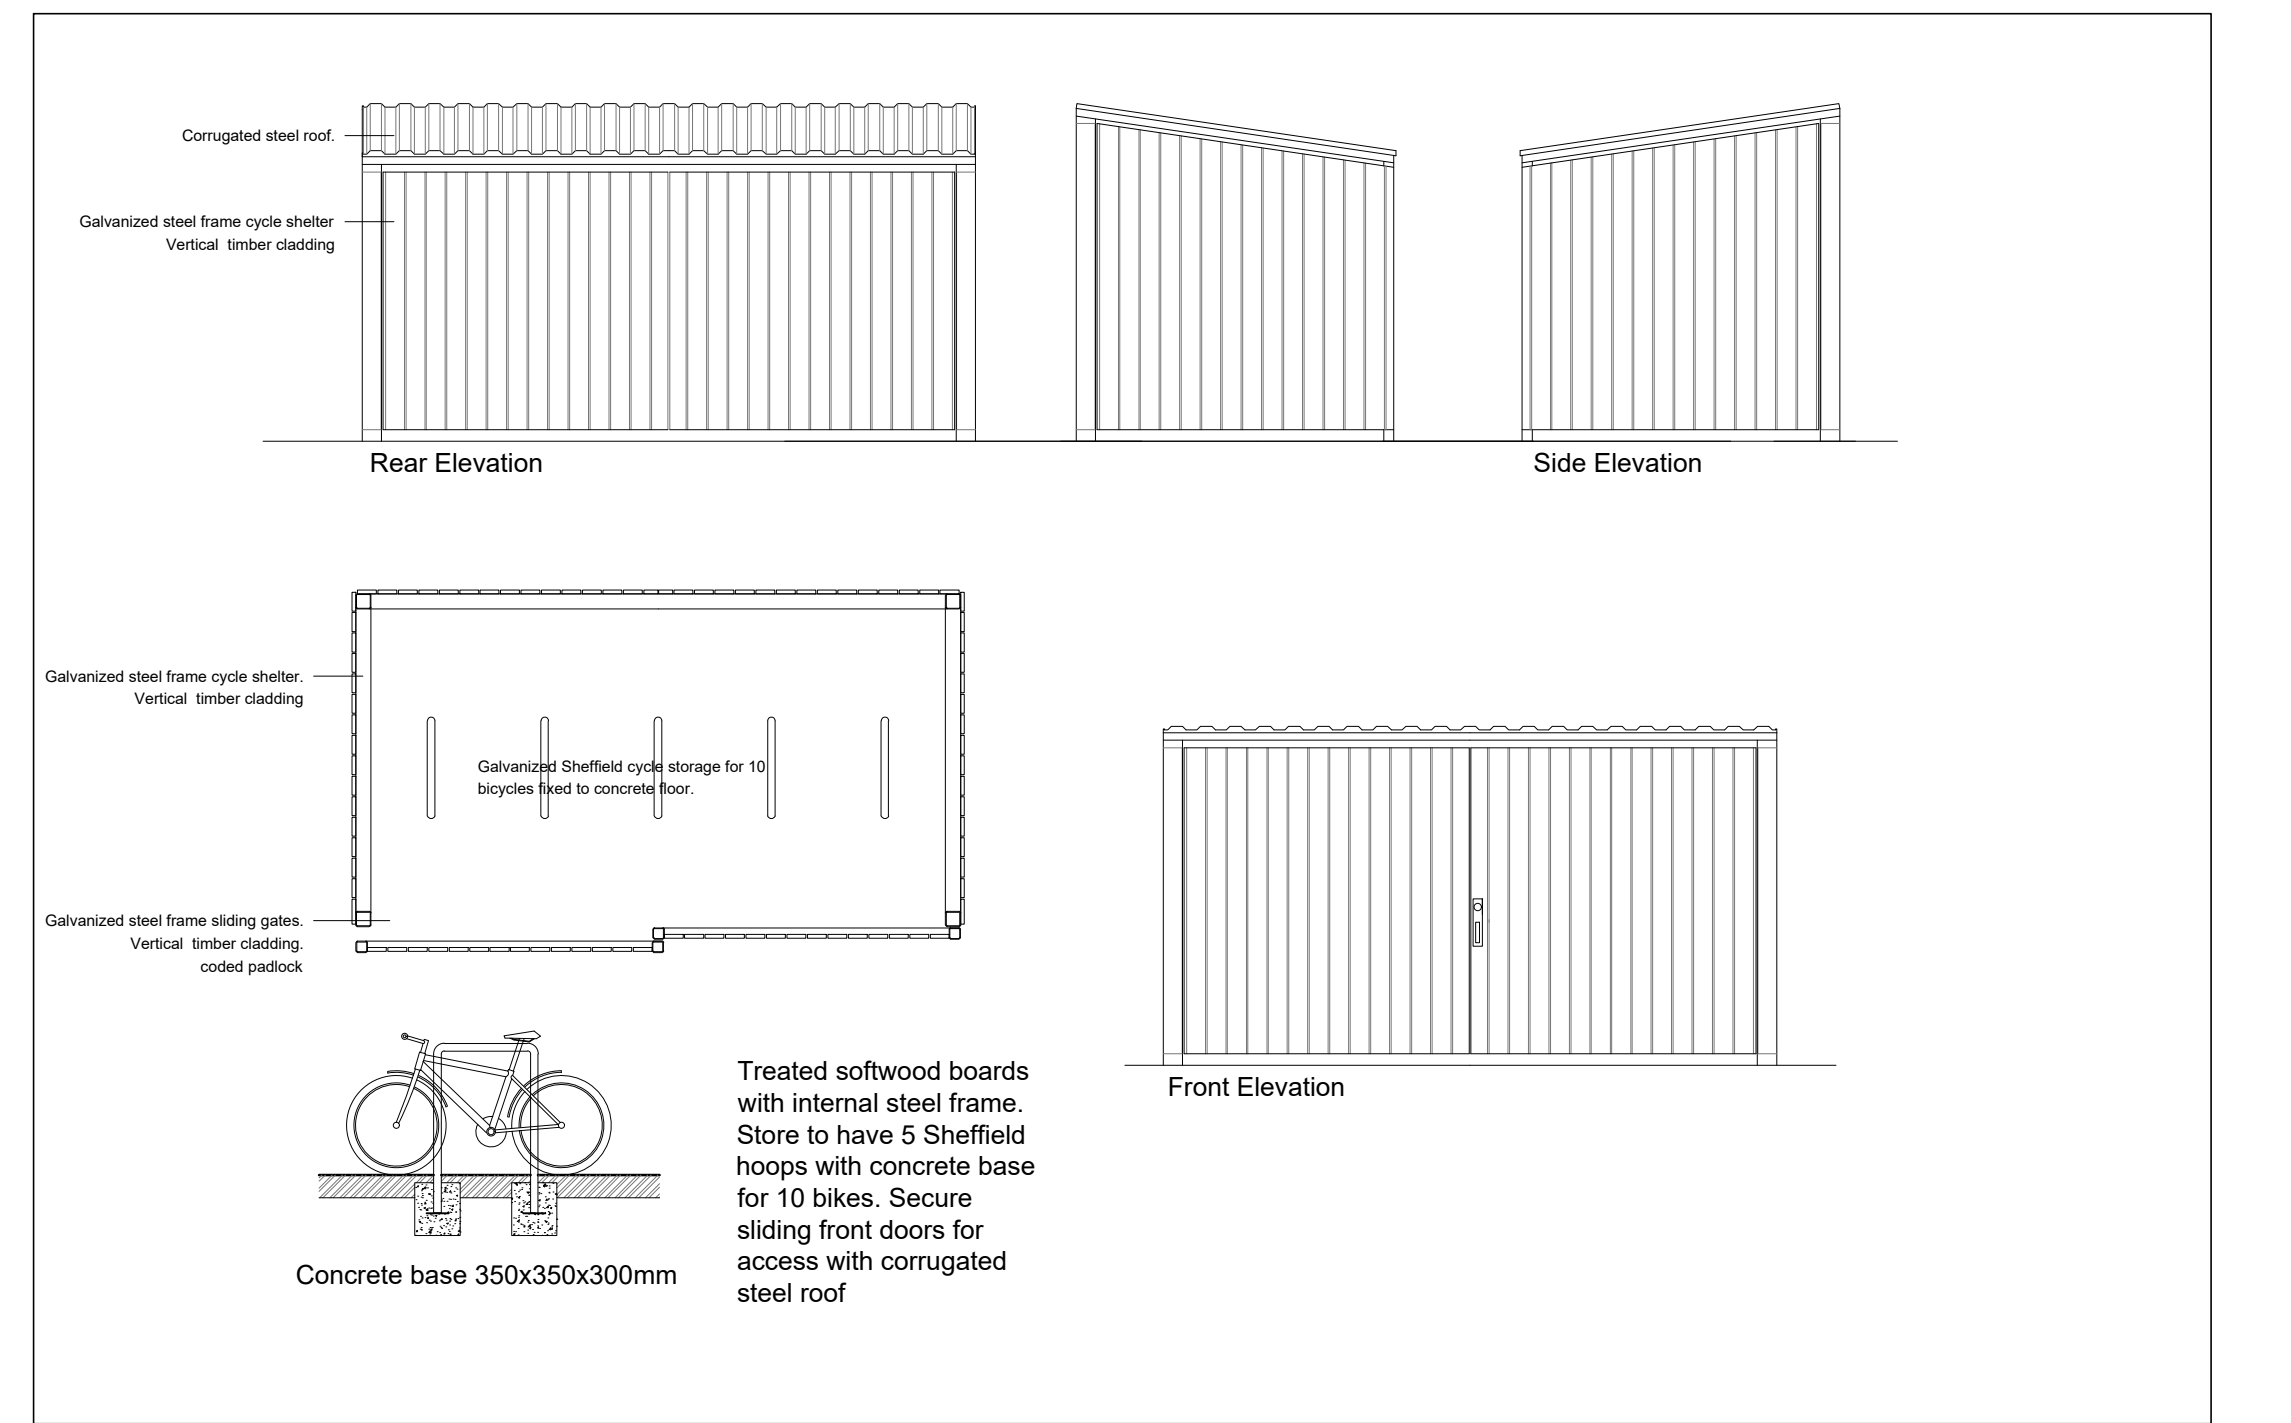
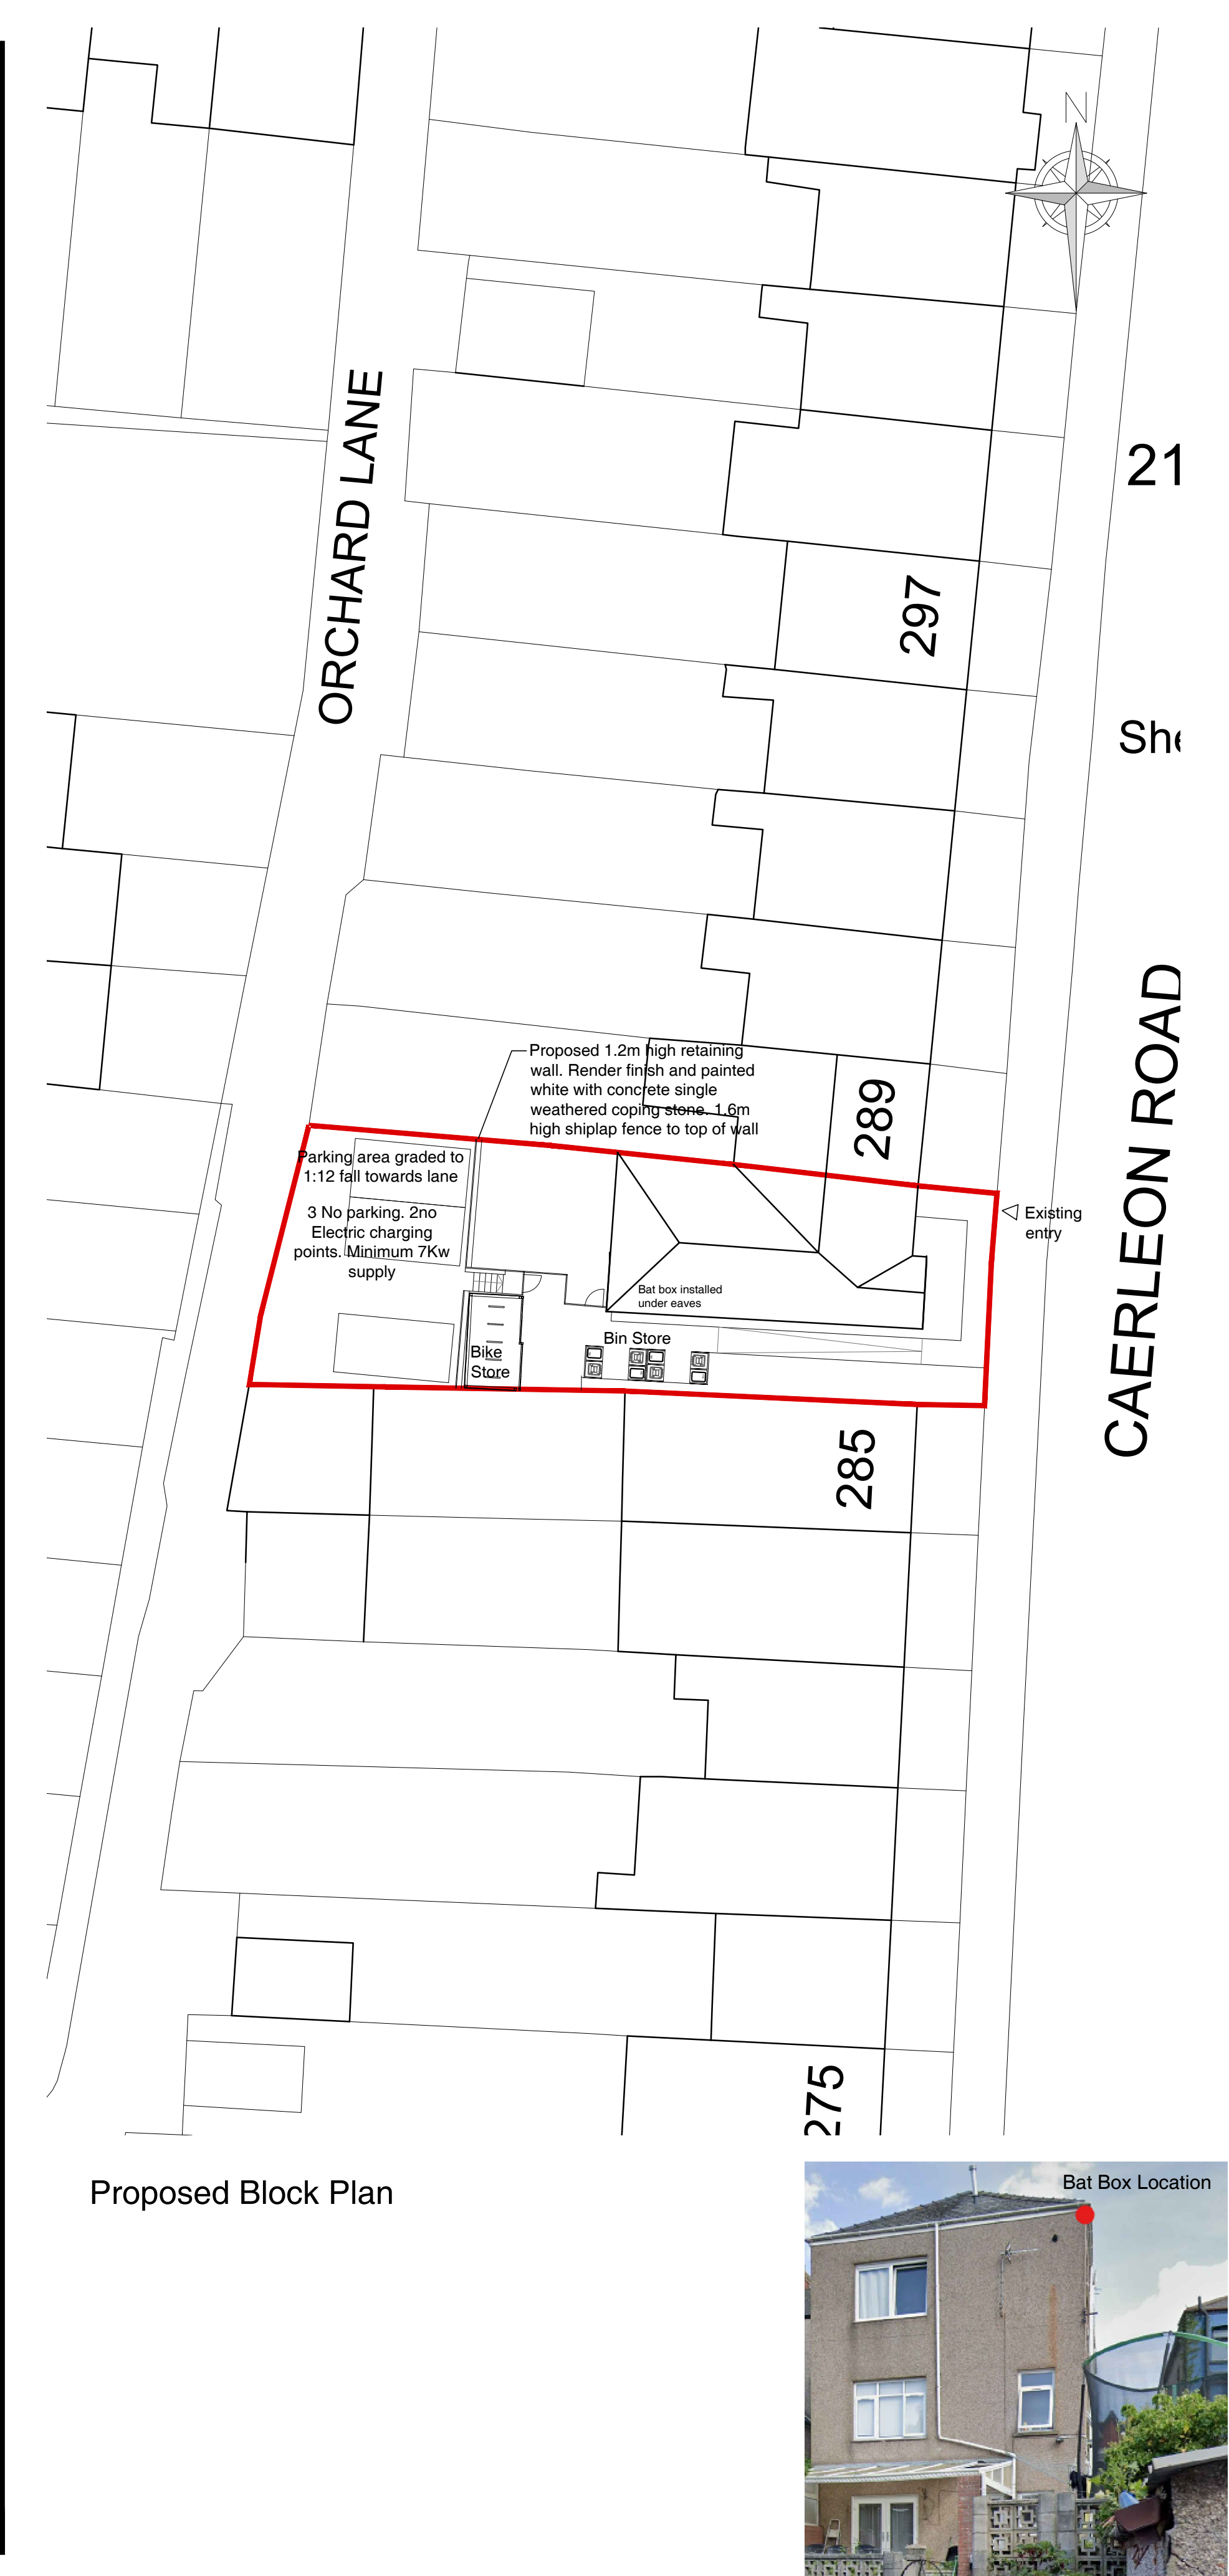
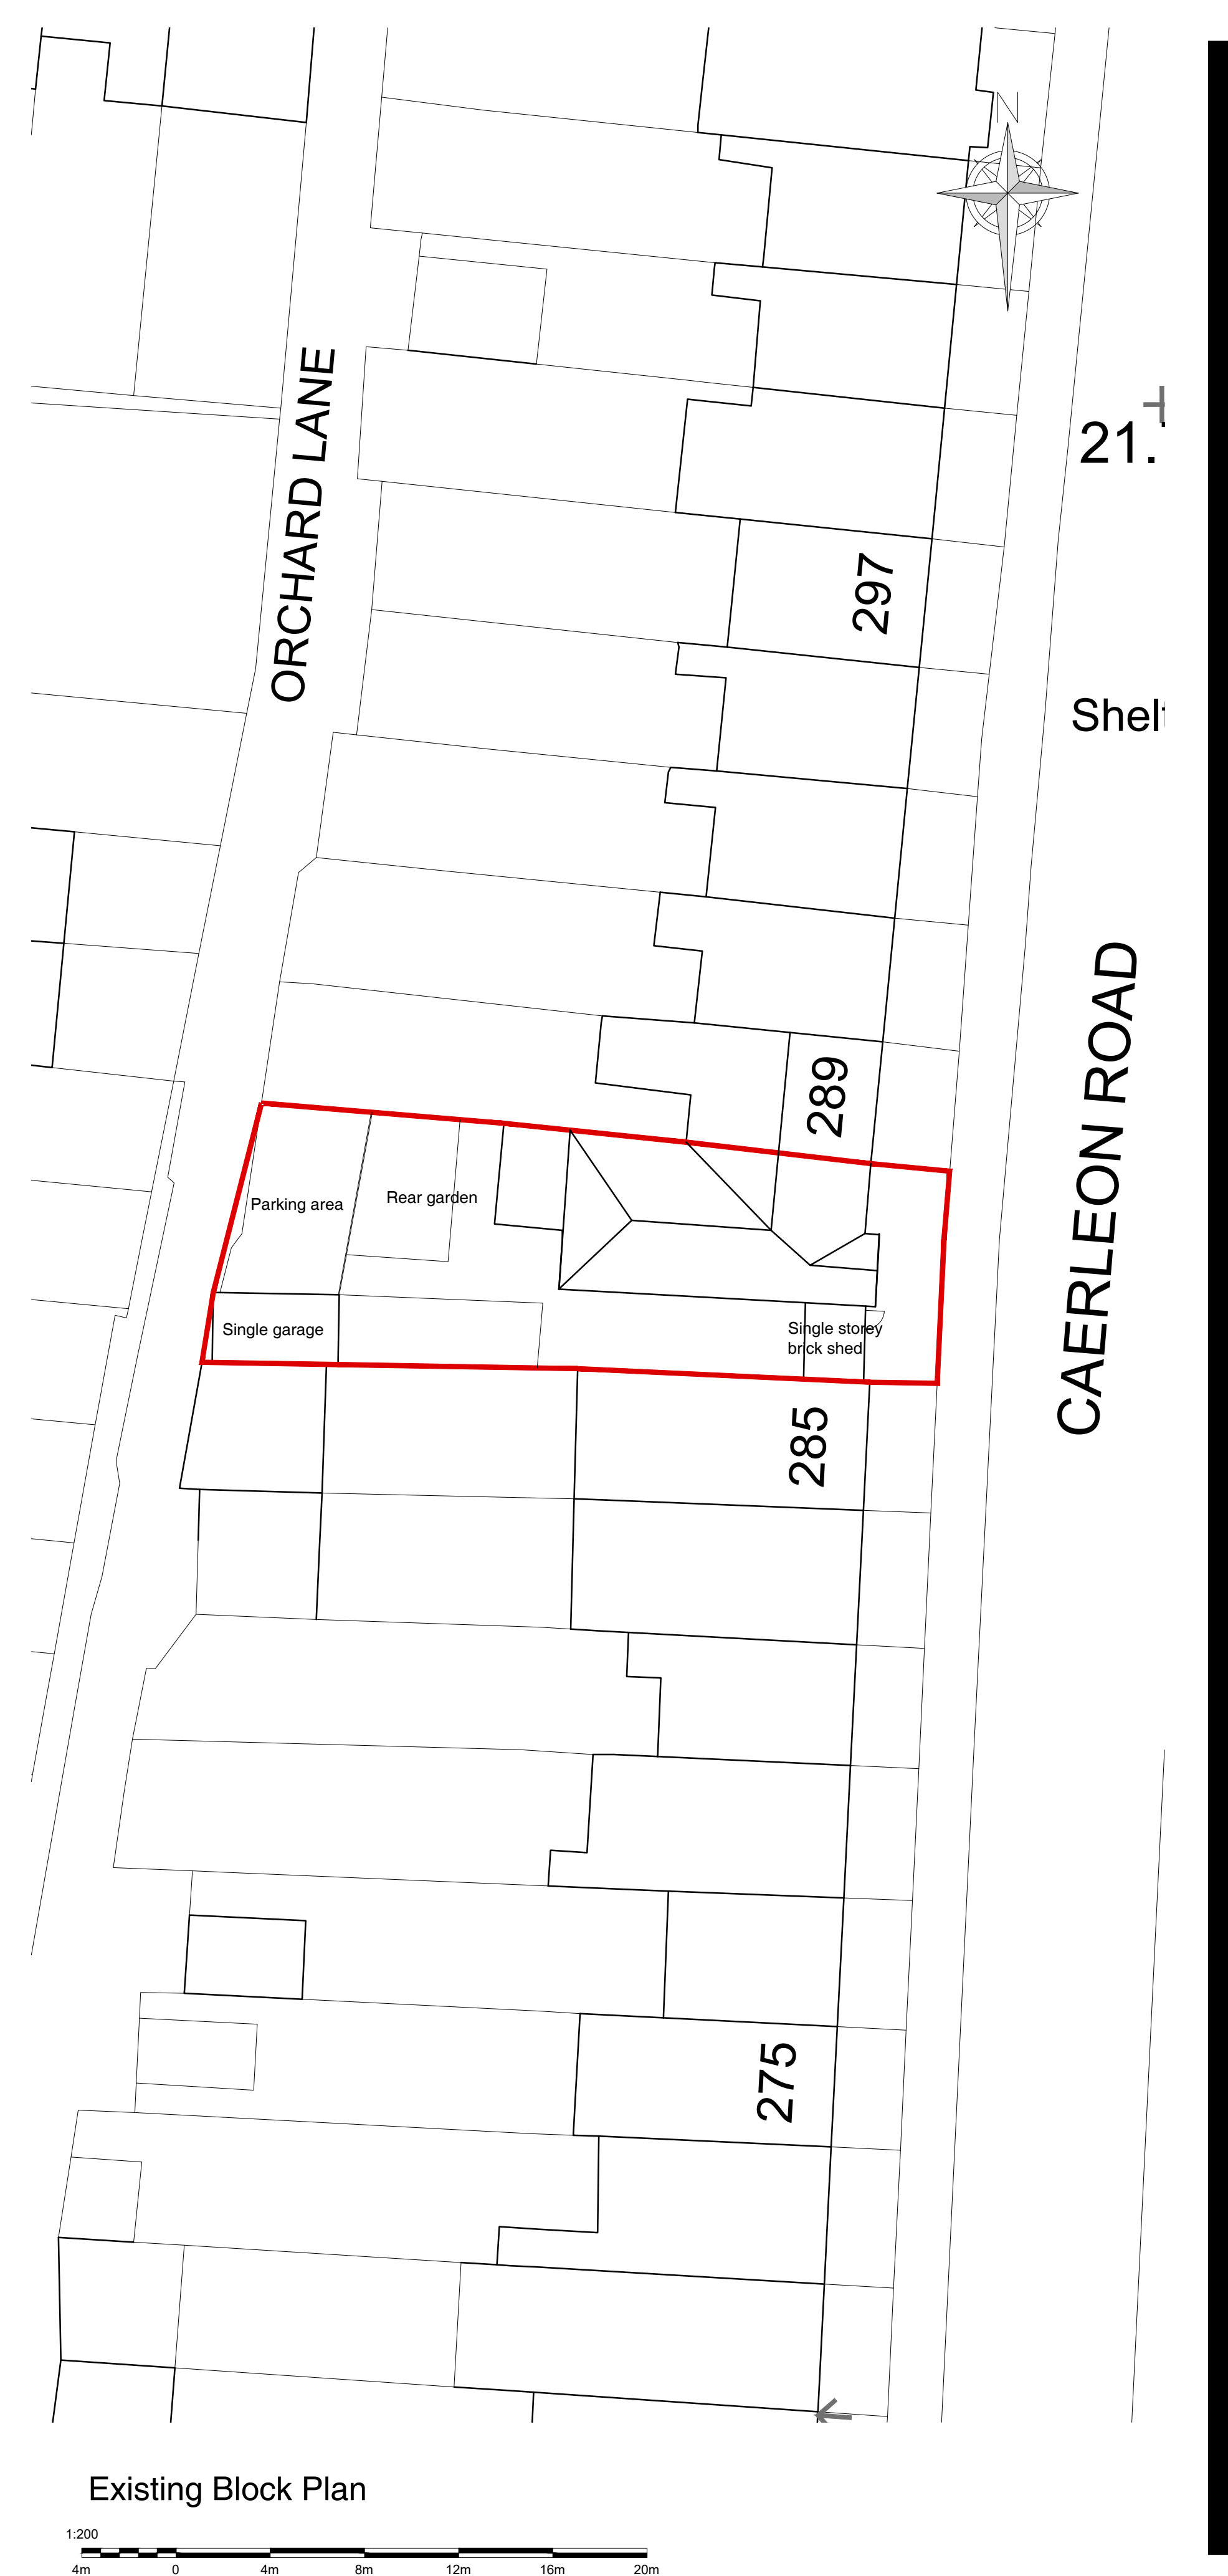


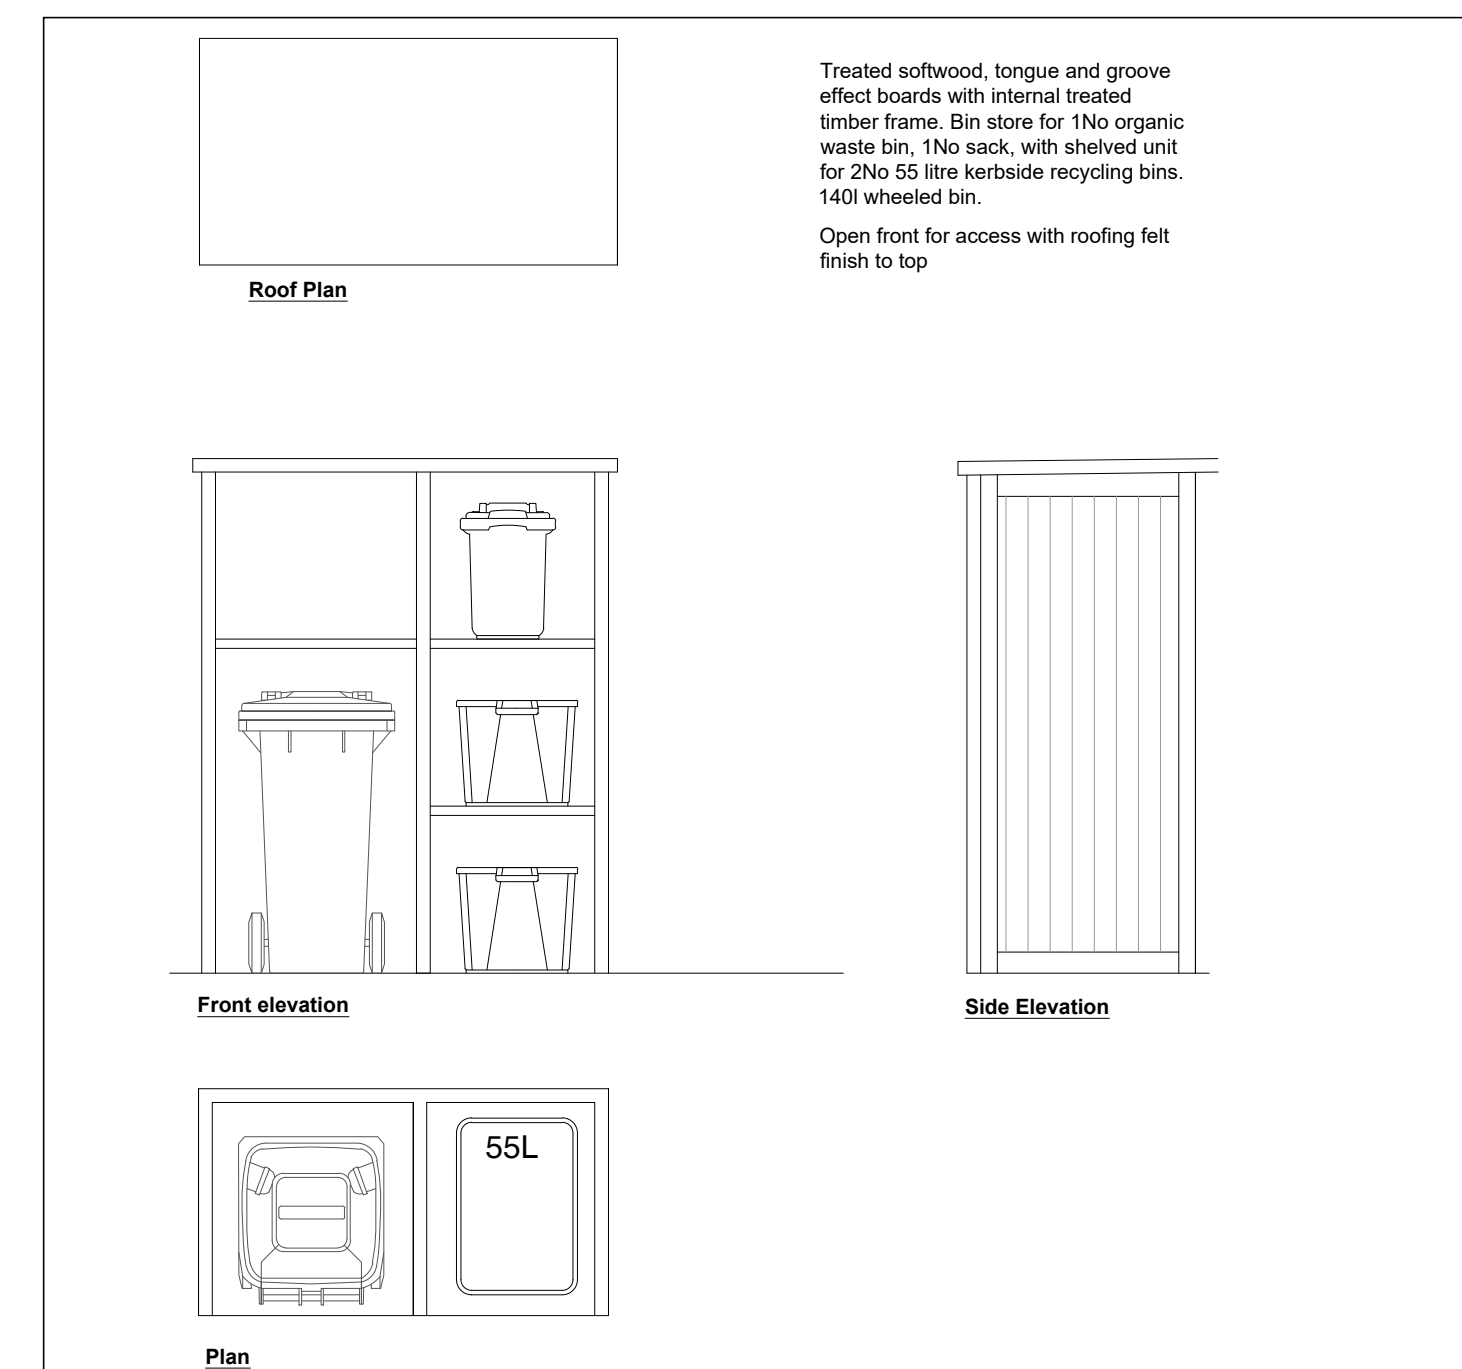

Bike Store

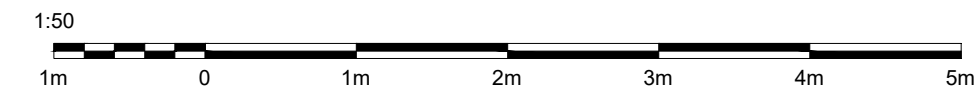

Bin Stores

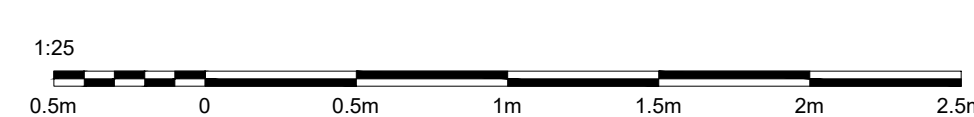

PROJECT:		
287 Caerleon Rd		
Newport		
TITLE:		
Existing & Proposed		
Block Plans		
SCALE:	DATE:	DRAWN BY:
1:50@A1	Nov 2021	ams
DRAWING NUMBER:	REVISION:	
3987.PL.02	E	