




IP5 East Existing Elevation
Scale 1:150

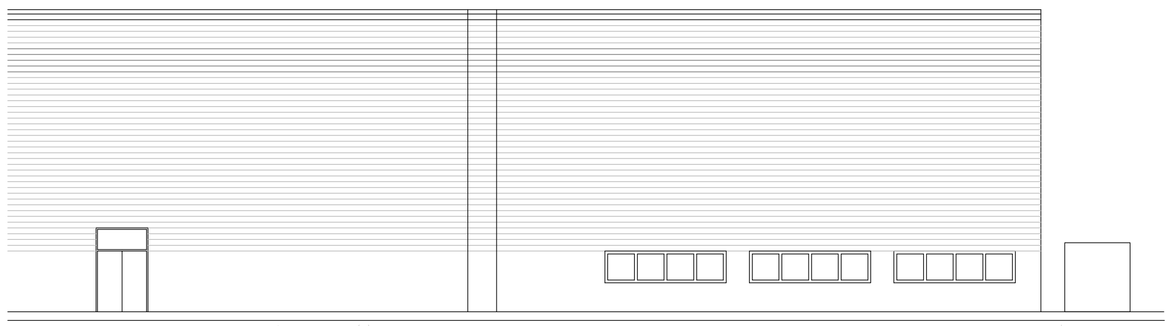

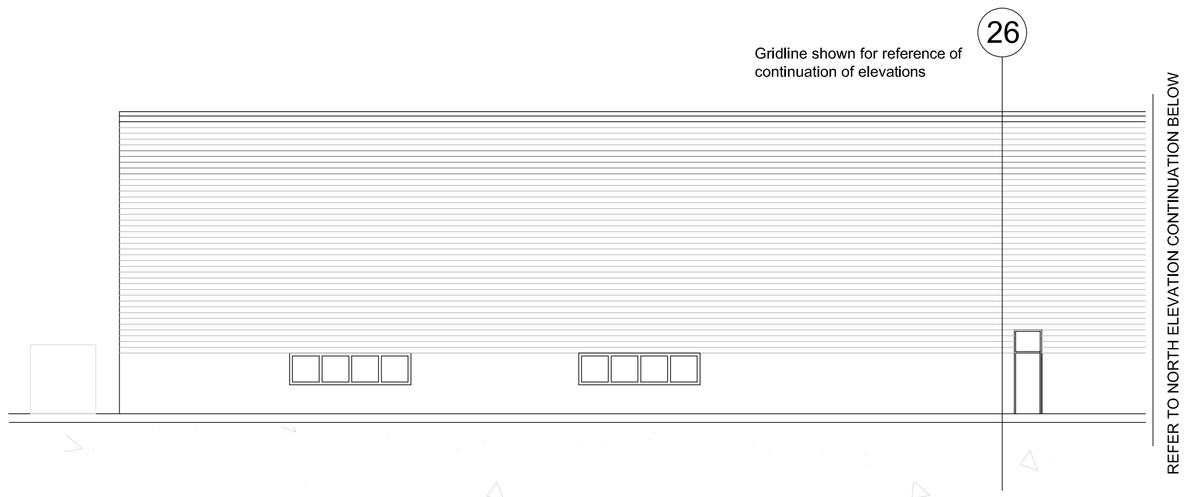


IP5 South Existing Elevation
Scale 1:150

IP5 North Existing Elevation
Scale 1:150

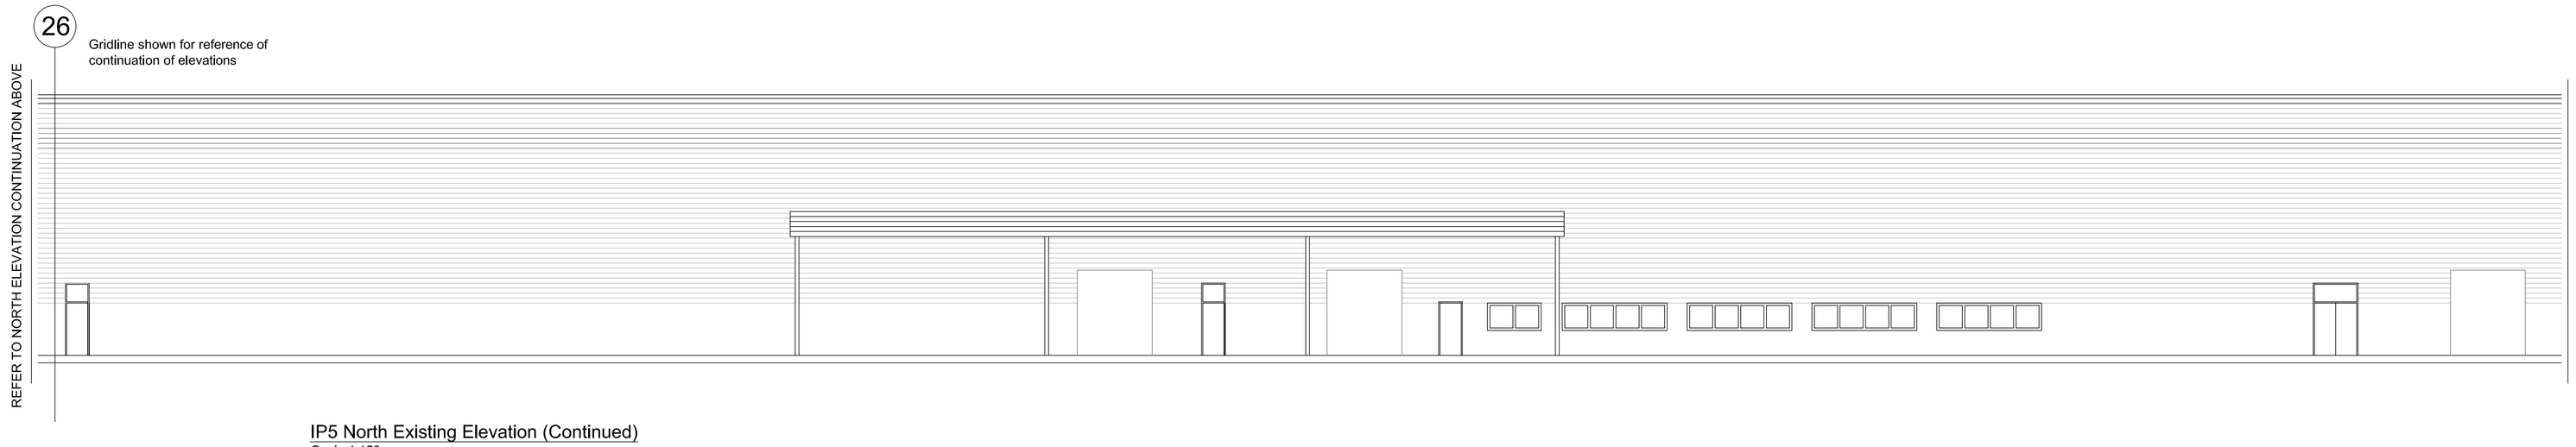

IP5 North Existing Elevation (Continued)
Scale 1:150

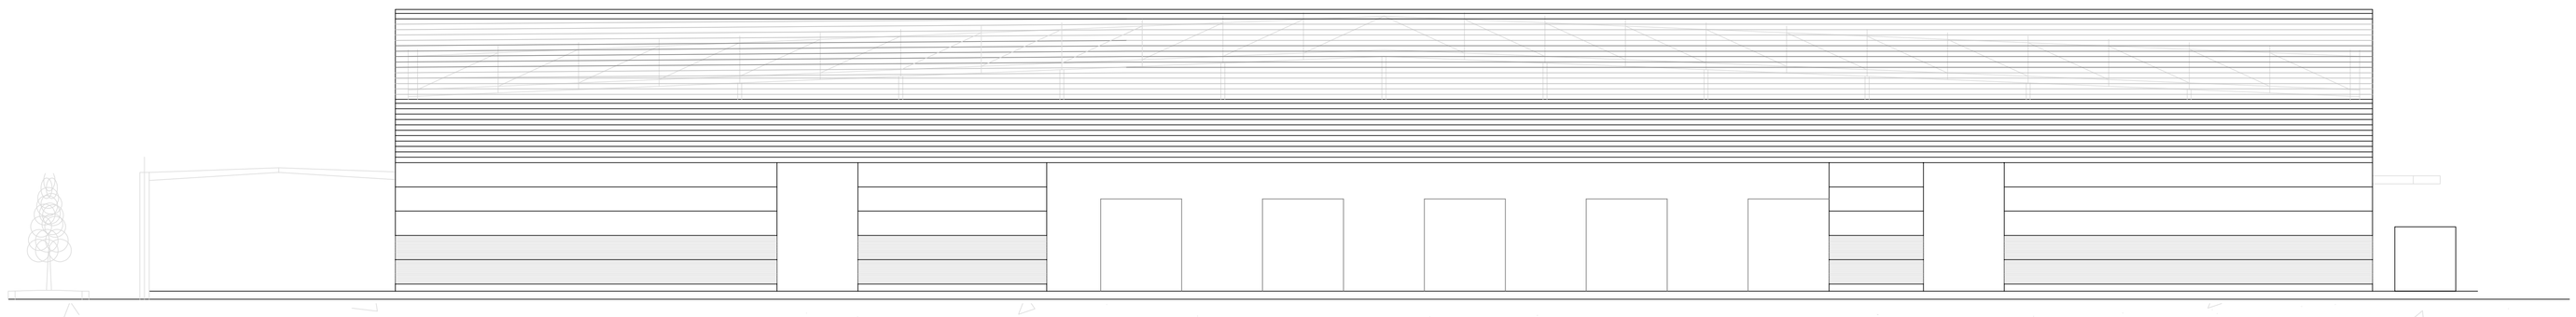

IP5 West Existing Elevation
Scale 1:150

Preliminary Issue

GENERAL NOTES:-

Do not scale from this drawing.

All dimensions are to be checked on site prior to work commencing or preparation of shop working drawings - any discrepancies should be notified immediately.

This drawing is the copyright of Specific Environments and should not be reproduced without prior written approval. This drawing is to be read in conjunction with all relevant specifications.

THIS DRAWING WILL NOT BE TO SCALE IF PRINTED FROM A PDF FORMAT DOCUMENT.

Drawing based on:

LEGEND:-

NOTES:-

Rev	Description	Drn	Chk Orig	Chk App	Date
P1	PRELIMINARY ISSUE	MY	MY	MY	10-05-24

Ångström Technology
Cleanroom Experts
High Wycombe | +44 (0)1494 464411 York | +44 (0)1904 437566
Newcastle | +44 (0)7972 375876 Lancaster | +44(0)1524 812 899
www.angstromtechnology.com

Project
NHS Wales - TRAMS

Title
IP5 External Elevations Existing

A1 | Scale 1:150

Drg. No. 23089-A-0121 | Rev. P1