


Site Location Plan

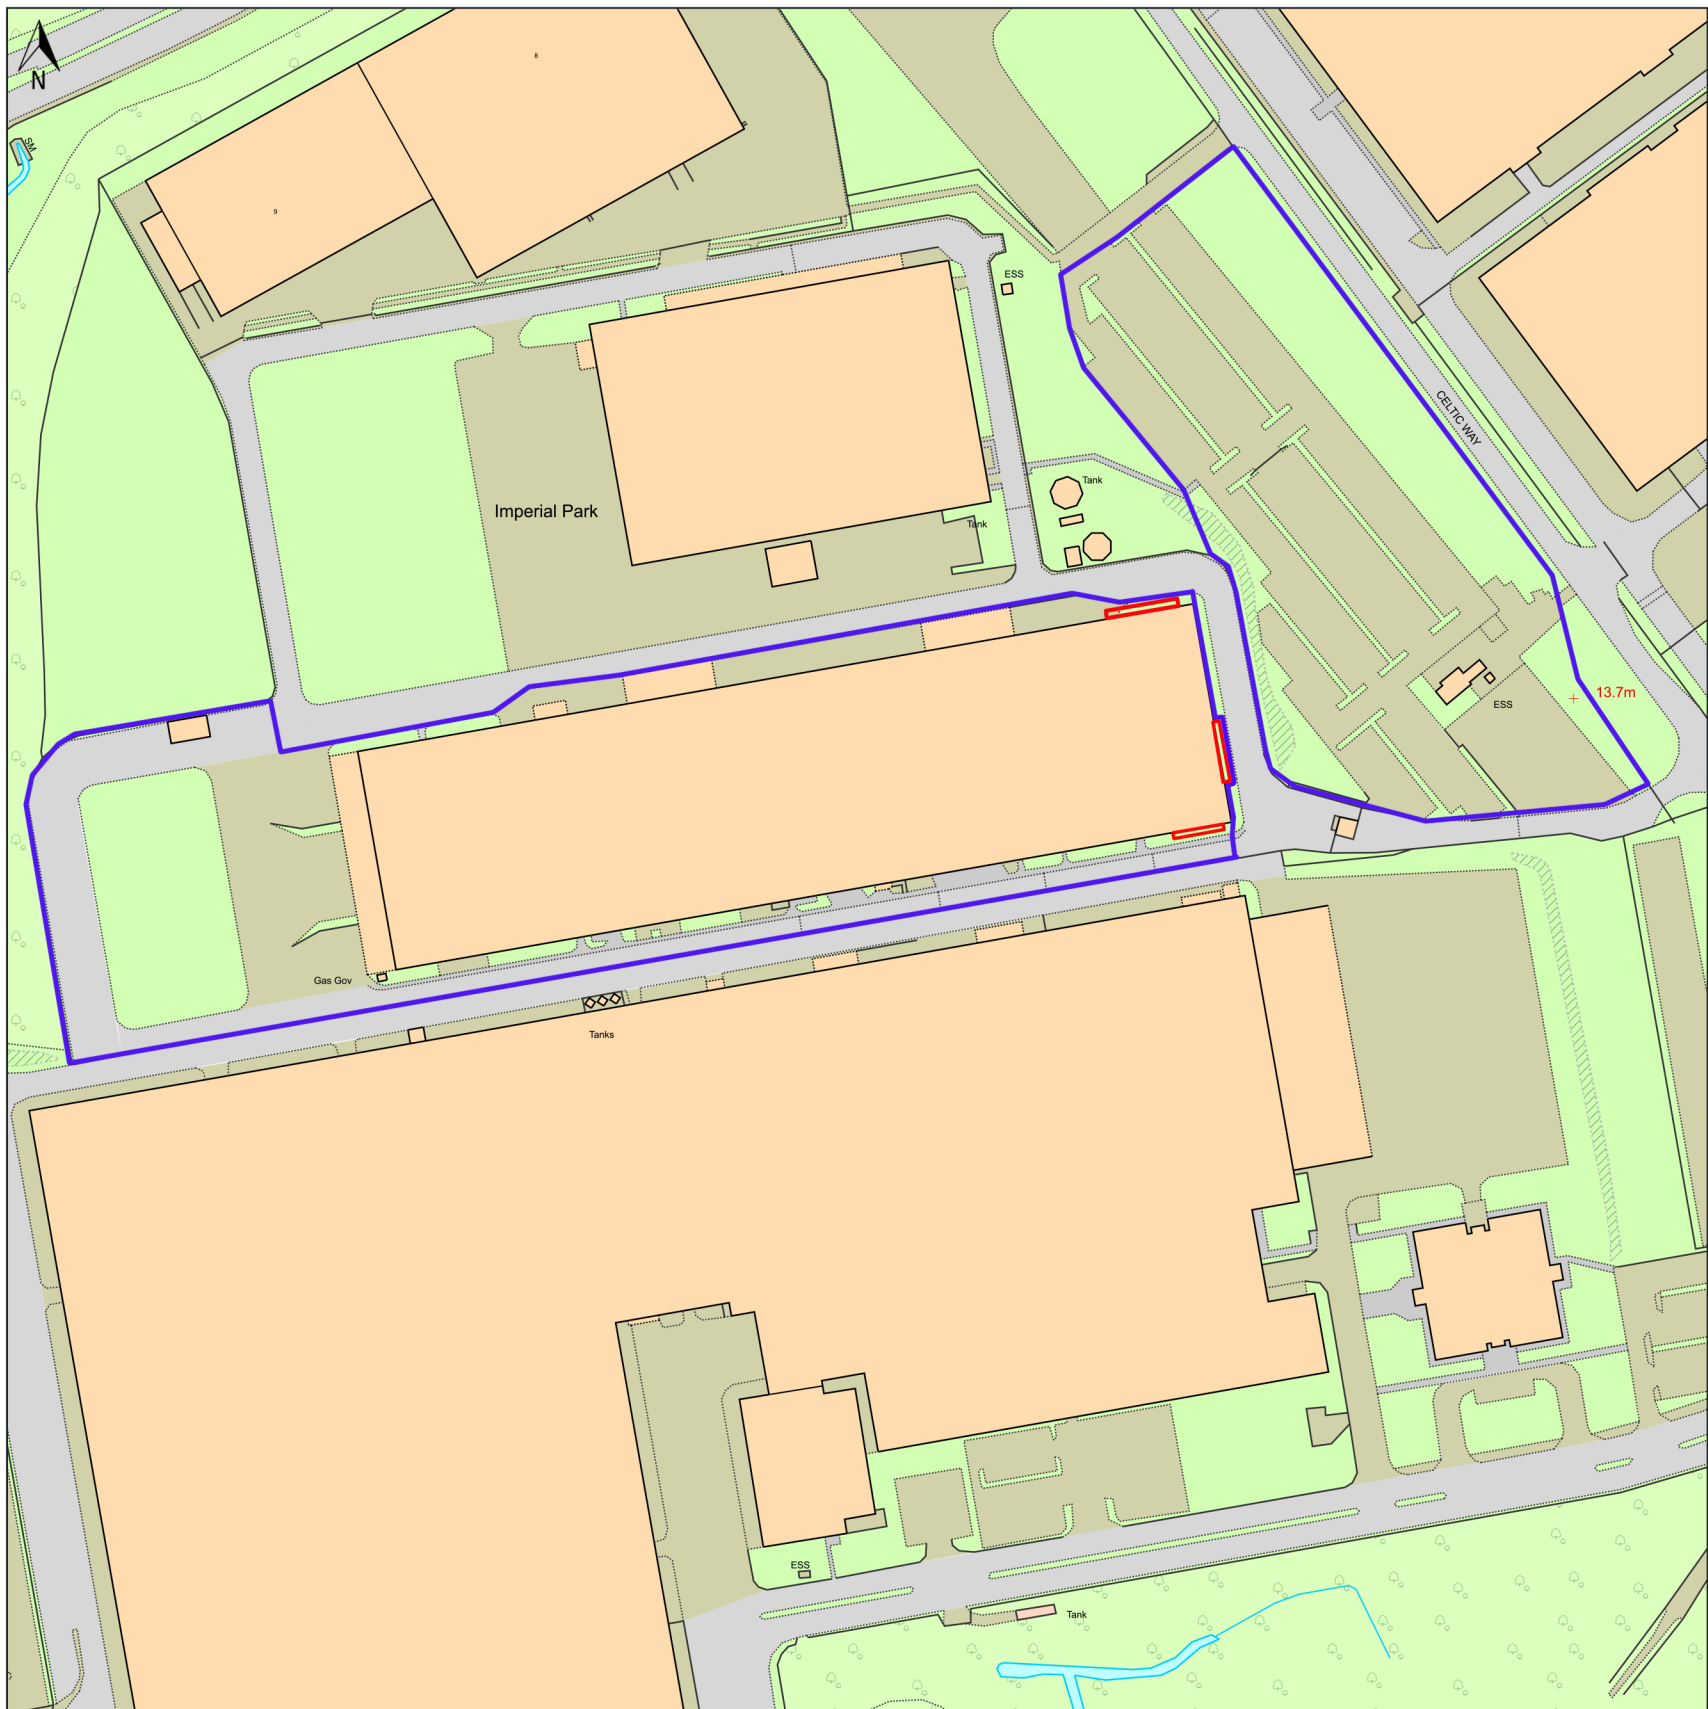

© Crown copyright and database rights, 2024. Ordnance Survey 0100031673 Created using Plans by Emapsite

0m 50m 100m 150m 200m 250m

Scale: 1:2500

Paper Size: A3

Notes:

