



NORTH

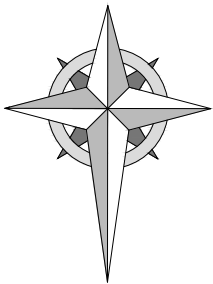

The contractor will be held responsible for the accuracy of the setting out and checking of all dimensions on drawings and on site. Responsibility is not accepted for errors made by others in scaling from this drawing. All construction information should be taken from figured dimensions only




Copyright of Thirty Six Design Ltd

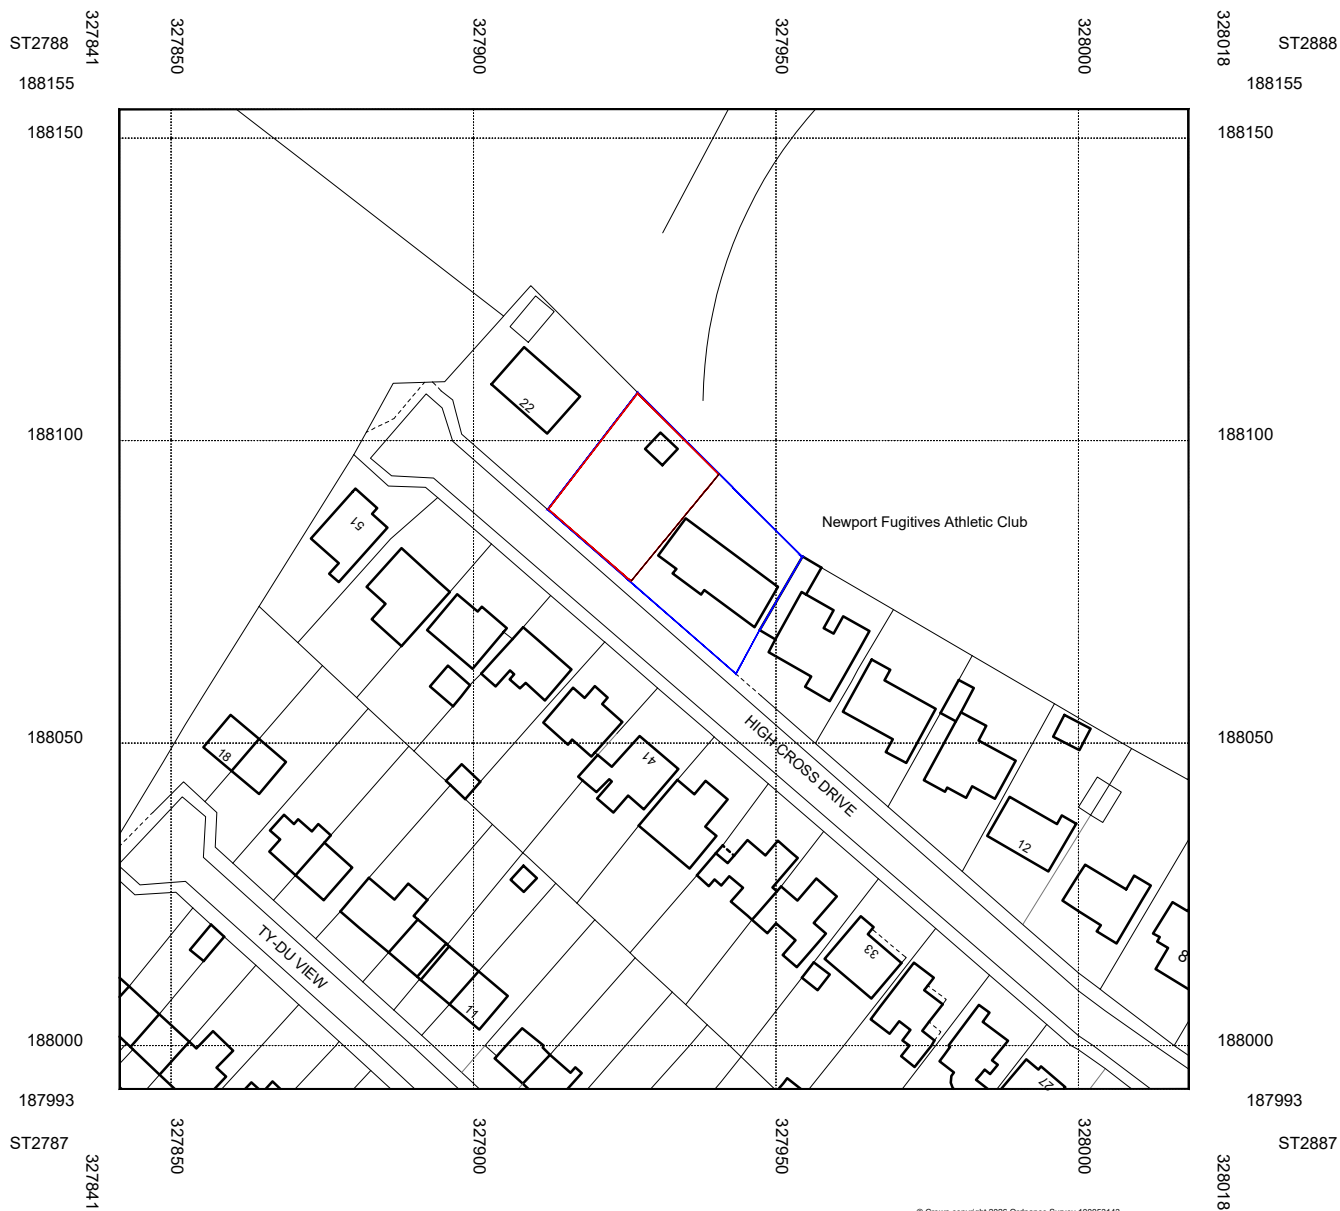

© Crown copyright 2026 Ordnance Survey 100053143

1:1250

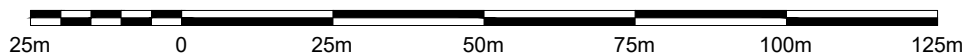

Rev: Date: Amendment:

PROJECT:
20 High Cross, Rogerstone
Newport, NP10 9AB

TITLE:
Site Location Plan

SCALE: 1:1250
DATE: May 2026
DRAWN BY: ams

DRAWING NUMBER: 4527.PL.01
REVISION: A

0792 920 3182
info@36design.co.uk
www.36design.co.uk
The Cedars, Goytre, NP4 0AD

