


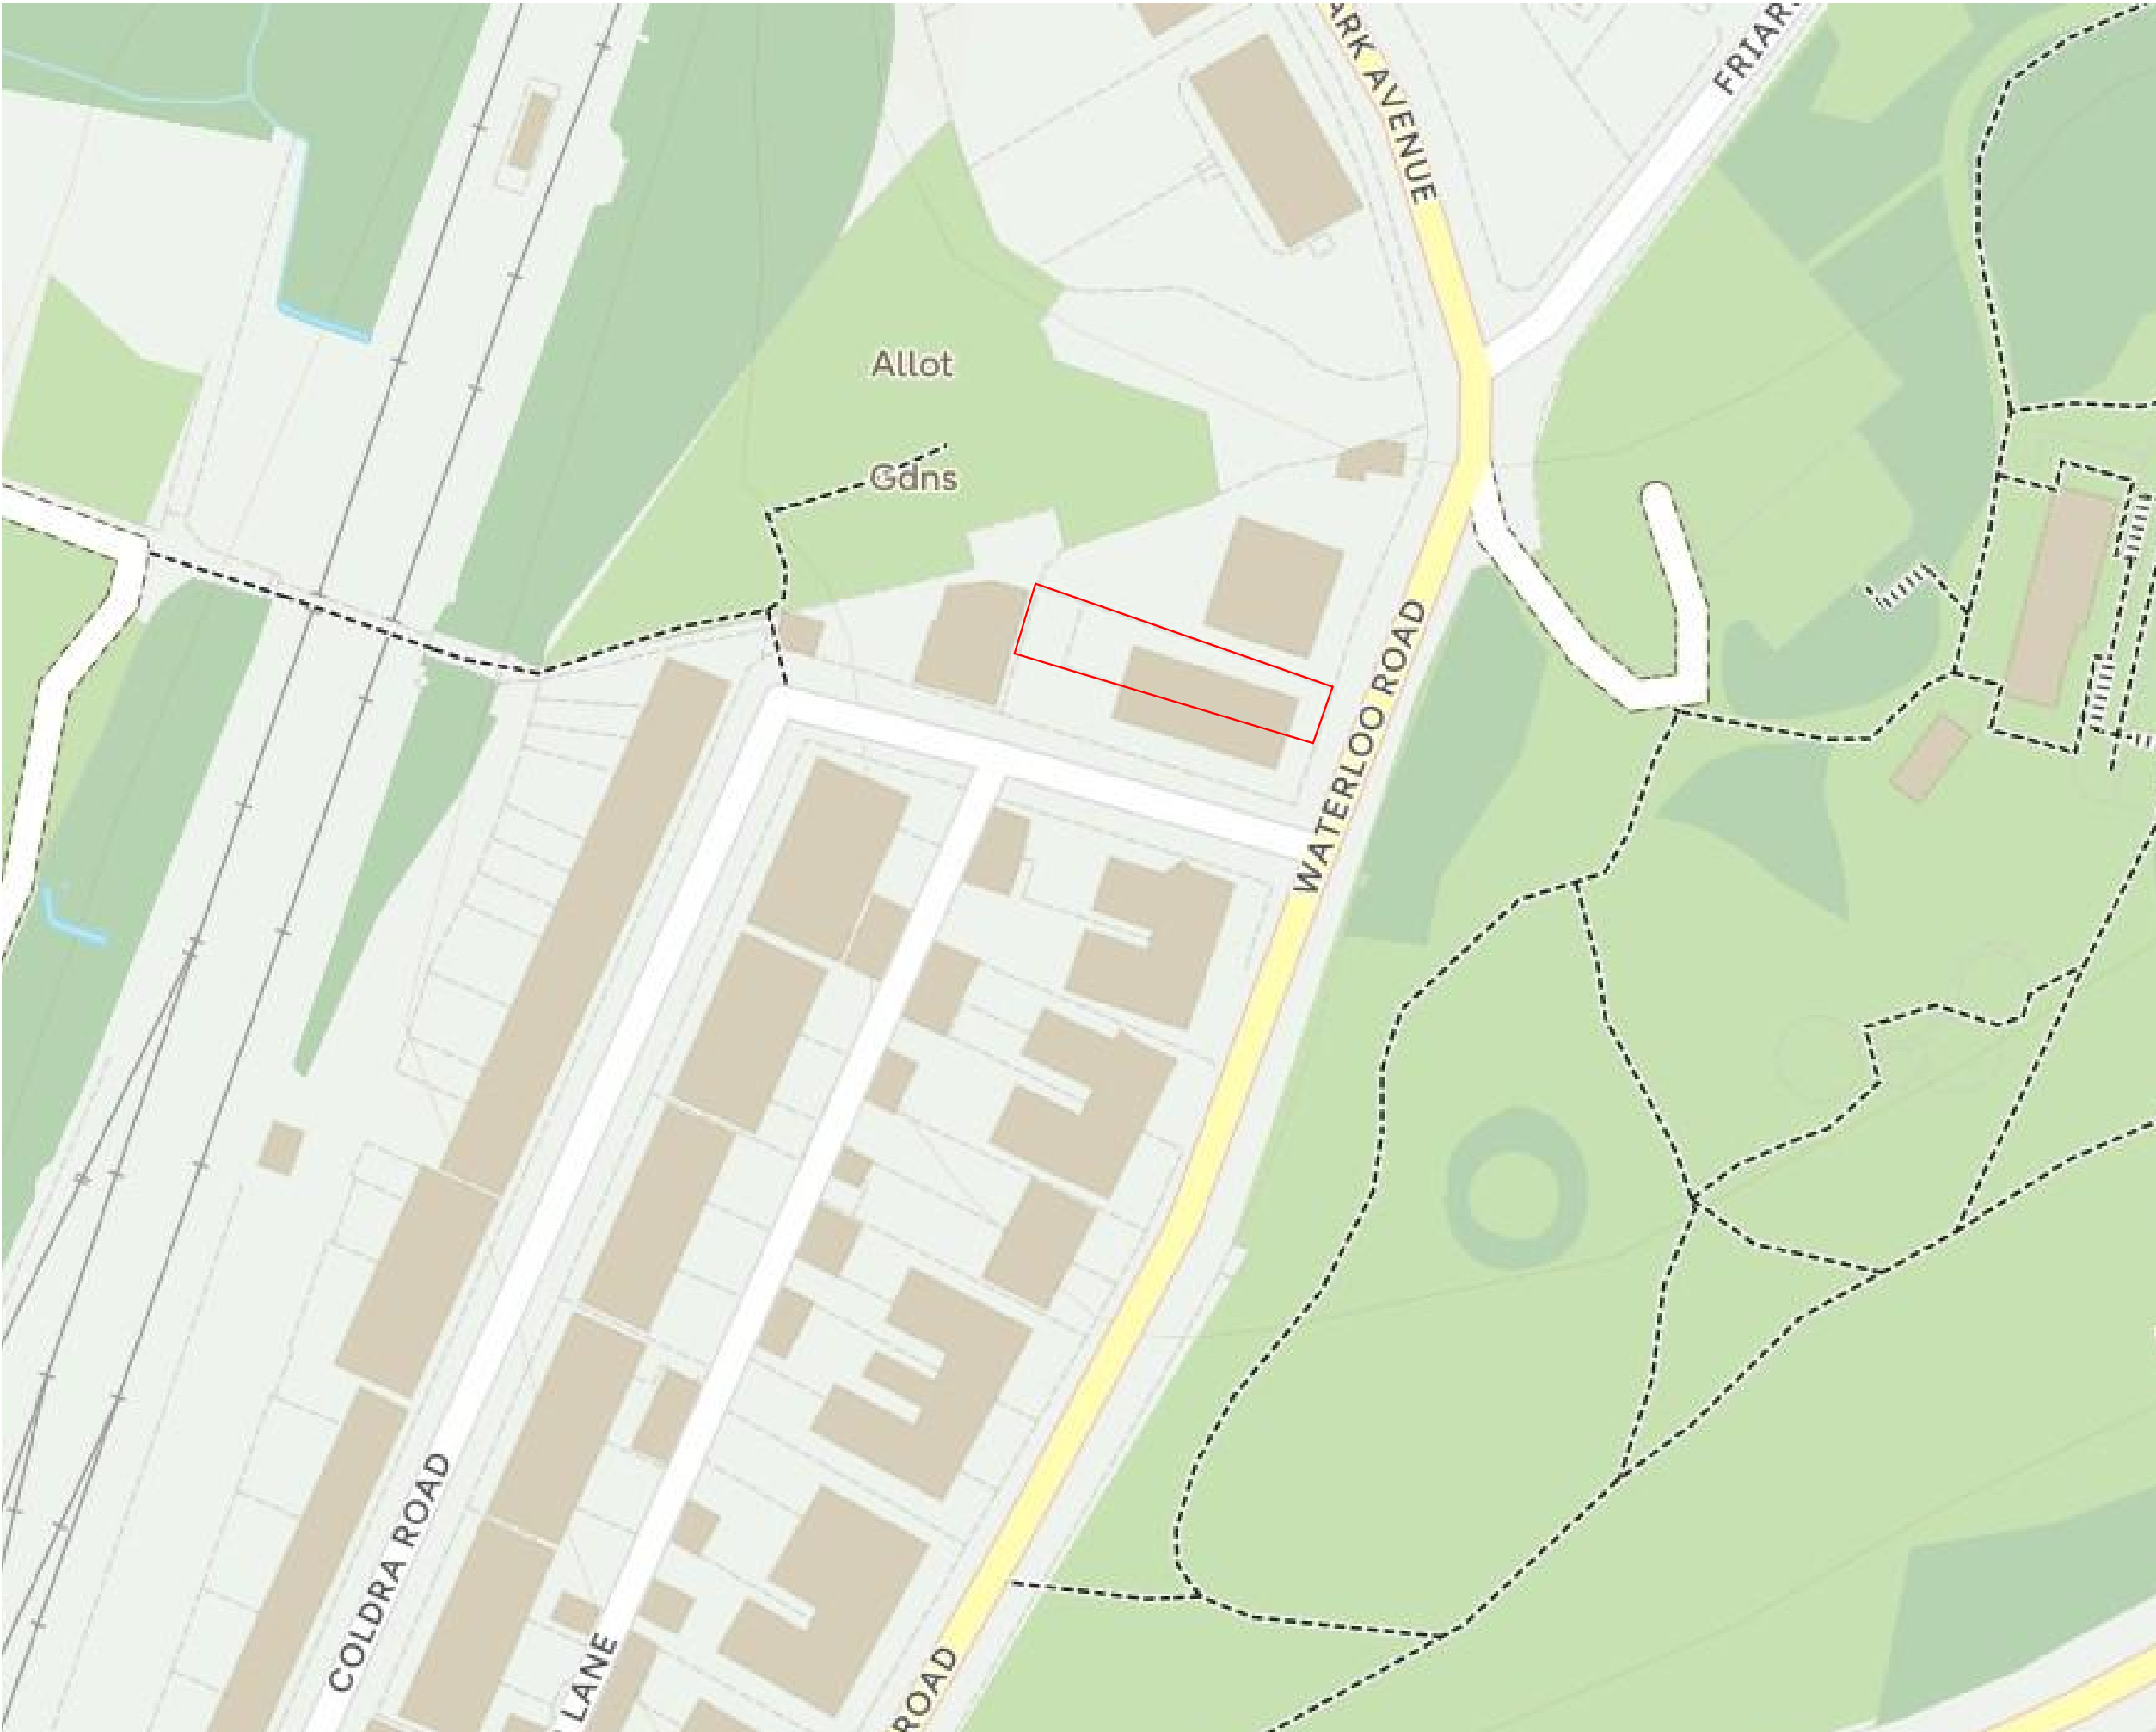

Job Title 35 Waterloo Rd, Newport, NP20 4FP		
Drawing Name Location Plan		
Drawing Status Planning Drawings		
Scale 1:1000	Drawn by LN	Date April 2026
Job No 245	Dwg No. 200	Rev.