




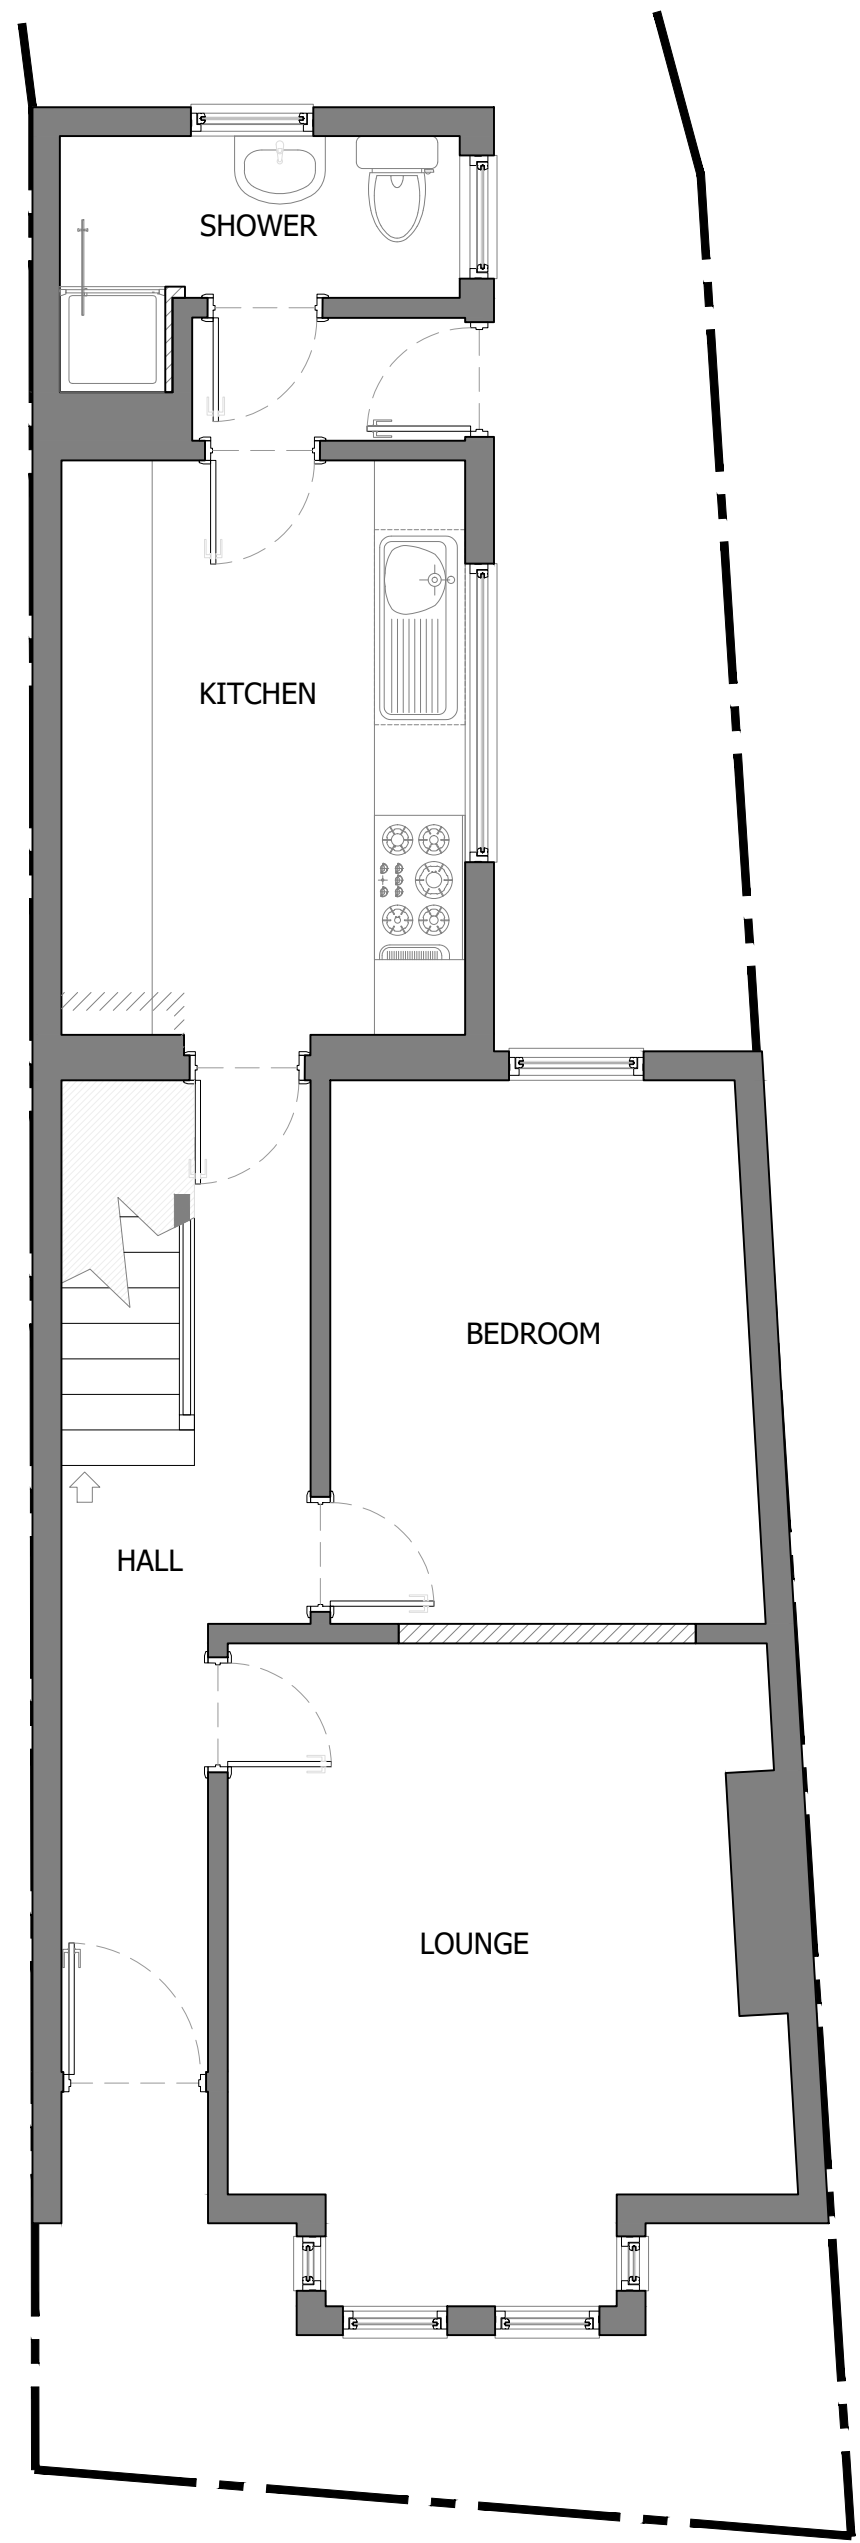

PROPOSED GROUND FLOOR

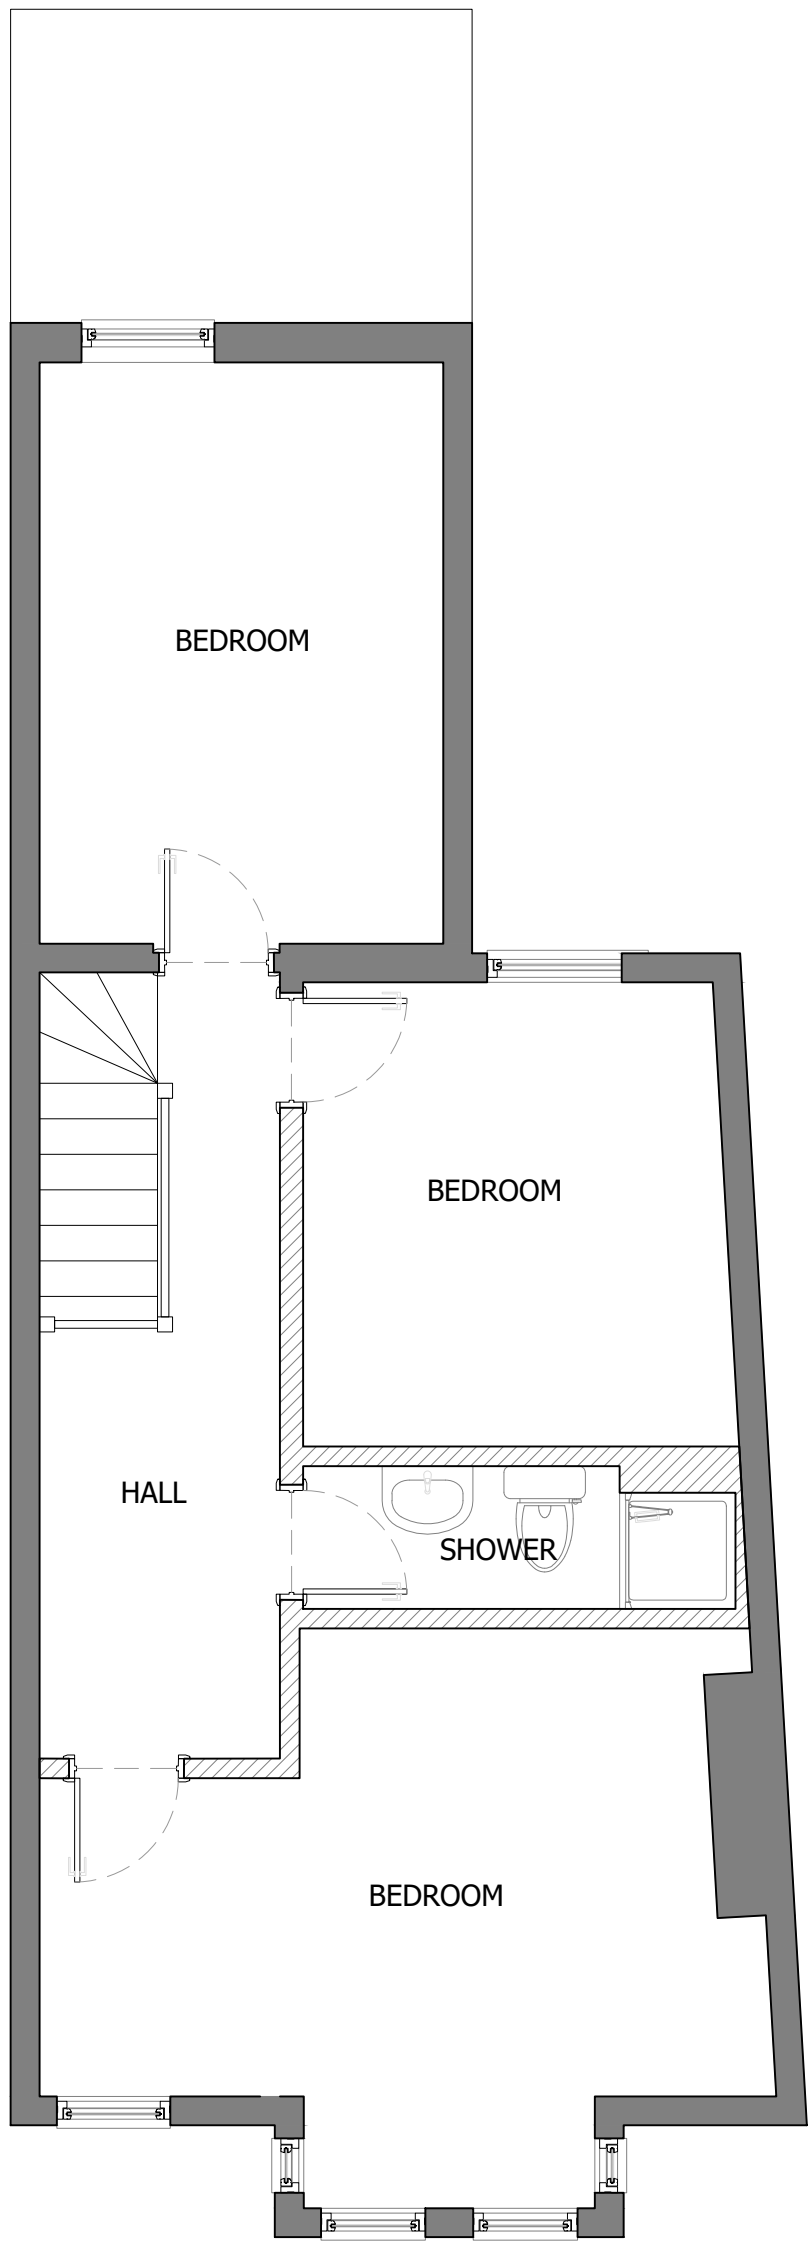


PROPOSED FIRST FLOOR

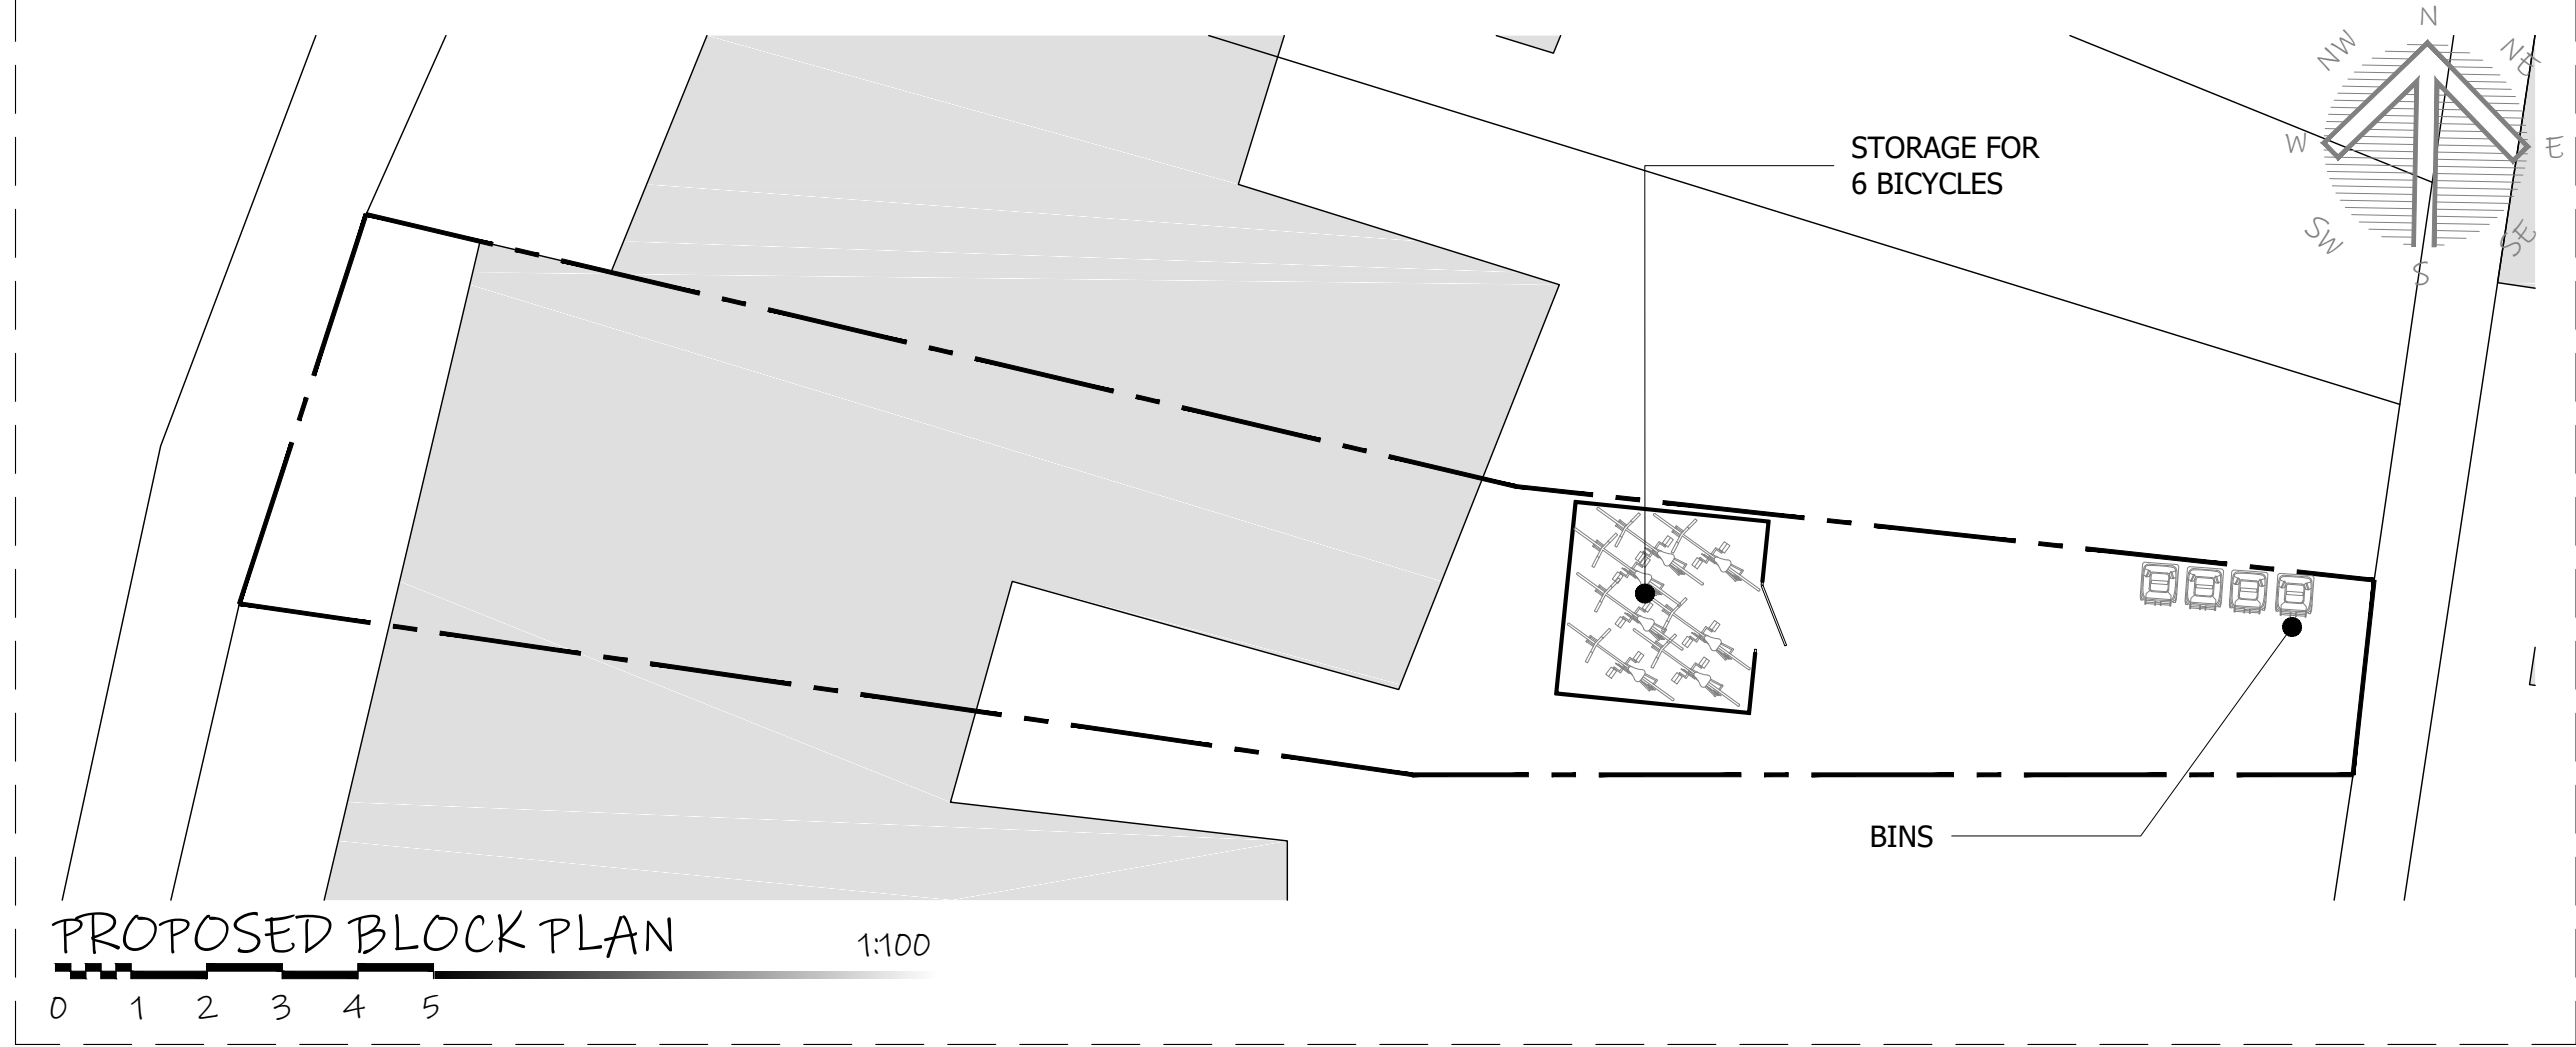

All dimension to be checked on site prior to construction. Dimensions are for planning purposes only. All landscaping indicative only and subject to full detailed site survey. This drawings remains the copyright of Tower Residential Design and no portion should be reproduced without permission of Tower Residential Design

DRAWINGS TO BE READ IN CONJUNCTION WITH ENGINEER SPECIFICATIONS AND DETAILS.


FOR ANY STRUCTURAL STEELWORK DETAILS PLEASE REFER TO STRUCTURAL ENGINEER DRAWINGS AND CALCULATIONS.

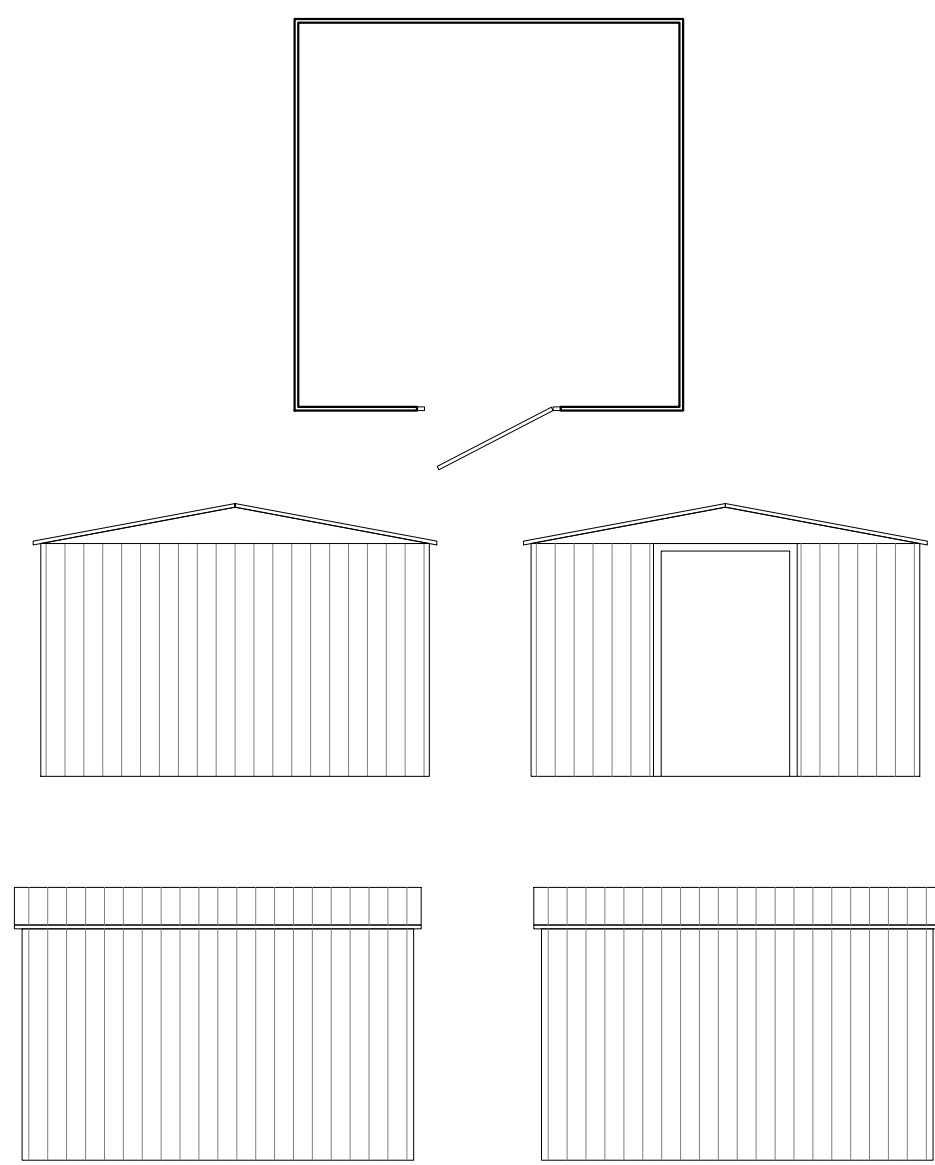


BICYCLE STORAGE



PROPOSED FRONT VIEW

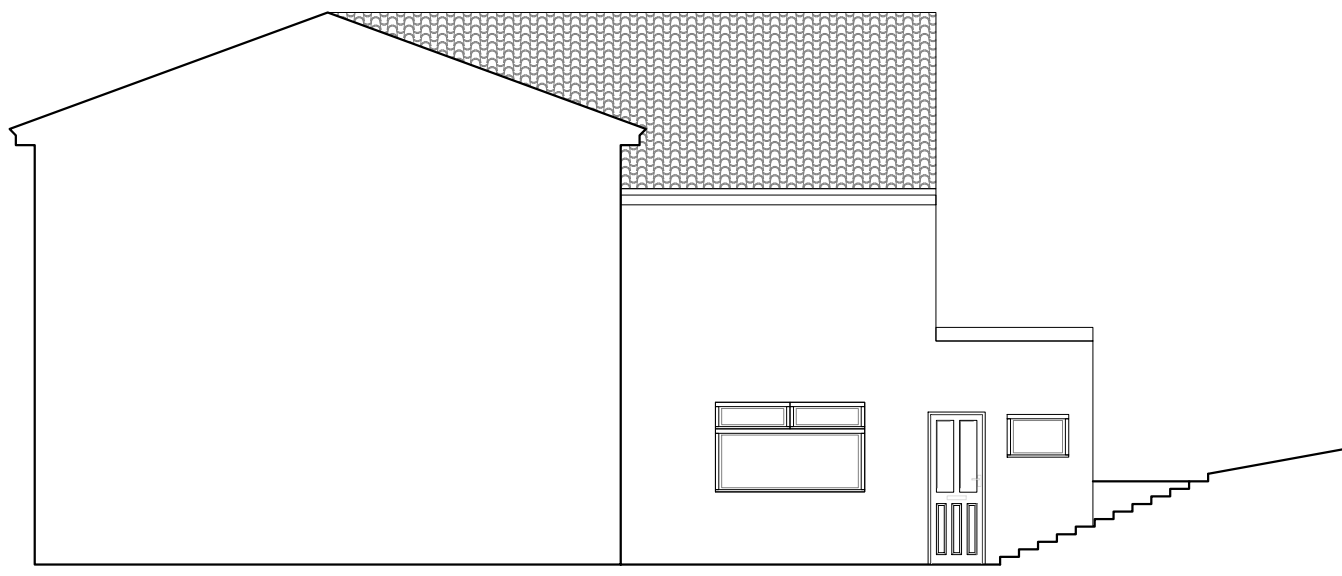

PROPOSED SIDE VIEW

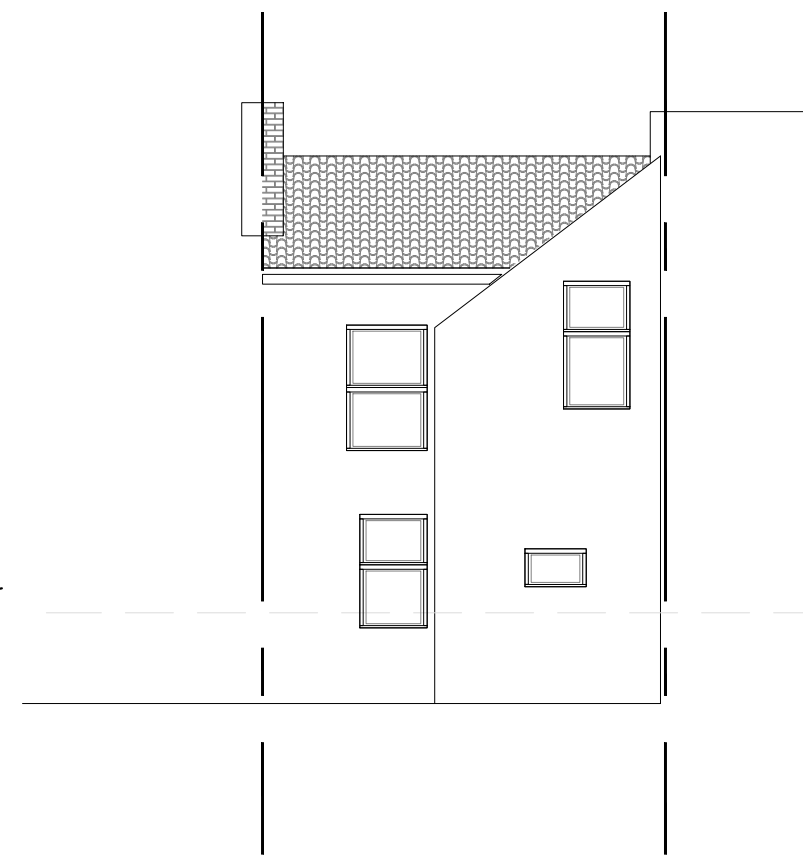

PROPOSED REAR VIEW

REVISIONS:			

LRJ PLANNING.
<http://lrjplanning.co.uk/>
+447984 145 955
info@lrjplanning.co.uk
Newport, NP20 5AB, U. K.



TITLE:

PLANNING
PROPOSED
PLANS AND ELEVATIONS

28 Brynglas Road
Newport
NP20 5RZ

DRAWN: AAV DATE 12/06/2025

SCALES: A1 PP# / BC#

DRG No. TRD-222504 - A2/02