


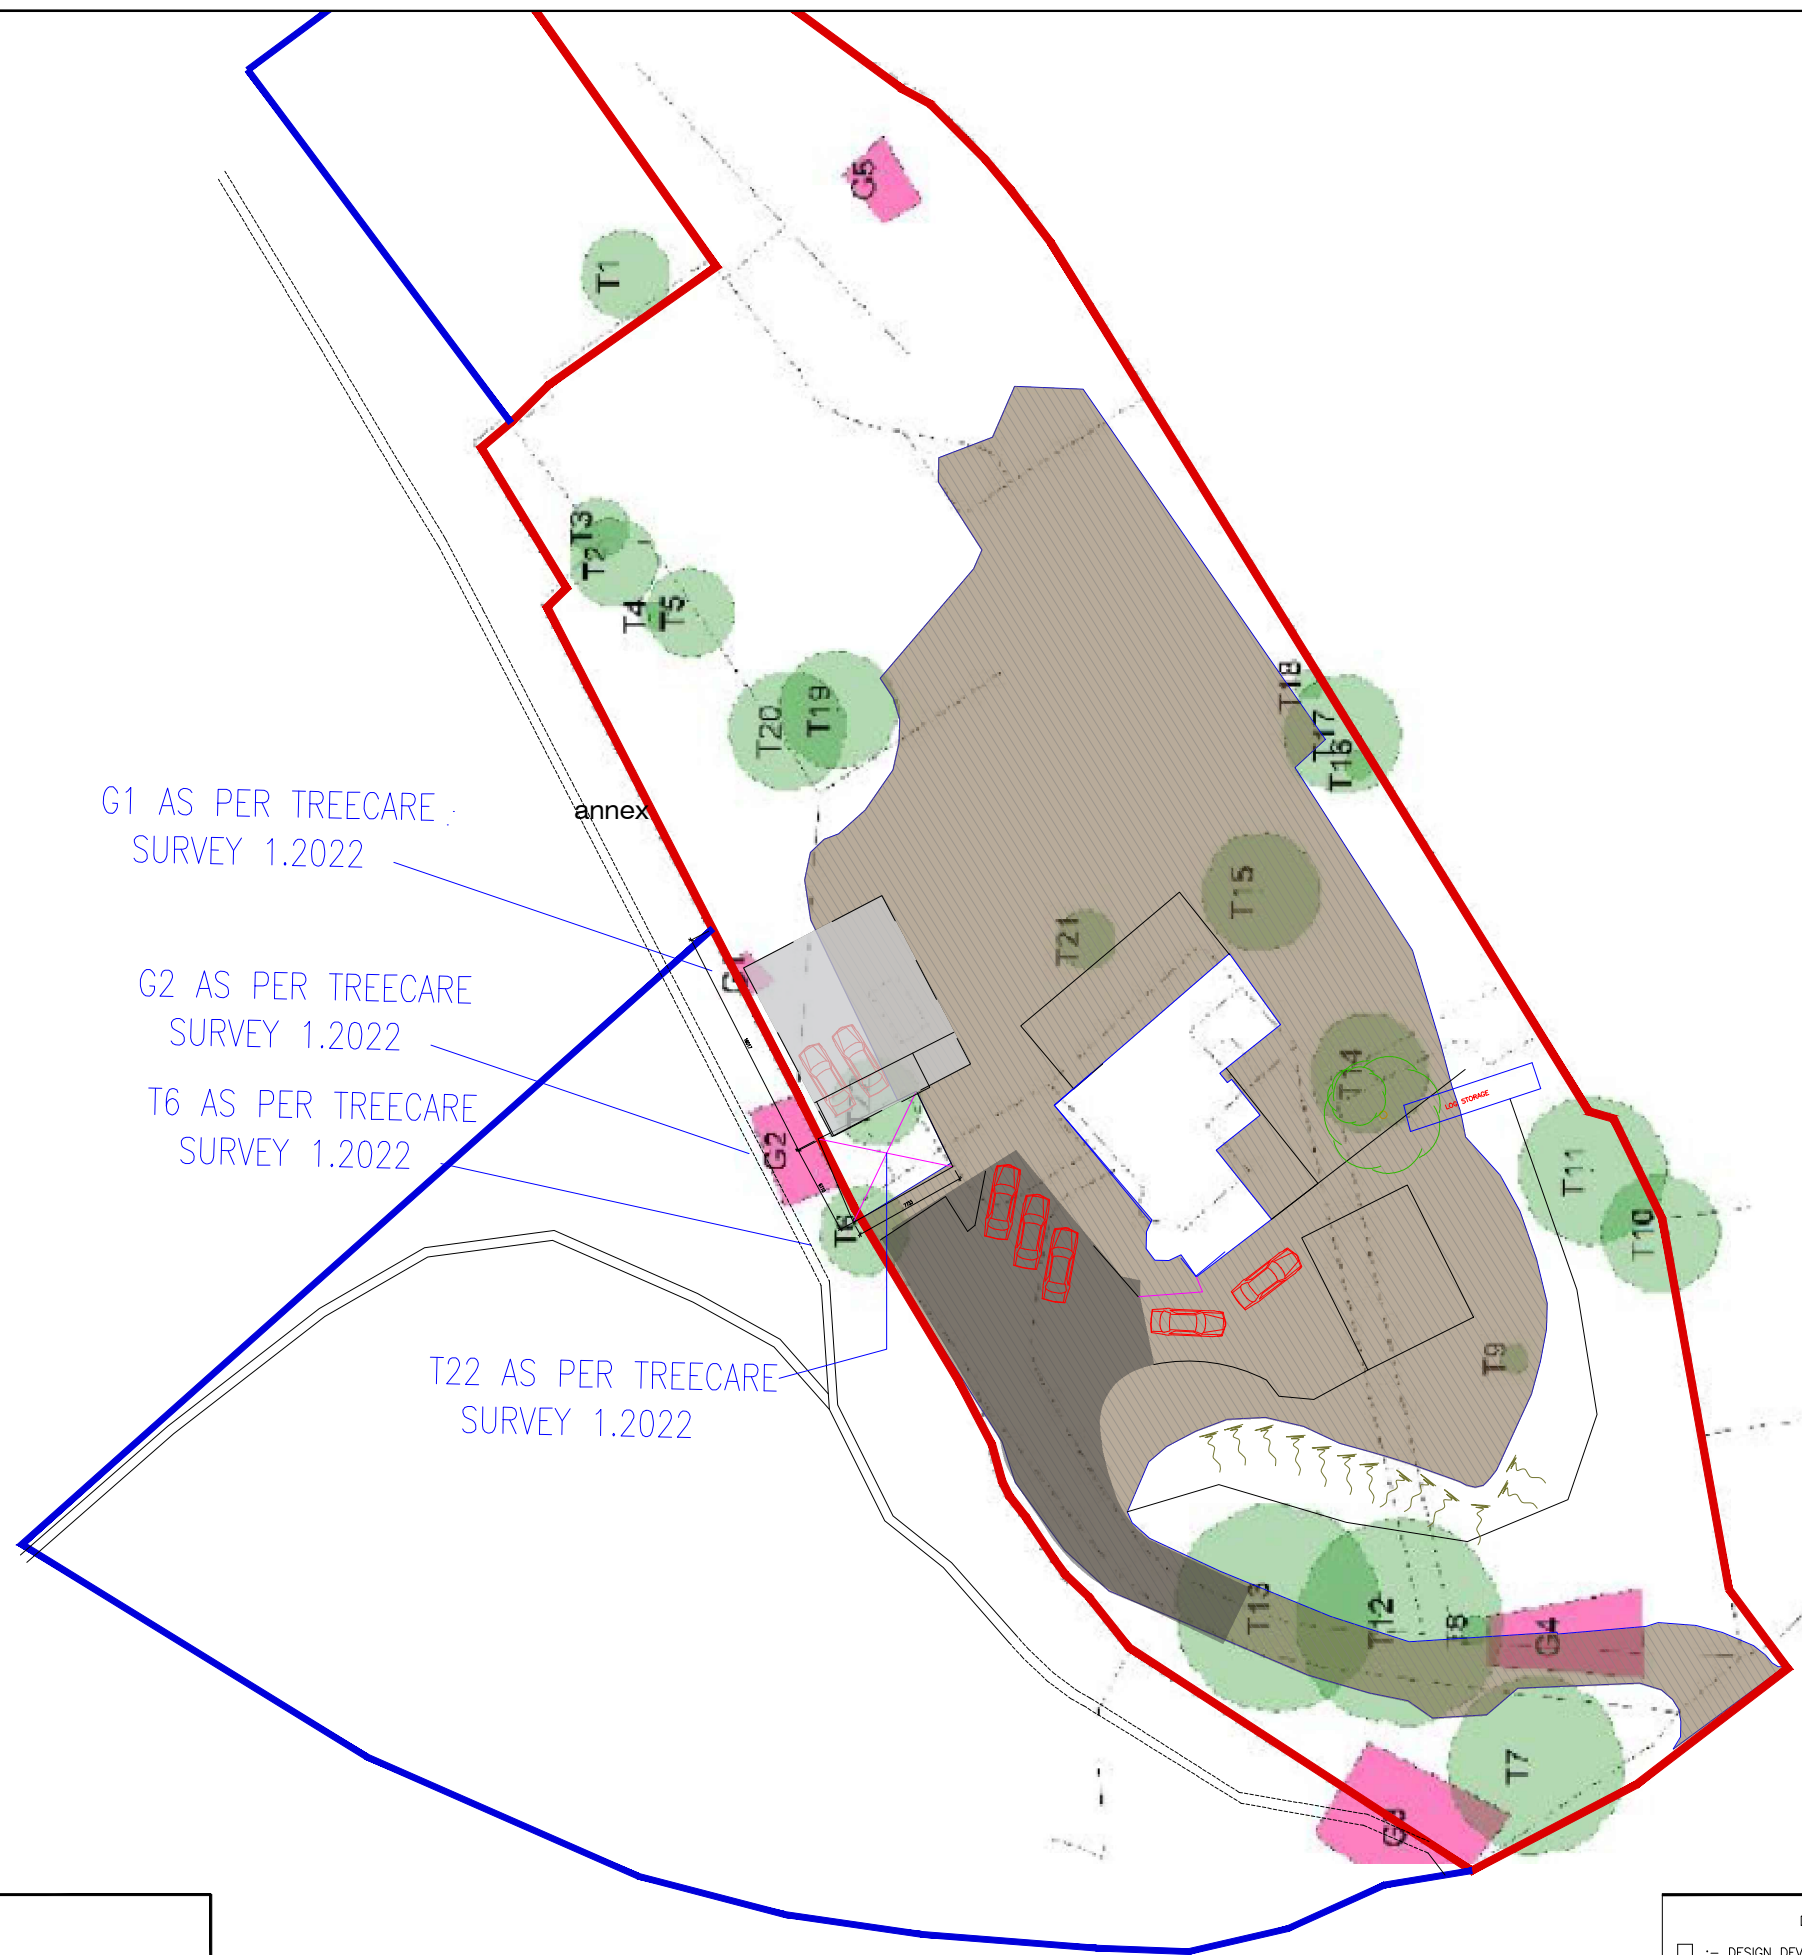

Rev No	Date	Revision
This drawing is copyright. All dimensions to be checked prior to construction or manufacture. Any discrepancy to be reported to the Engineers immediately. Do not scale this drawing, work to figured dimensions only.		

DRAWING ISSUE STATUS	
☐	:- DESIGN DEVELOPMENT PRIOR TO TENDER ISSUE
☐	:- TENDER ISSUE
☐	:- DESIGN DEVELOPMENT PRIOR TO CONSTRUCTION
☐	ISSUE
☐	:- CONSTRUCTION ISSUE
☐	:- AS BUILT DRAWING

PROJECT : REDEVELOPMENT AT ROBINWOOD, BELMONT HILL.				
TITLE : TREECARE SURVEY OVERLAY				
DATE :APR 2026	DRAWN :HZ	PROJECT No. :	DRG. No. :	Rev.
SCALE : 1:500 @ A3	CHECKED :LT	26.2026	10	-



**AMMRO
CONSULTING
LIMITED**

Civil & Structural Engineers

No.5 Goldtops,
Newport,
NP20 4PG.
Tel. 01633 255140
Email: mail@ammro.co.uk