



PERFORMANCE DRAWING

- NOTES :
- DO NOT SCALE: CONTRACTOR TO CHECK ALL DIMENSIONS AND REPORT ANY OMISSIONS OR ERRORS
 - ALL DIMENSIONS ARE IN MILLIMETRES, UNLESS NOTED OTHERWISE
 - THIS DRAWING IS NOT FOR INSTALLATION PURPOSES. THE DETAILED DESIGN, INSTALLATION AND CO-ORDINATION DRAWINGS SHALL BE THE RESPONSIBILITY OF THE CONTRACTOR IN ACCORDANCE WITH THE SPECIFICATION.
 - THIS DRAWING IS INTENDED TO PROVIDE A GENERAL OVERVIEW ONLY OF THE SYSTEM REQUIREMENTS. THE DETAIL OF ALL SYSTEMS WILL NOT BE SHOWN. REFER TO THE SPECIFICATION FOR FURTHER INFORMATION.

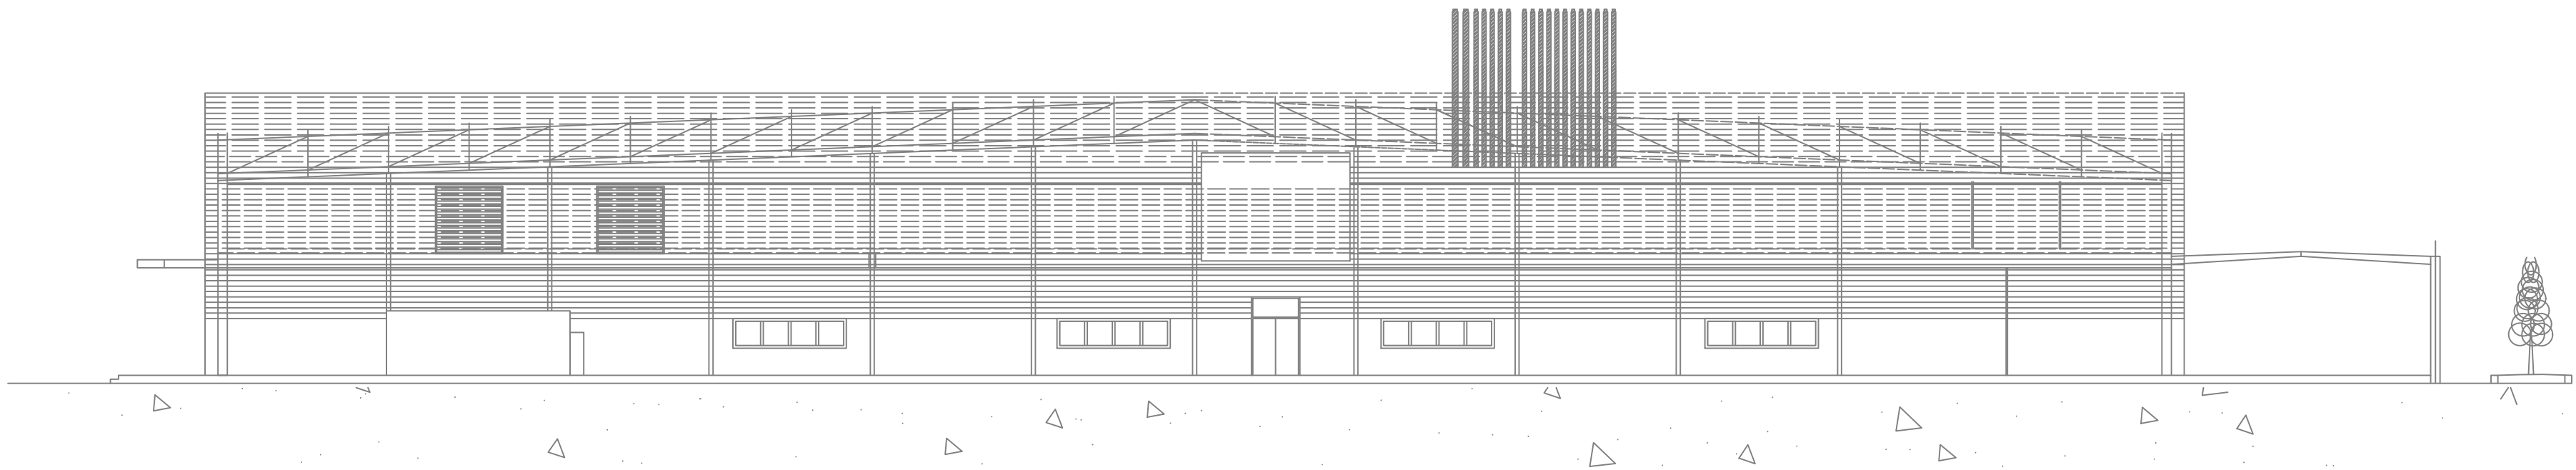


IP5 EAST PROPOSED ELEVATION

SCALE 1:200

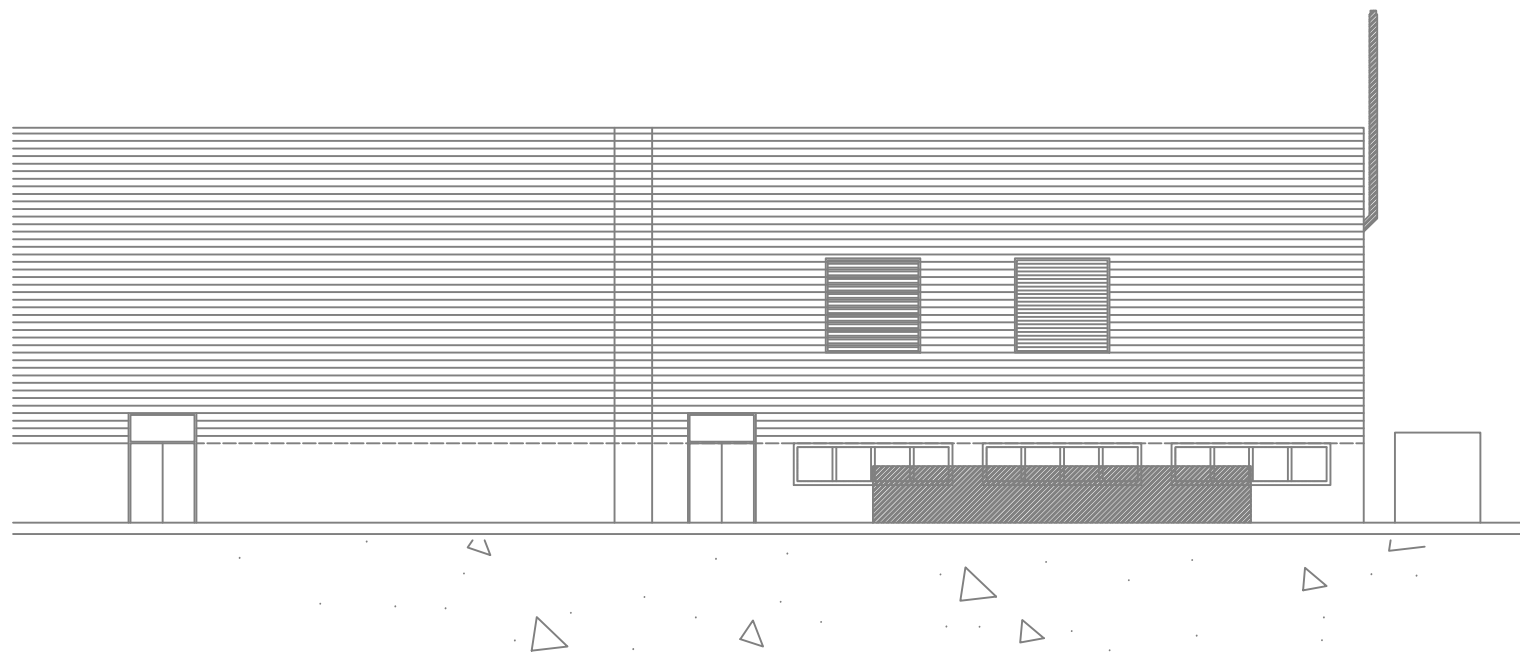


THERE ARE NO CHANGES PROPOSED TO THIS ELEVATION

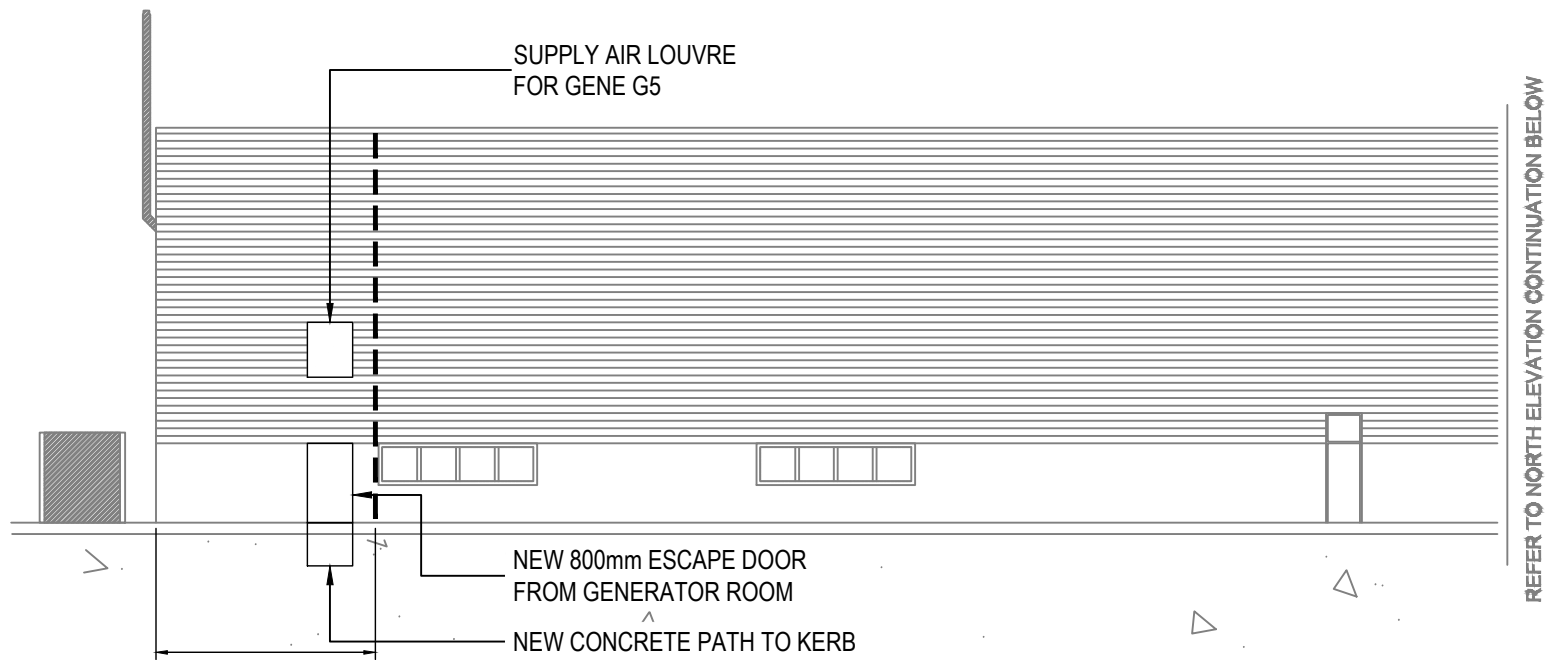


IP5 NORTH PROPOSED ELEVATION

SCALE 1:200

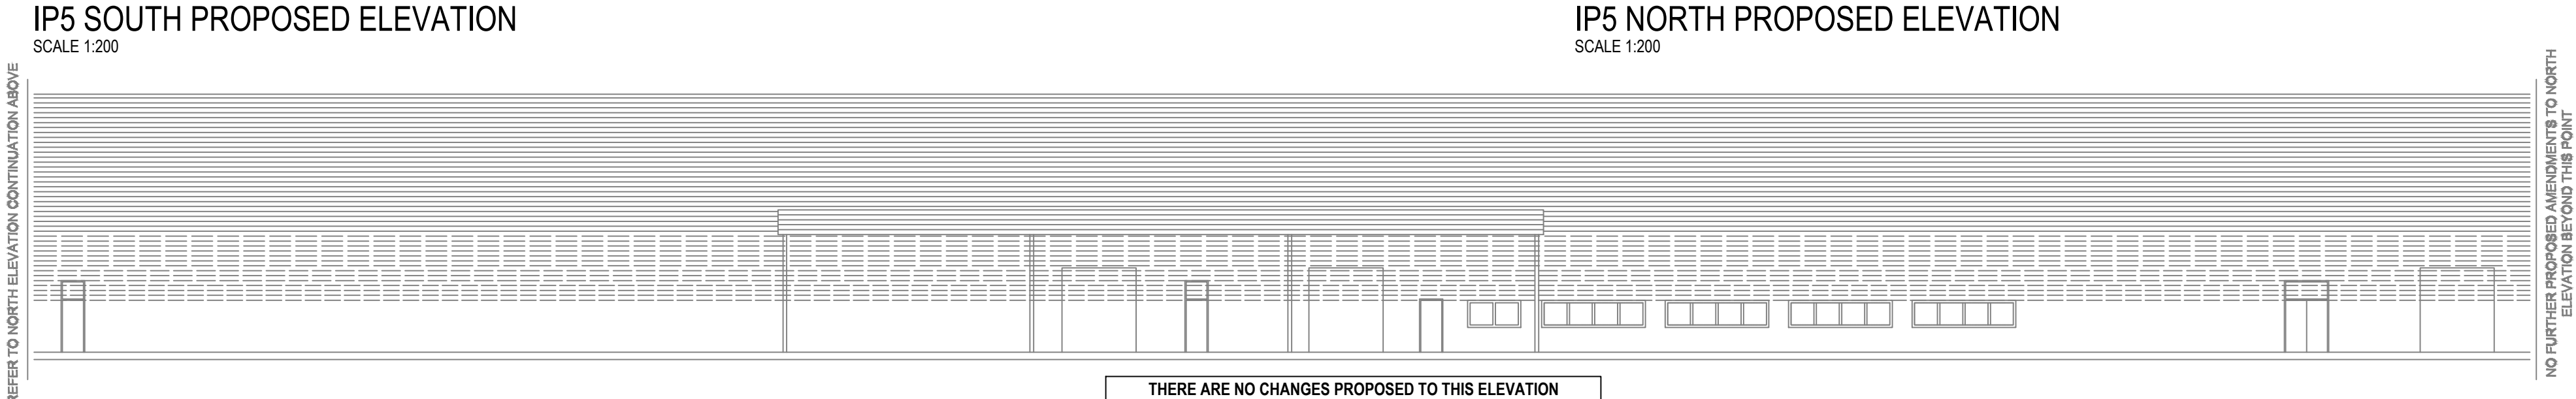

IP5 NORTH PROPOSED ELEVATION (CONTINUED)

SCALE 1:200

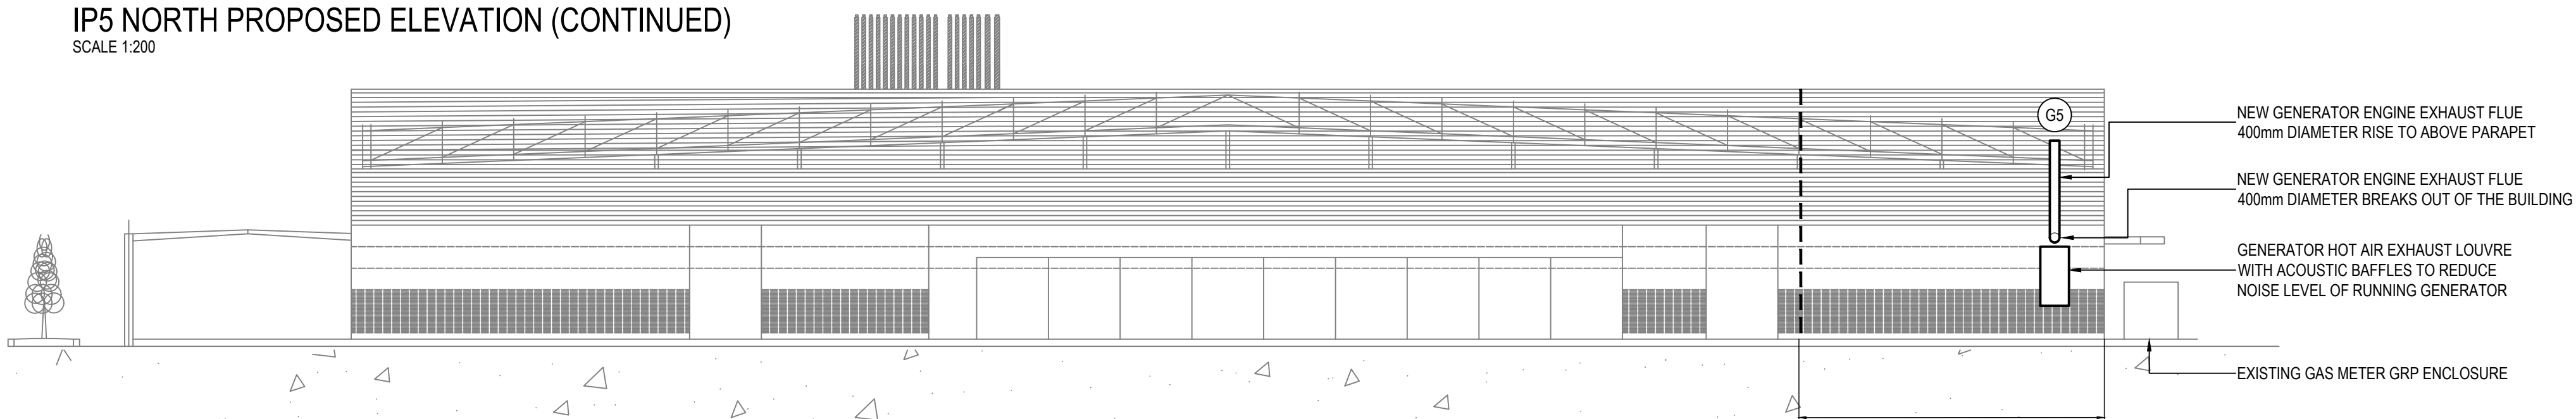

IP5 WEST PROPOSED ELEVATION

SCALE 1:200



EXTERNAL ELEVATION FOR NEW ESCAPE DOOR

NOT TO SCALE



EXTERNAL ELEVATION OF GENERATOR ROOM

NOT TO SCALE

FOR PERFORMANCE
DESIGN PURPOSES ONLY

PLANNING APPLICATION

REV	DESCRIPTION	DB	ED	DATE
01	PLANNING APPLICATION			16.06.26

Client:



4 Ty Nant Court,
Morganstown,
Cardiff,
CF15 8LW

T: 02920 811266
F: 02920 814459
W: www.dracconsulting.com



Project:
IMPERIAL PARK 5 (IP5)
ELECTRICAL INFRASTRUCTURE RESILIENCE
UNIT 5 IMPERIAL PARK, CELTIC WAY, NEWPORT

Drawing Title:
PROPOSED EXTERNAL ELEVATIONS

Scale @	A1	Drawn	Checked	Approved	Date
1:200	M.P.	D.B.	E.D.	27.11.25	Revision
Drawing No.	DR-1553-E-06				01