



NOTES :

- DO NOT SCALE: CONTRACTOR TO CHECK ALL DIMENSIONS AND REPORT ANY OMISSIONS OR ERRORS
- ALL DIMENSIONS ARE IN MILLIMETRES, UNLESS NOTED OTHERWISE
- THIS DRAWING IS NOT FOR INSTALLATION PURPOSES. THE DETAILED DESIGN, INSTALLATION AND CO-ORDINATION DRAWINGS SHALL BE THE RESPONSIBILITY OF THE CONTRACTOR IN ACCORDANCE WITH THE SPECIFICATION.
- THIS DRAWING IS INTENDED TO PROVIDE A GENERAL OVERVIEW ONLY OF THE SYSTEM REQUIREMENTS. THE DETAIL OF ALL SYSTEMS WILL NOT BE SHOWN. REFER TO THE SPECIFICATION FOR FURTHER INFORMATION.

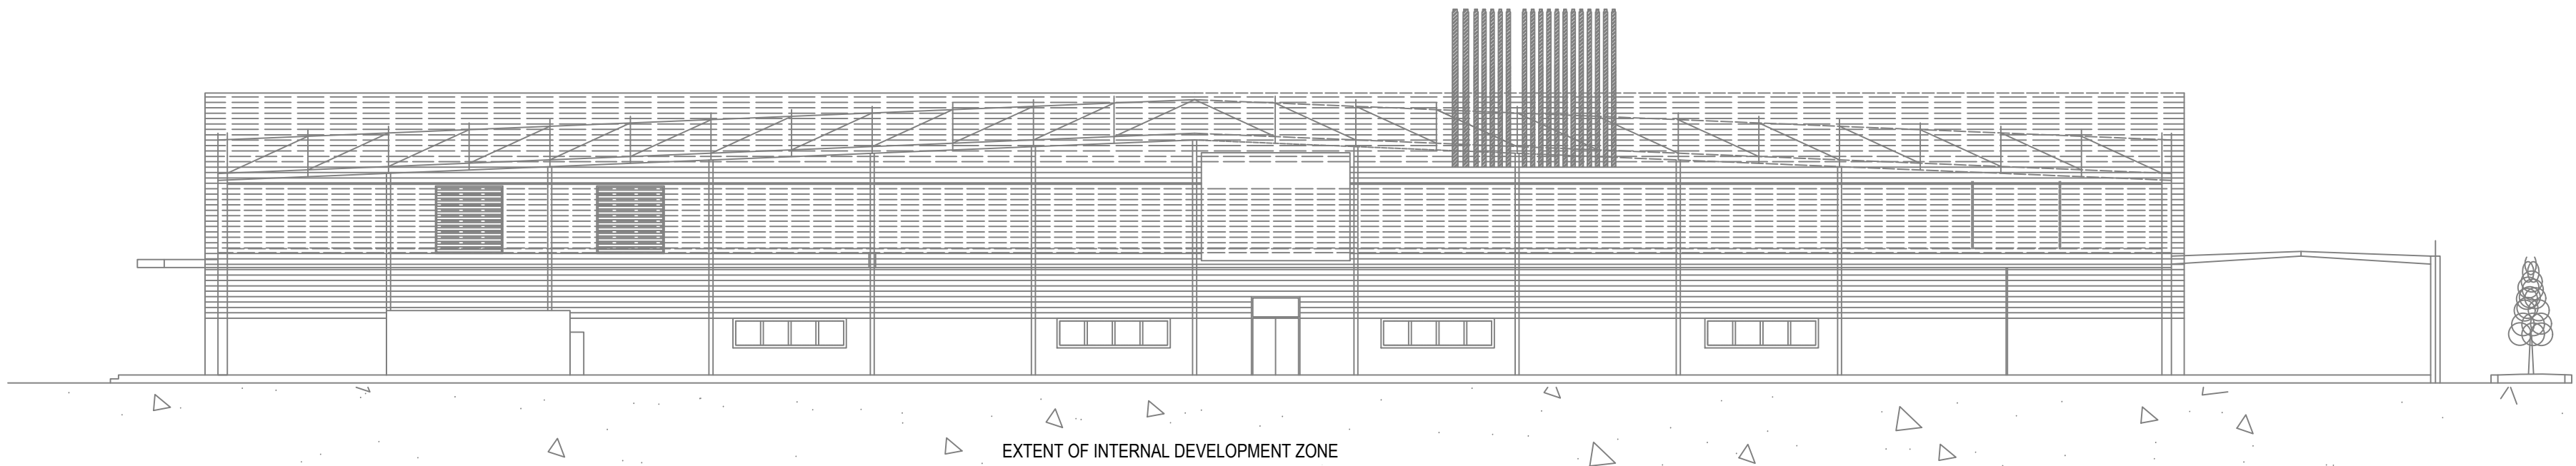


IP5 EAST EXISTING ELEVATION

SCALE 1:200

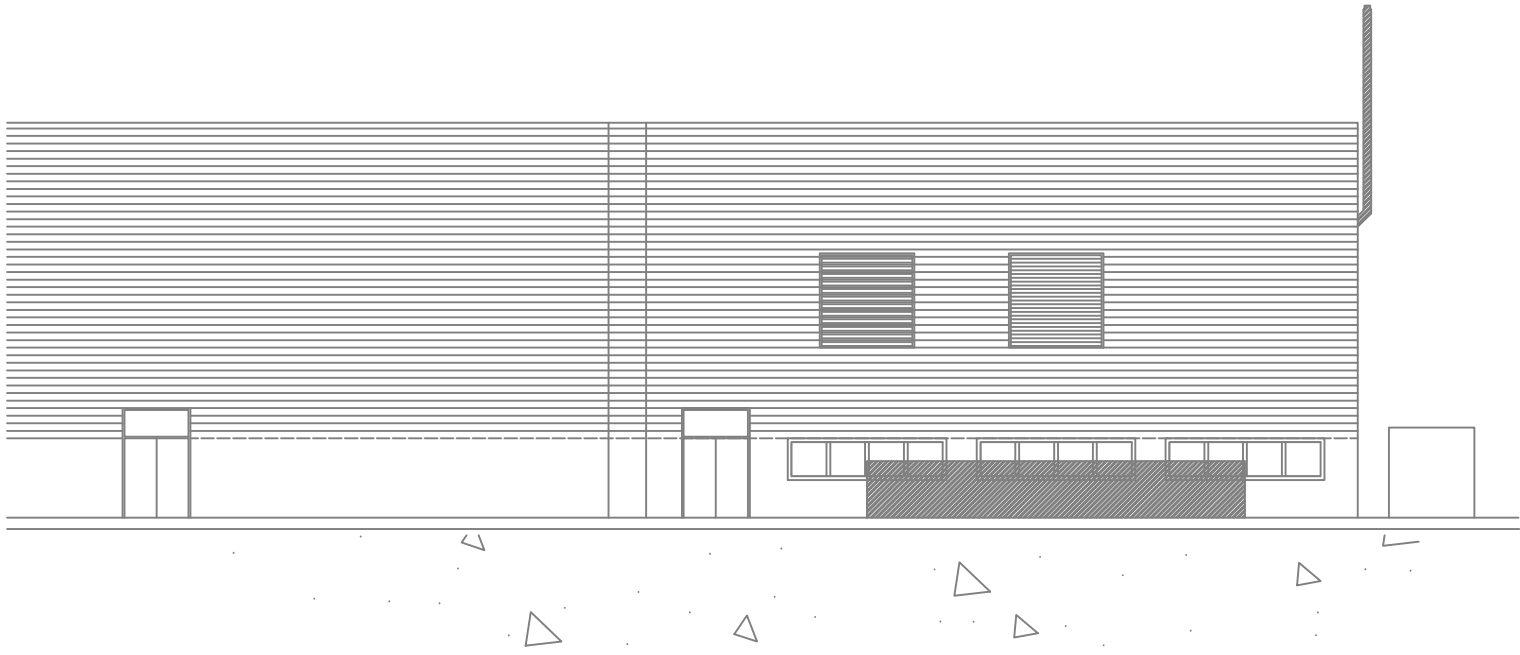


IP5 SOUTH EXISTING ELEVATION

SCALE 1:200

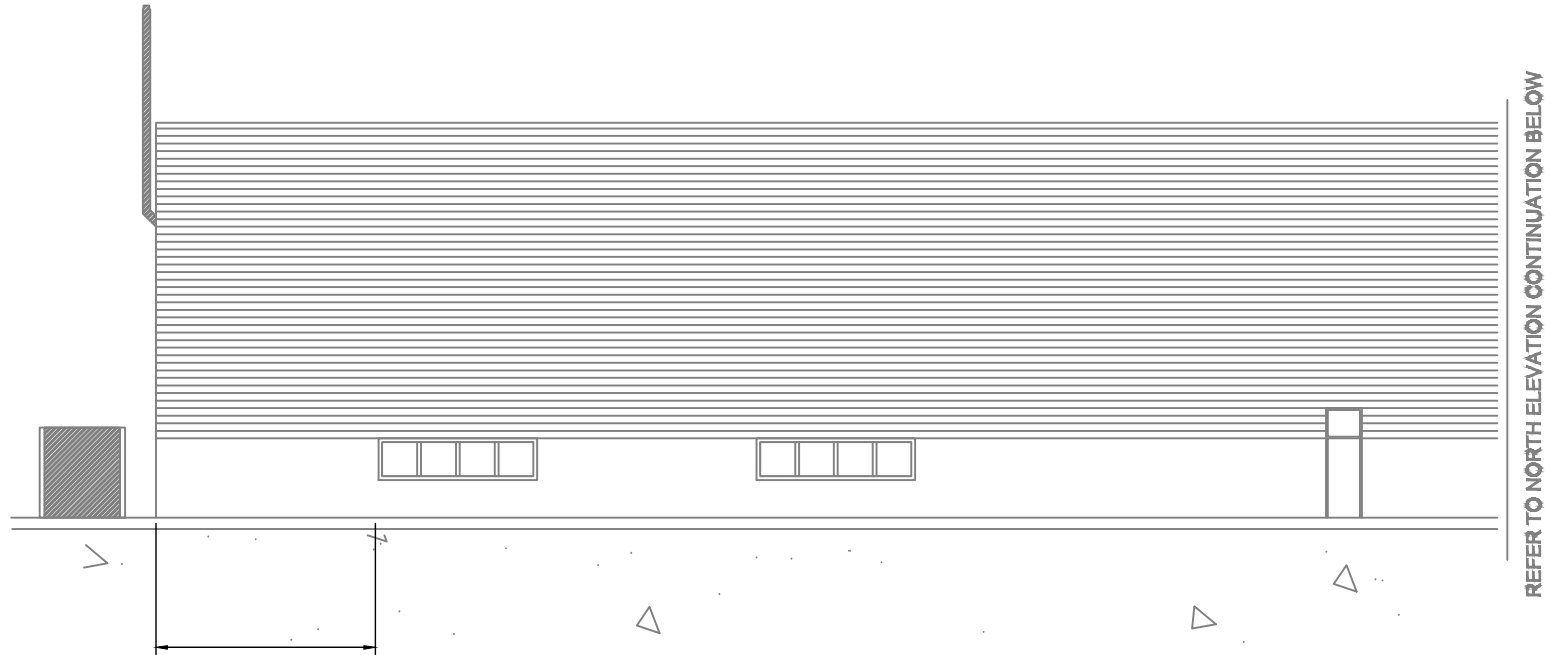


IP5 NORTH EXISTING ELEVATION

SCALE 1:200

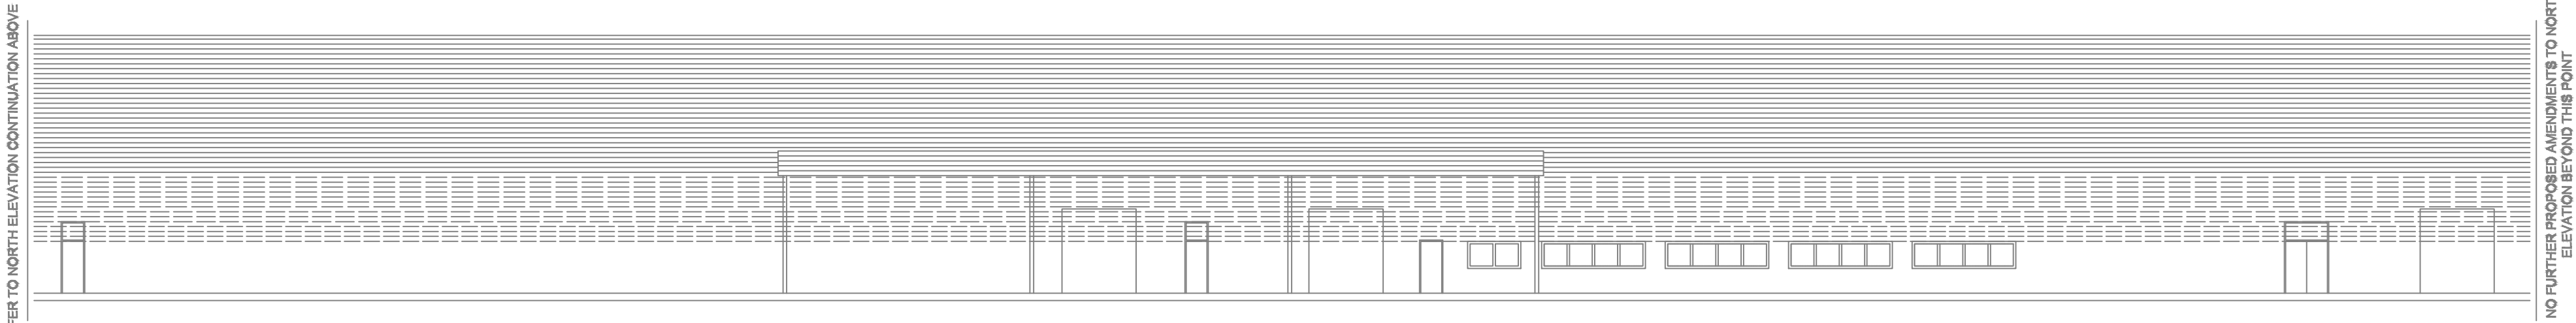

IP5 NORTH EXISTING ELEVATION (CONTINUED)

SCALE 1:200

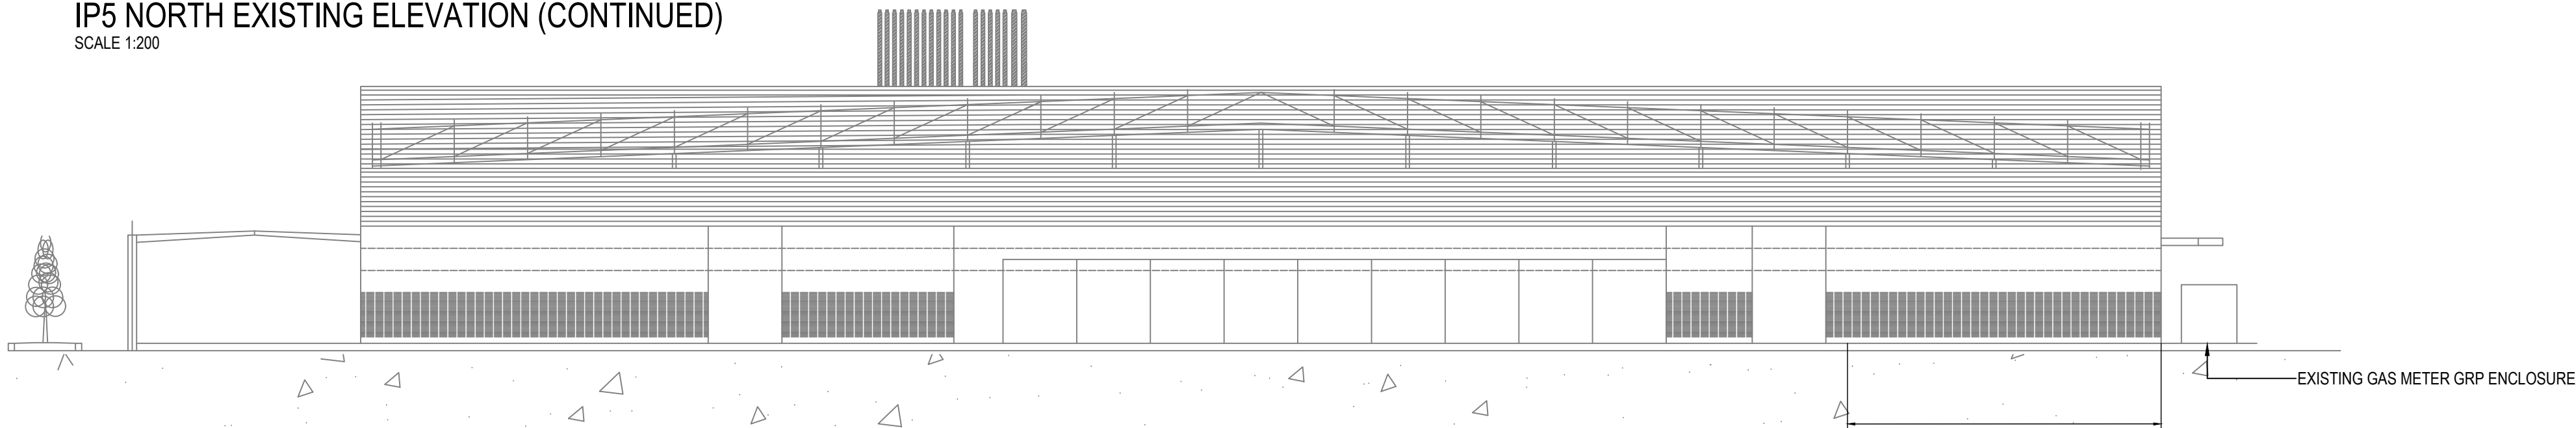

IP5 WEST EXISTING ELEVATION

SCALE 1:200

FOR PERFORMANCE
DESIGN PURPOSES ONLY

PLANNING APPLICATION

01	PLANNING APPLICATION	DB	ED	16.06.26
REV	DESCRIPTION	CHK	APP	DATE

Client:



4 Ty Nant Court,
Morganstown,
Cardiff,
CF15 8LW

T: 02920 811266
F: 02920 814459
W: www.draconsulting.com



Project:

IMPERIAL PARK 5 (IP5)
ELECTRICAL INFRASTRUCTURE RESILIENCE
UNIT 5 IMPERIAL PARK, CELTIC WAY, NEWPORT

Drawing Title:

EXISTING EXTERNAL ELEVATIONS

Scale @ A1 1:200	Drawn M.P.	Checked D.B.	Approved E.D.	Date 27.11.25
Drawing No.	DR-1553-E-07			Revision 01