


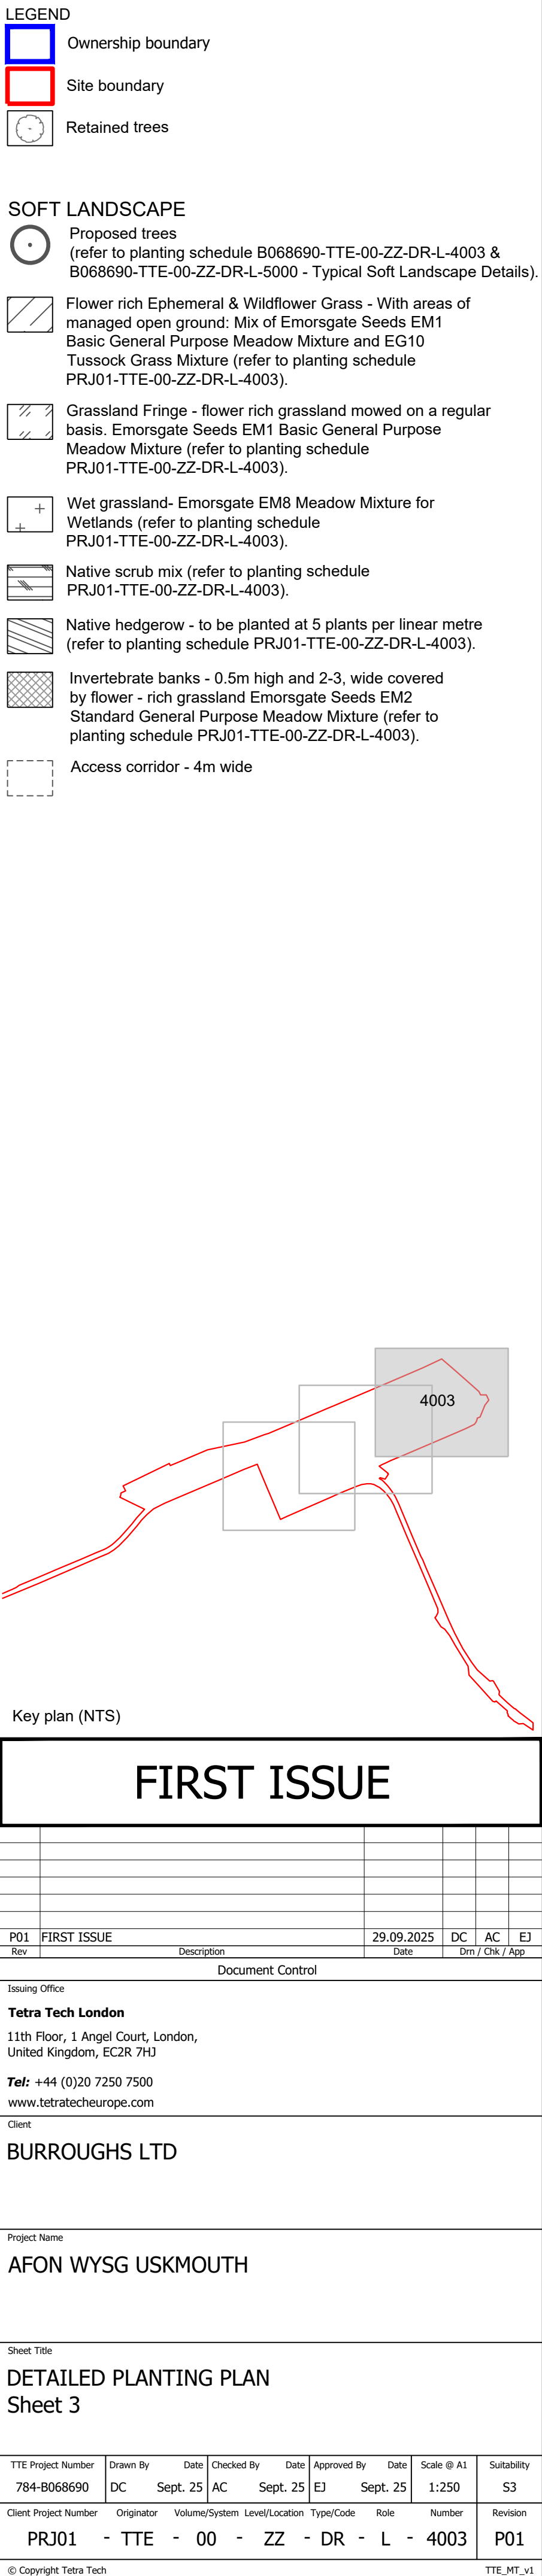

- For general arrangement refer to drawings:
784-B068690-TTE-00-ZZ-DR-L-2000

- For locations refer to drawings:
784-B068690-TTE-00-ZZ-DR-L-4000
/ 4003

- For construction details, services information, drainage details refer to engineering details.

- All preparatory works, including preparation of trenches and drainage, to be installed during groundworks operations.

- Upon completion of any one section of trench to maintain the integrity of the soil before completion of the tree pit, protective fencing must be installed to ensure no vehicles overrun the area or any materials are placed or stored on or within the area.

- Tree planting, all associated preparatory works and after care maintenance to BS: 8545 2014

Document Control

Tetra Tech Leads



Client

Project Name

Sheet Title

Client Project Number	Originator	Volume/System Level/Location	Type/Code	Role	Number	Revision
-----------------------	------------	------------------------------	-----------	------	--------	----------



SCALE 1:20