


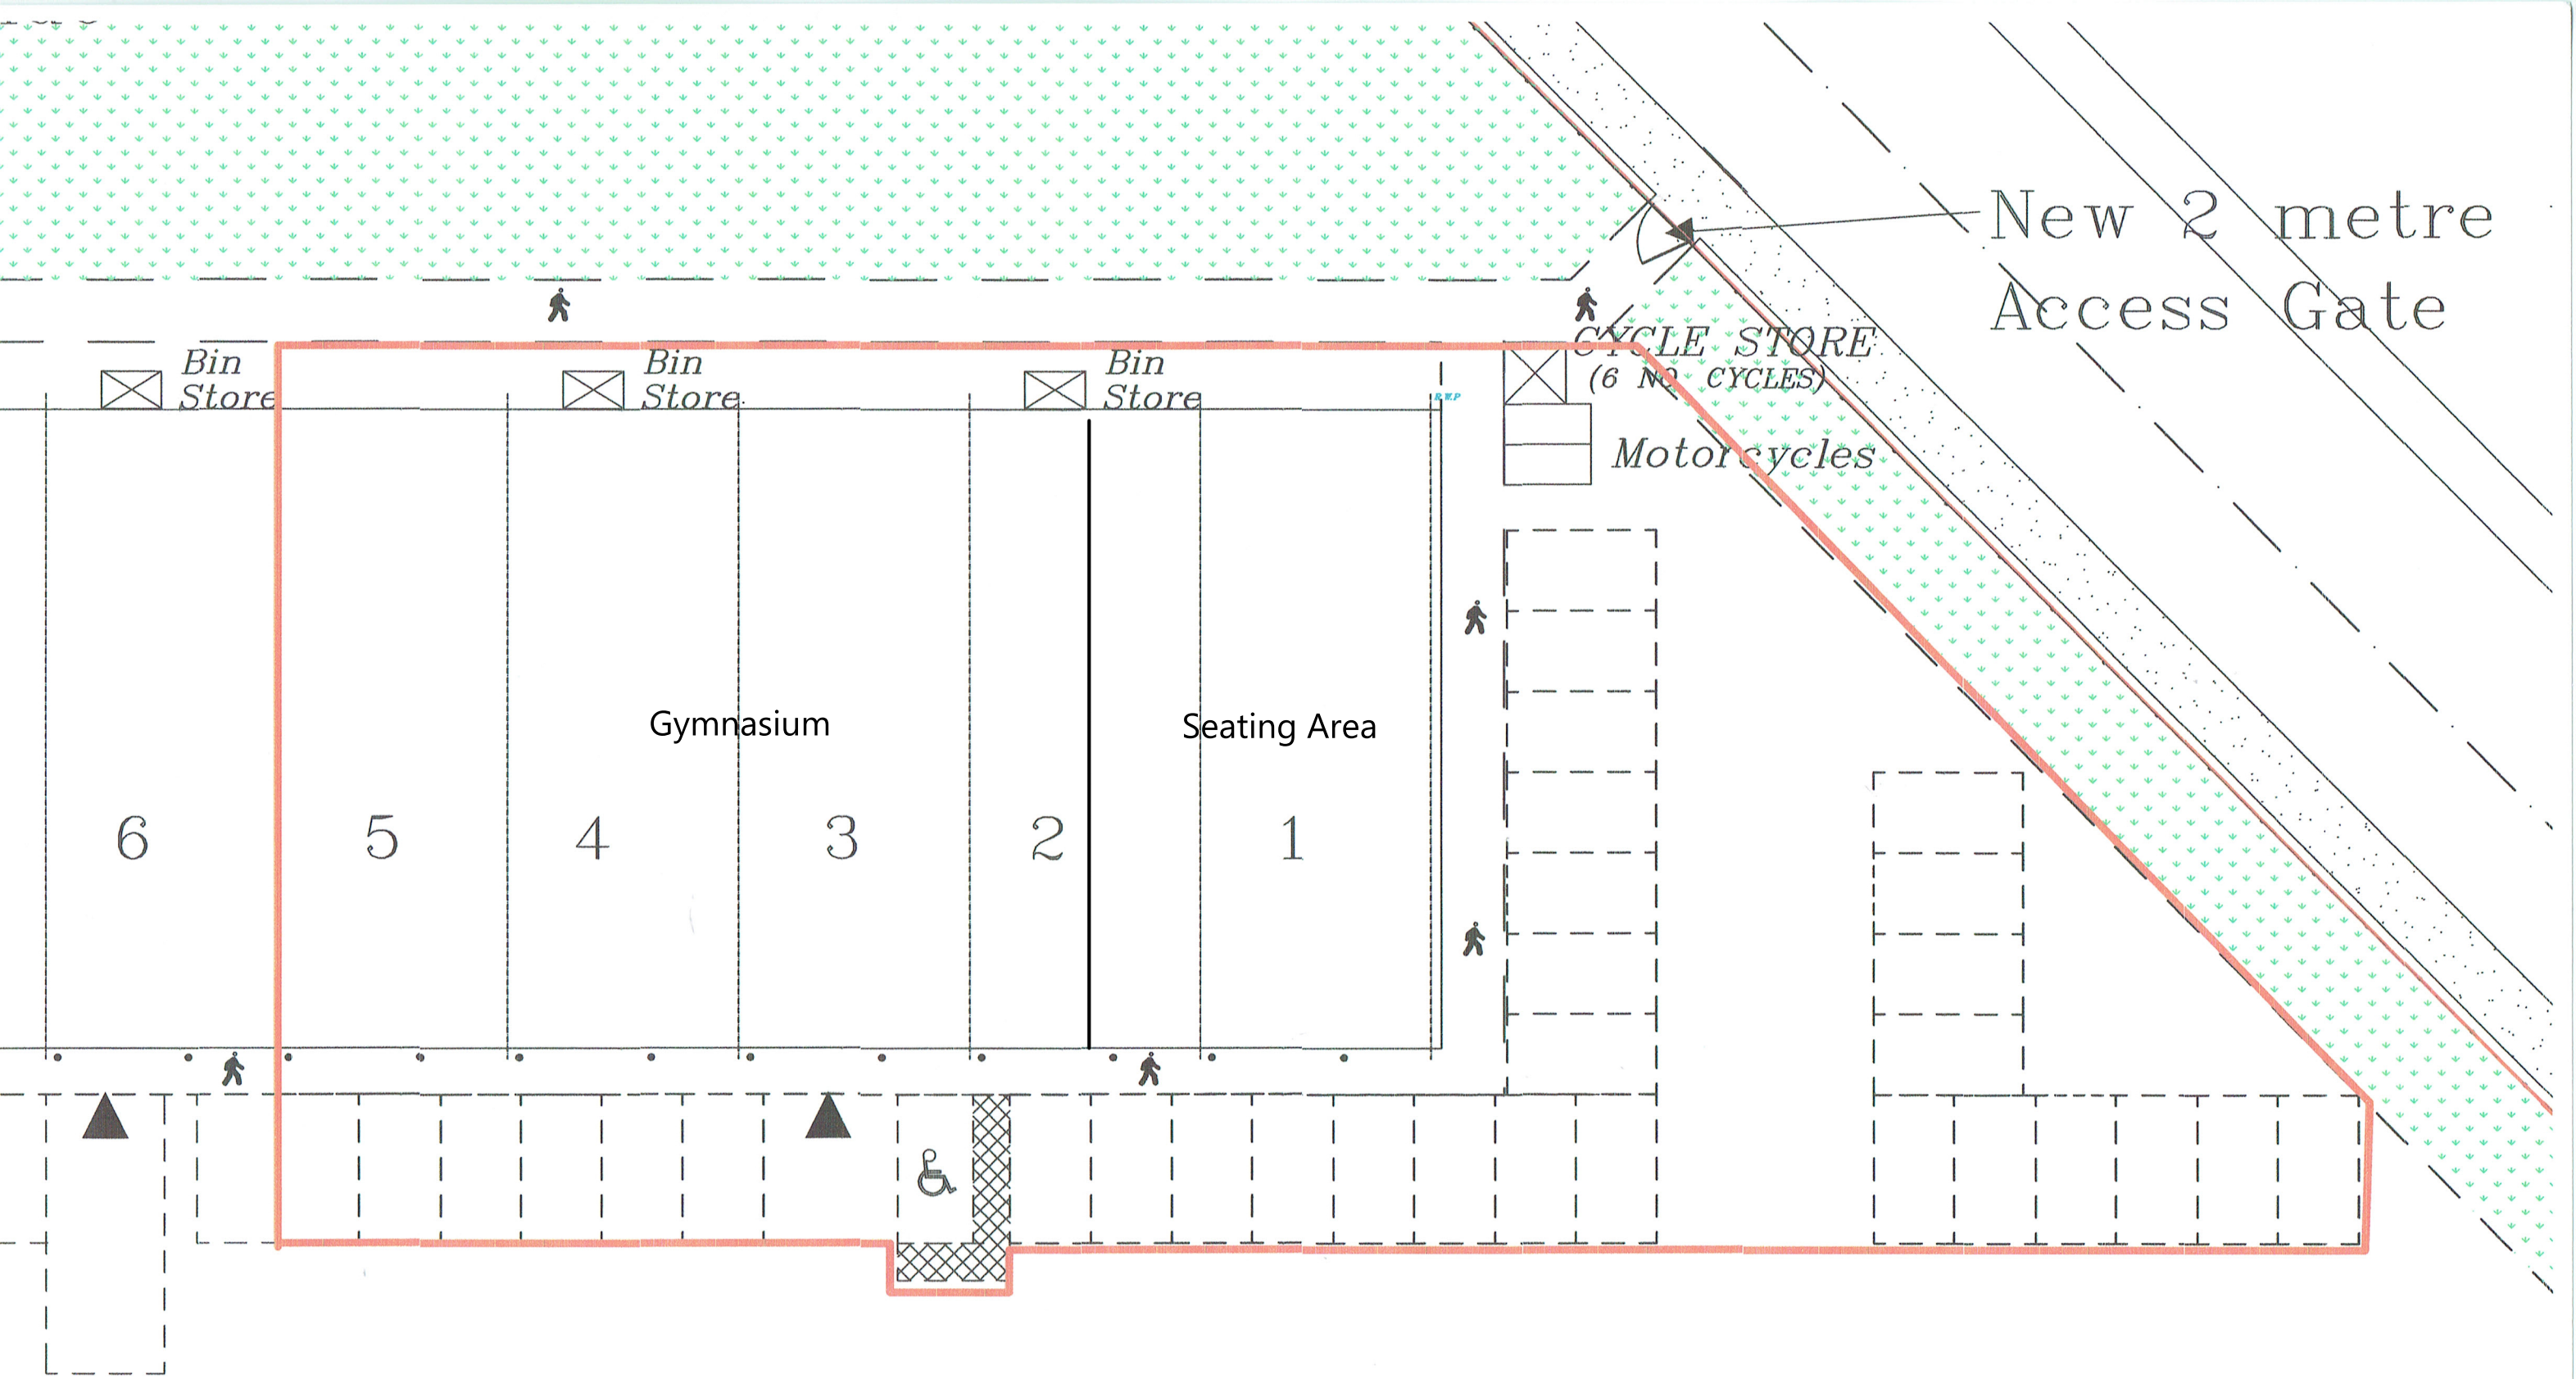

Proposed Floor Plan
PFP-01
1:200 @ A3