

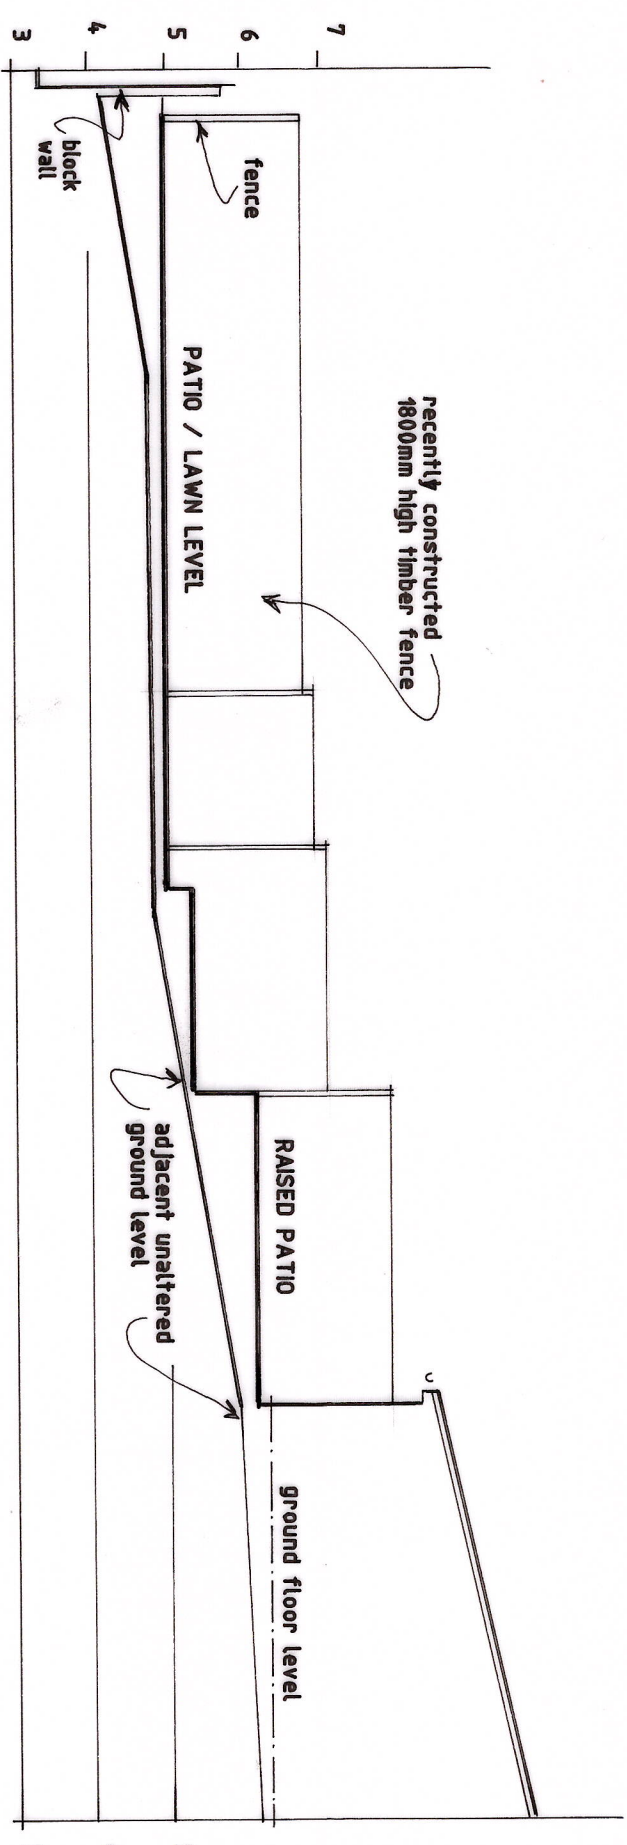
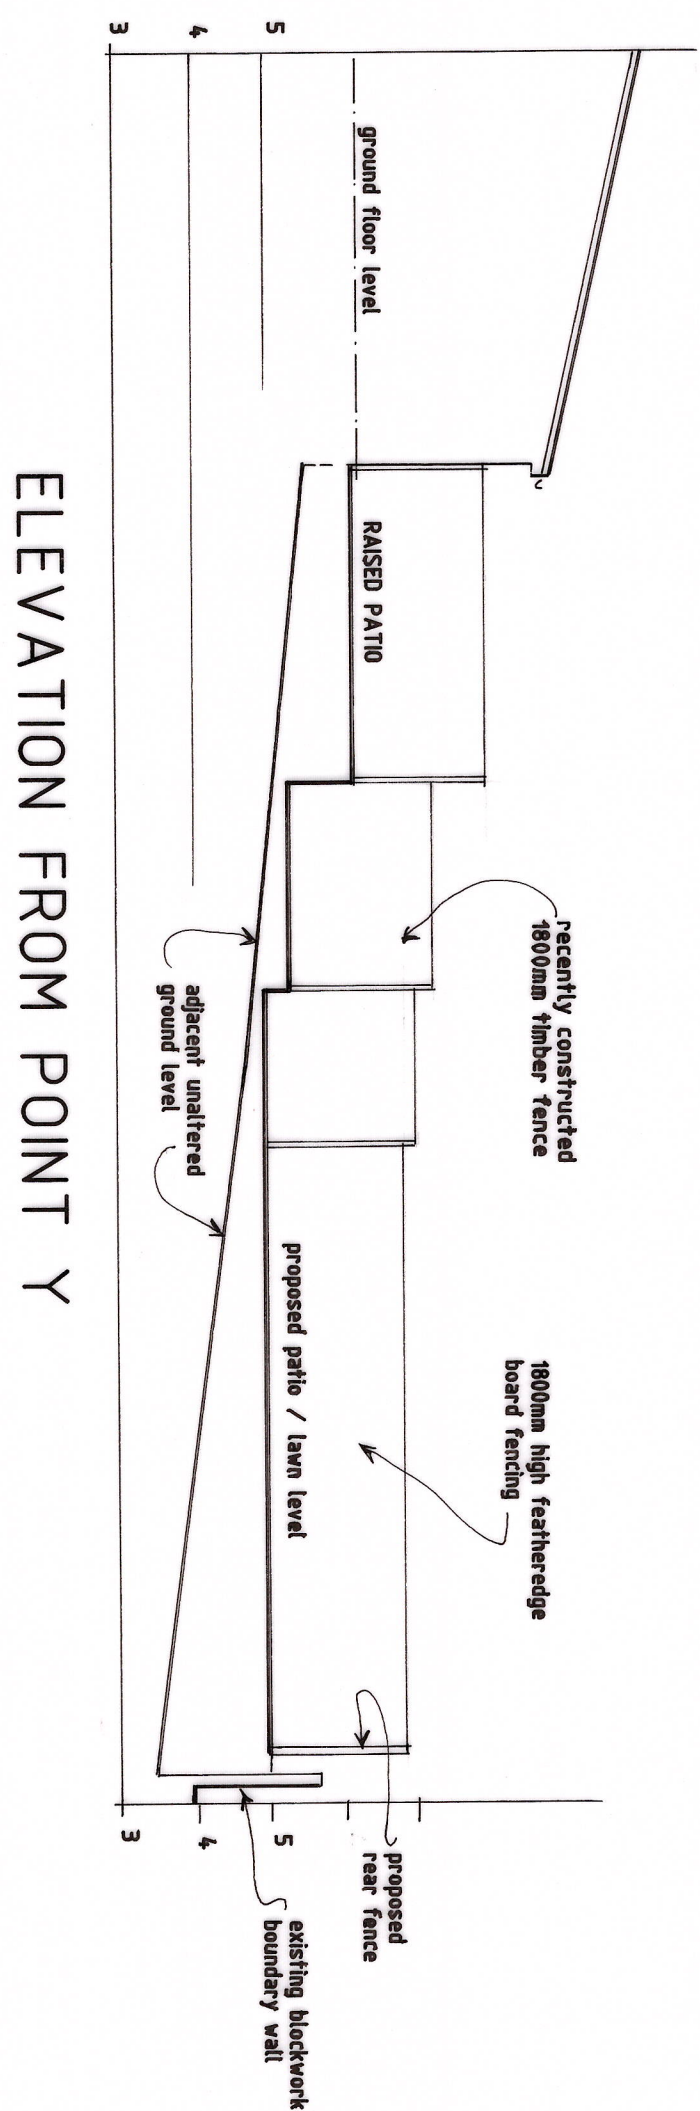
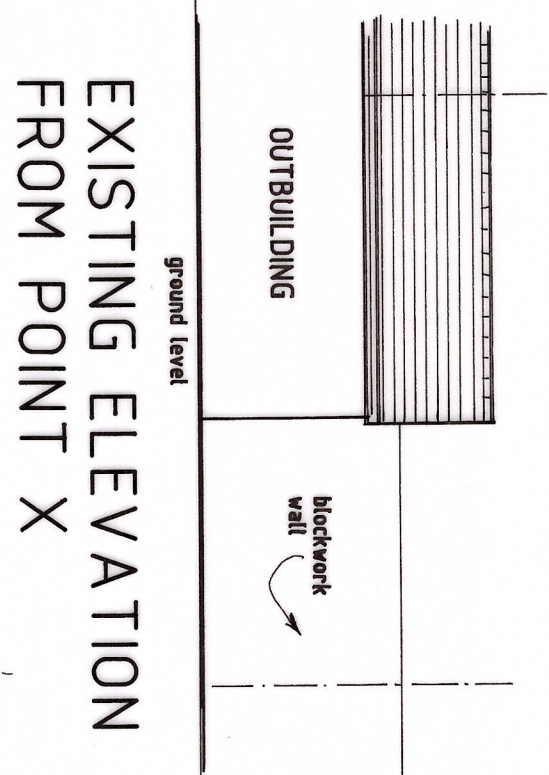


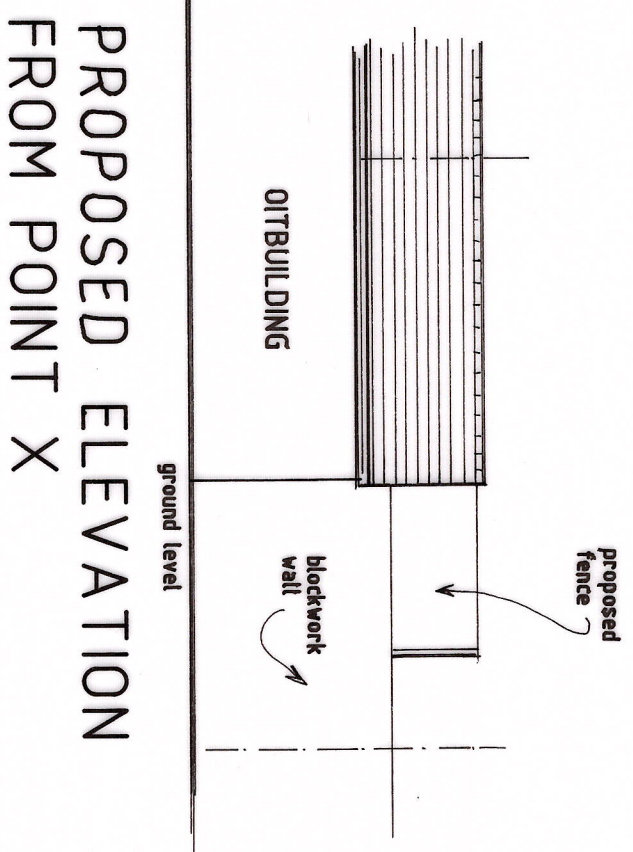

NOTE - GARDEN SLOPES FROM SIDE TO SIDE AS WELL AS DROPPING DOWN AWAY FROM THE DWELLING

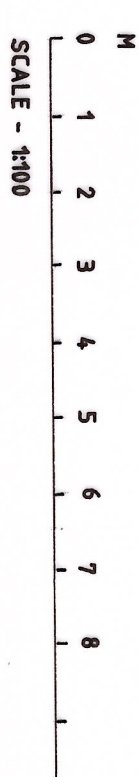

Revisions	
Ref	Description

K.W. DORRINGTON
ARCHITECTURAL ASSOCIATES
Tel:(01633)857566

RETROSPECTIVE SUBMISSION RELATING TO ALTERATIONS TO REAR GARDEN - 6, LYNDBURST AVENUE, NEWPORT NP20 3GB.

EXISTING AND PROPOSED

date: SEPTEMBER 2026

scale: 1:100 AT A1

drawing number: KD2087/1

