
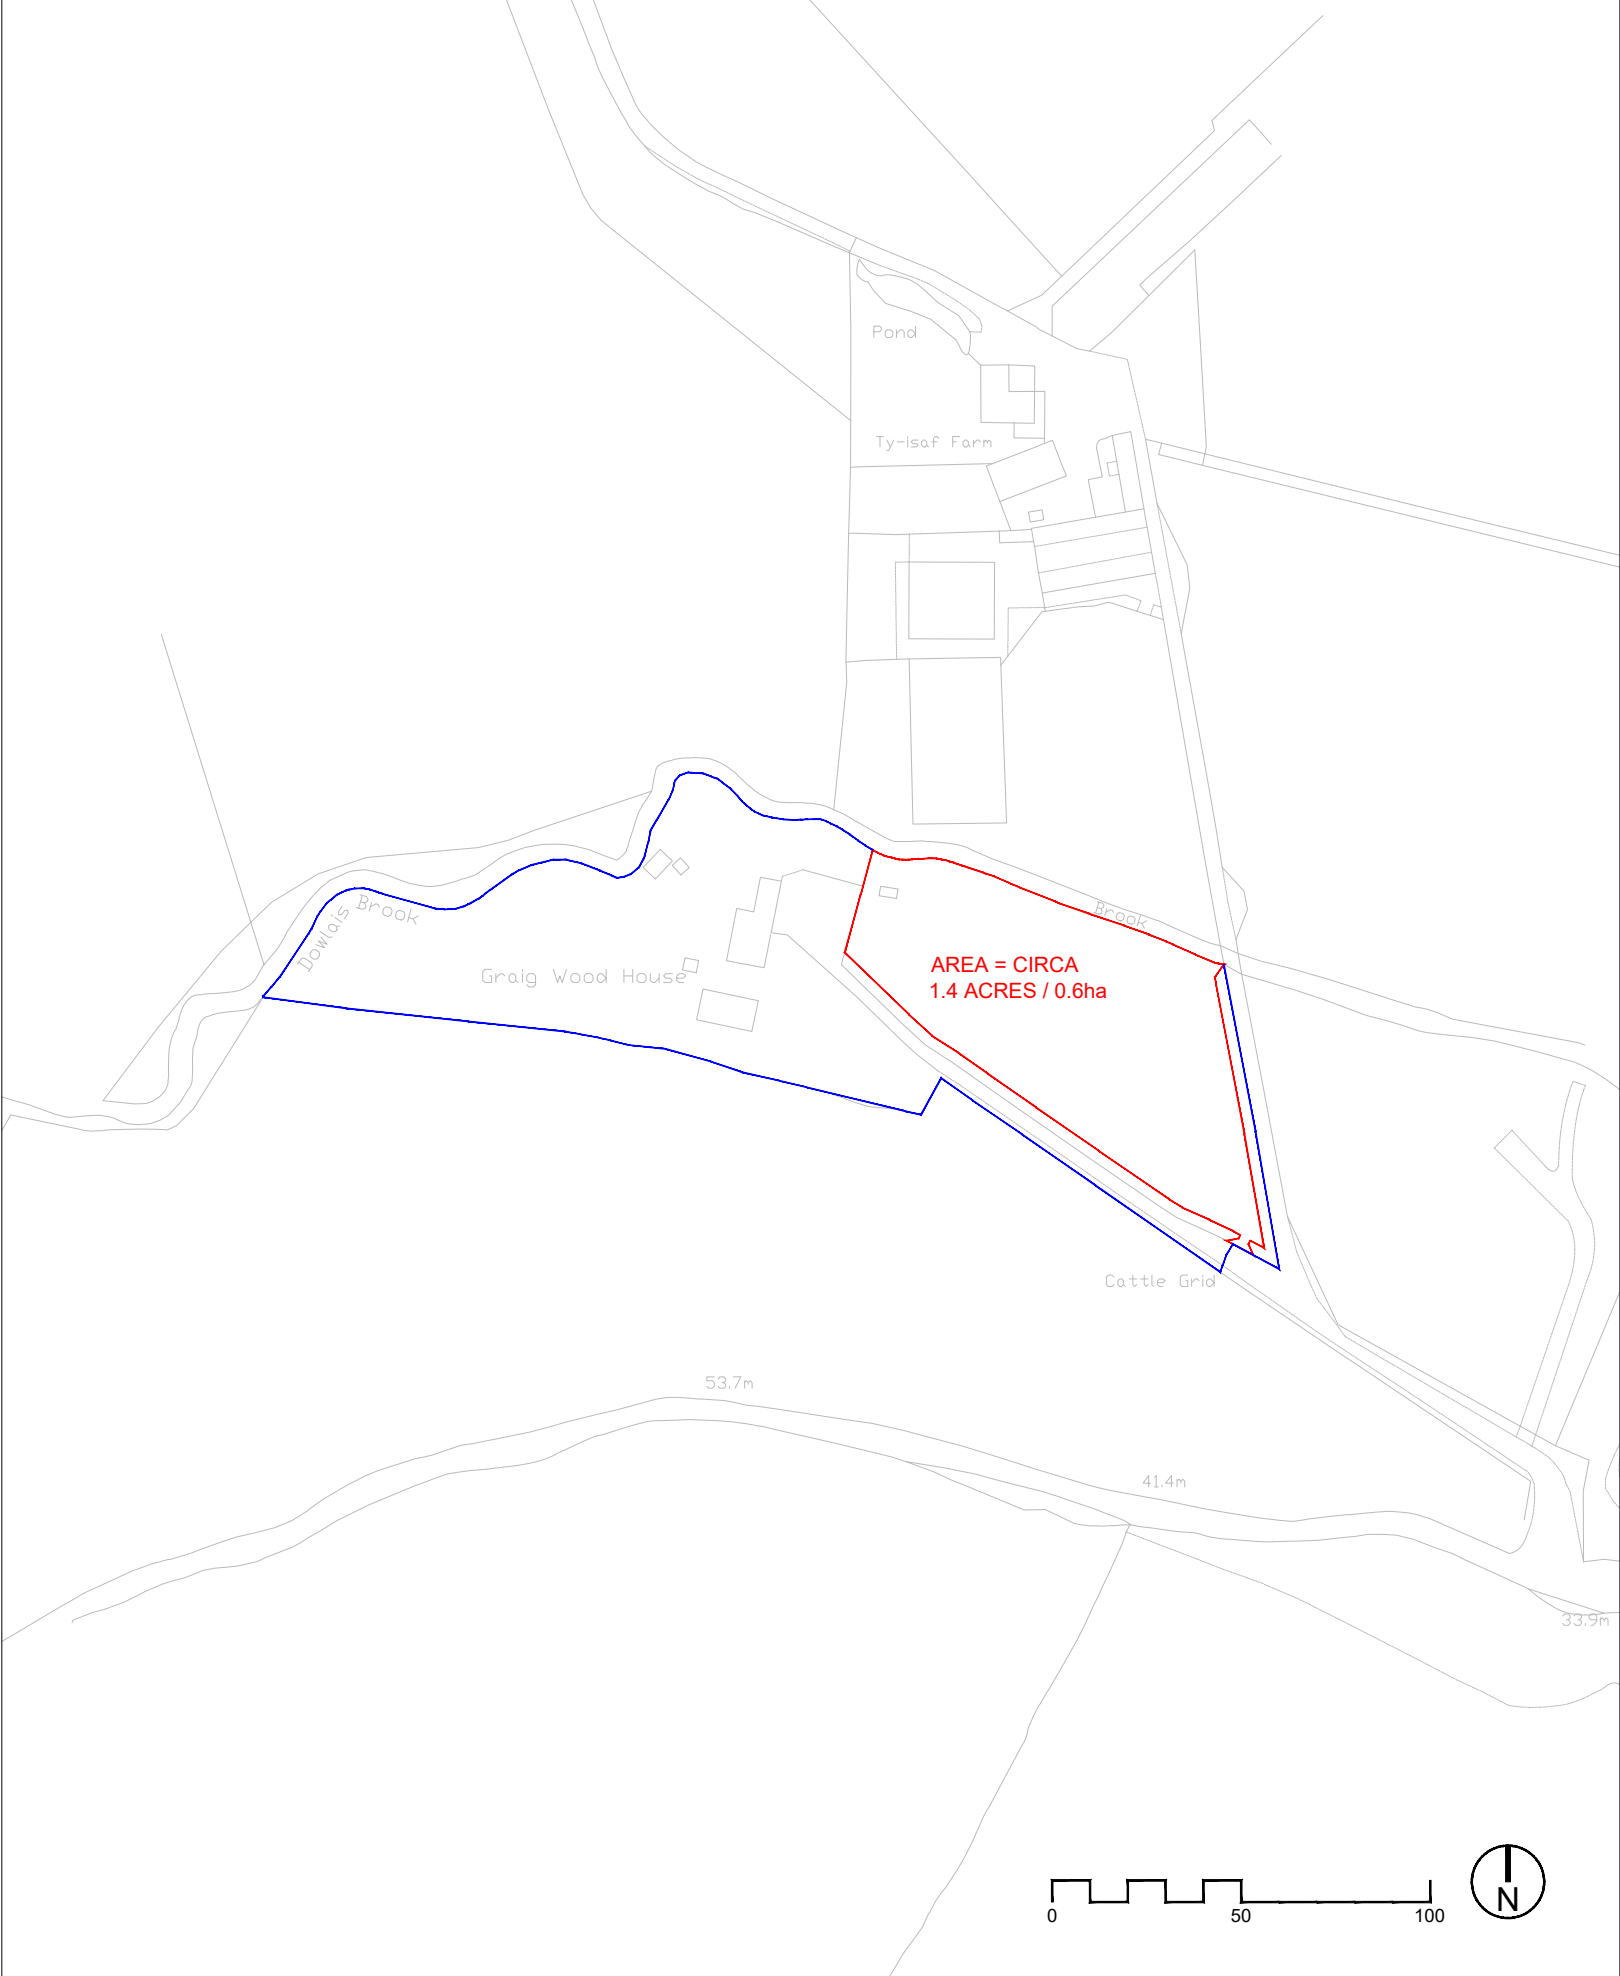


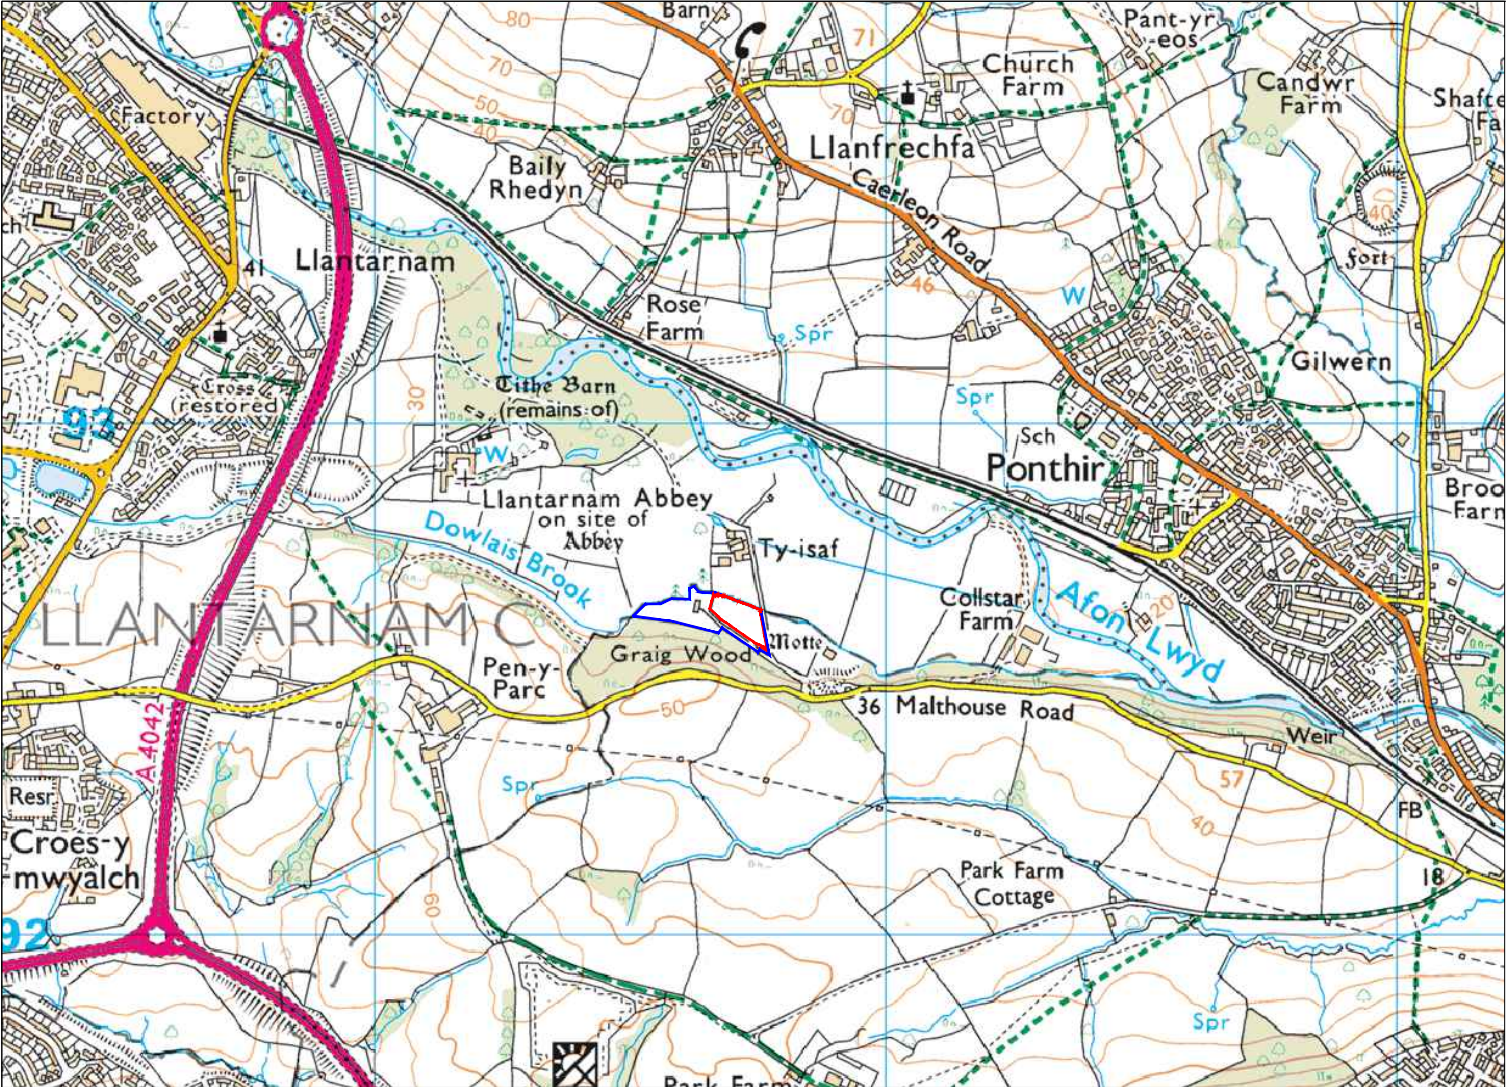

Client

Cwmbran Dog Field

Project

Secure Dog Field

Drawing Title

Location Plan

Scale

1:2000 @ A3

Date

20.05.24

Dwg no

0003-08-D02

Status

Prelim

Drawn

JW

- Application Site Boundary
- Land Ownership Boundary



Jamie Whittall
Geospatial Designer