


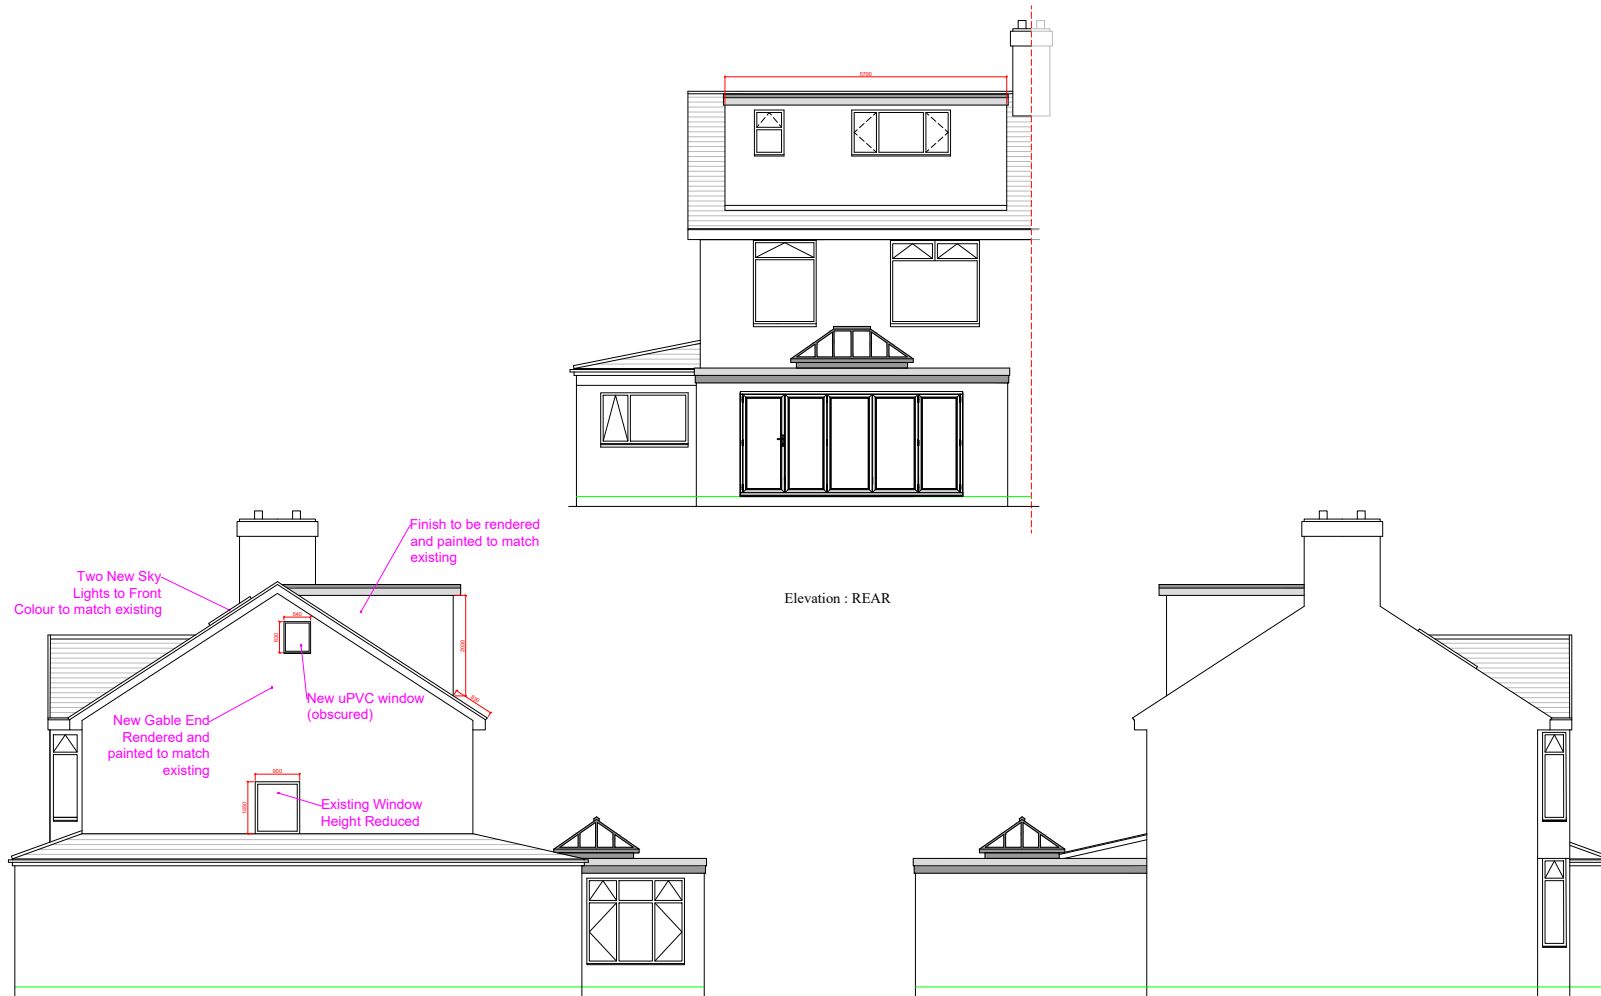

Elevation : SIDE

Elevation : REAR

Elevation : SIDE

THESE DRAWINGS ARE FOR PLANNING PERMISSION PURPOSES ONLY
DO NOT SCALE AND ALWAYS CHECK DIMENSIONS ON SITE

46 Highcross Road Rogerstone, Newport, NP10 9AD			
PROPOSED		ELEVATIONS	
CYTECH DESIGN DRAWN BY: Rayson Smith	07970790992 enquiries@cytechdesign.co.uk www.cytechdesign.co.uk	Revision 1.2	SCALE
		31st July 2026	1 : 100