
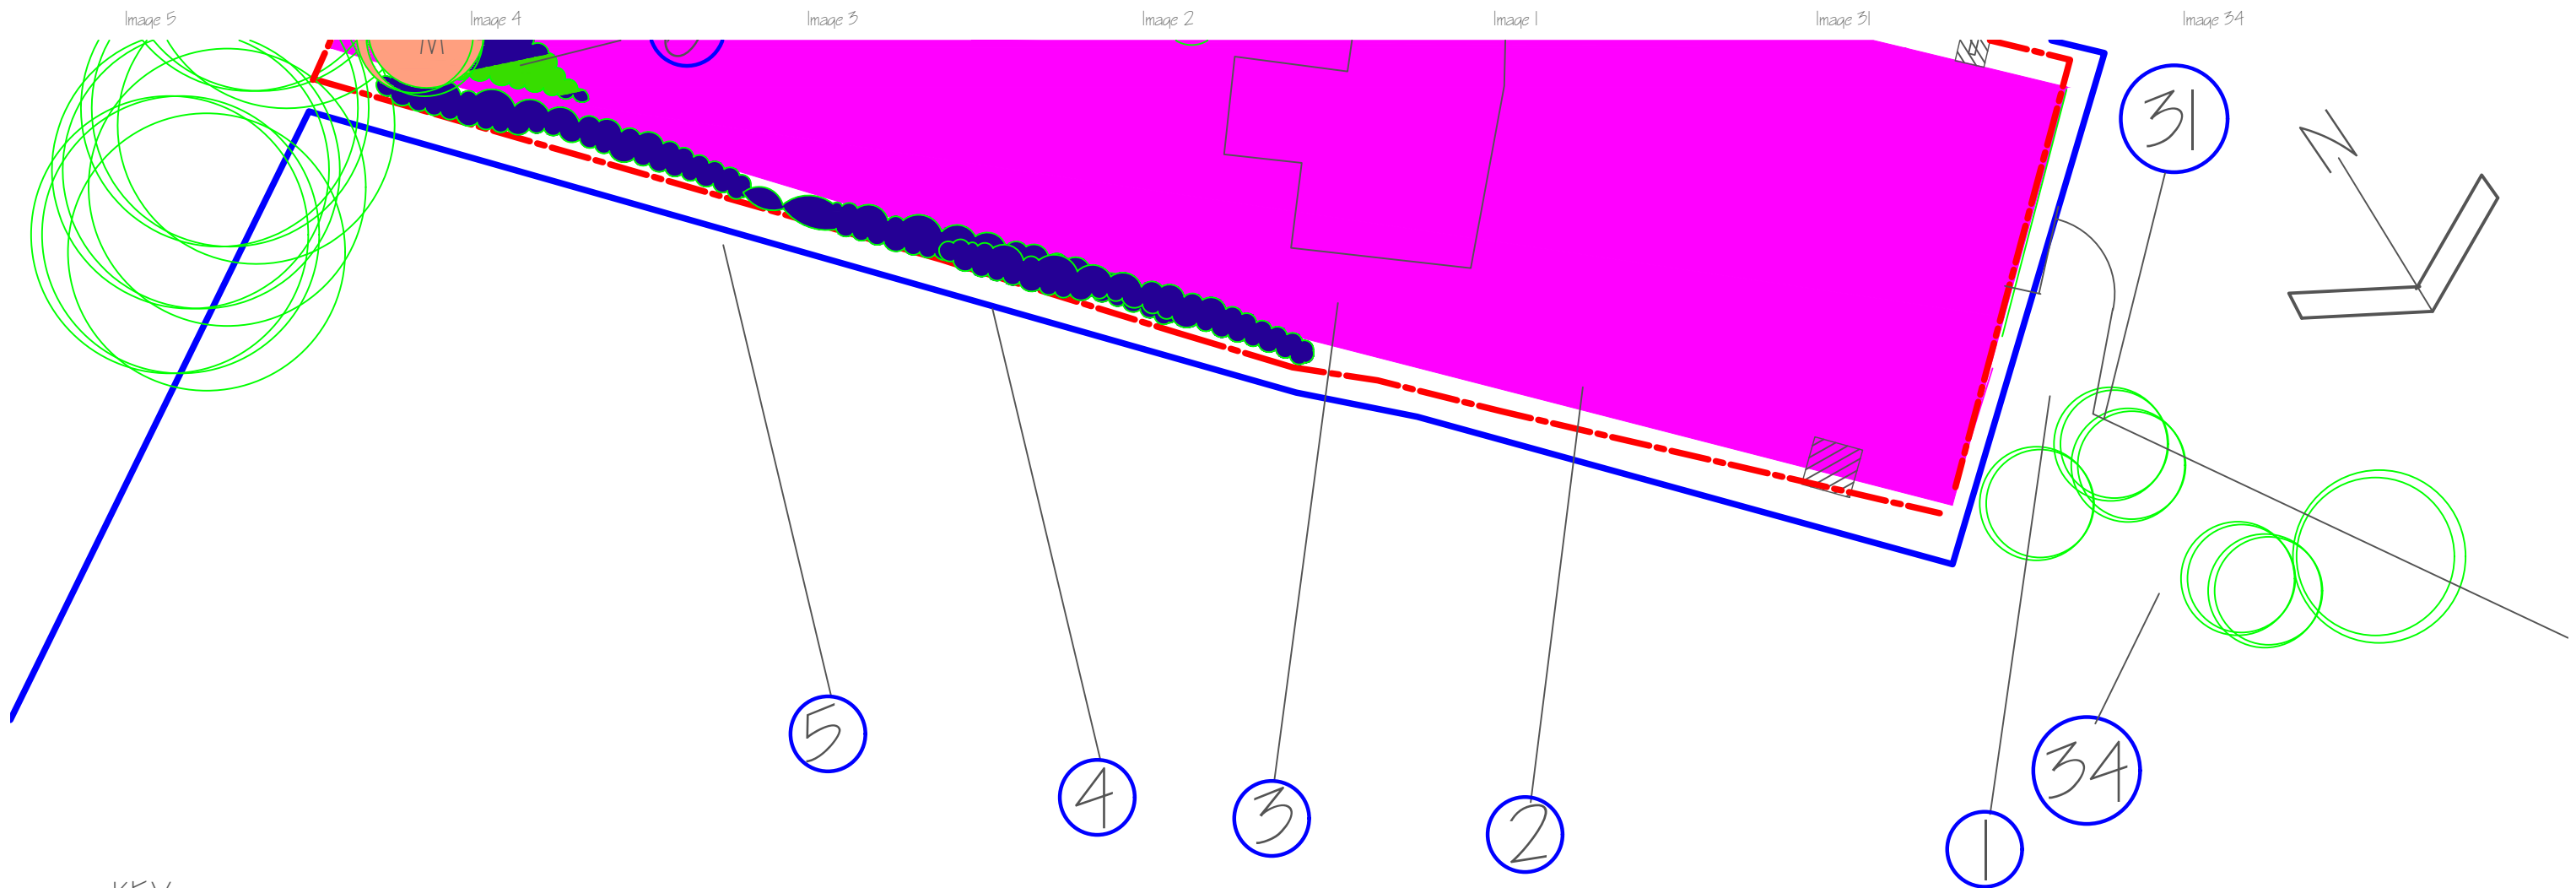


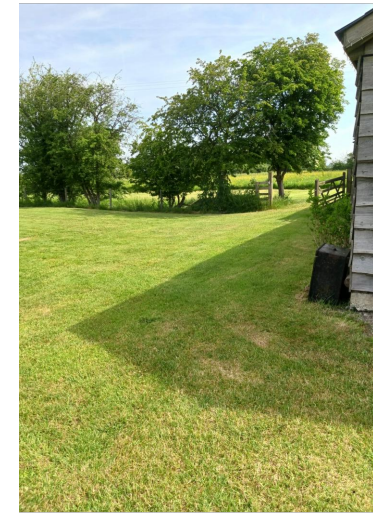

KEY:

..... indicates reference number
of image & position.

							Rev	Description	Date
Project Client Mrs J Harris Price	Project Title Change of Use, The Moorlands, Goldcliff Road Newport.	Drawing Title Boundary Images to North East Boundary.	THIS DRAWING IS COVERED BY COPYRIGHT WHICH REMAINS WITH HOWARD HICKS DESIGN AND MUST NOT BE REPRODUCED IN ANY FORM WITHOUT THEIR EXPRESS PERMISSION.	Scale N15	Date	Drawing No. PLO6	Job No. 2194	Howard Hicks Design Architectural Designers. Technologists . Building Surveyors 6 Ash Green, Oakfield, Tŷrfaen, Cwmbran, Tŷrfaen, Wales NP44 3DT Mob 07984 971763 howard@howardhicksdesign.com	
				Drawn by HH	Checked	Status Planning	Rev.No.		