
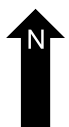
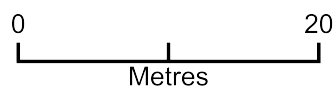


Agricultural Building Lower Clifton Court

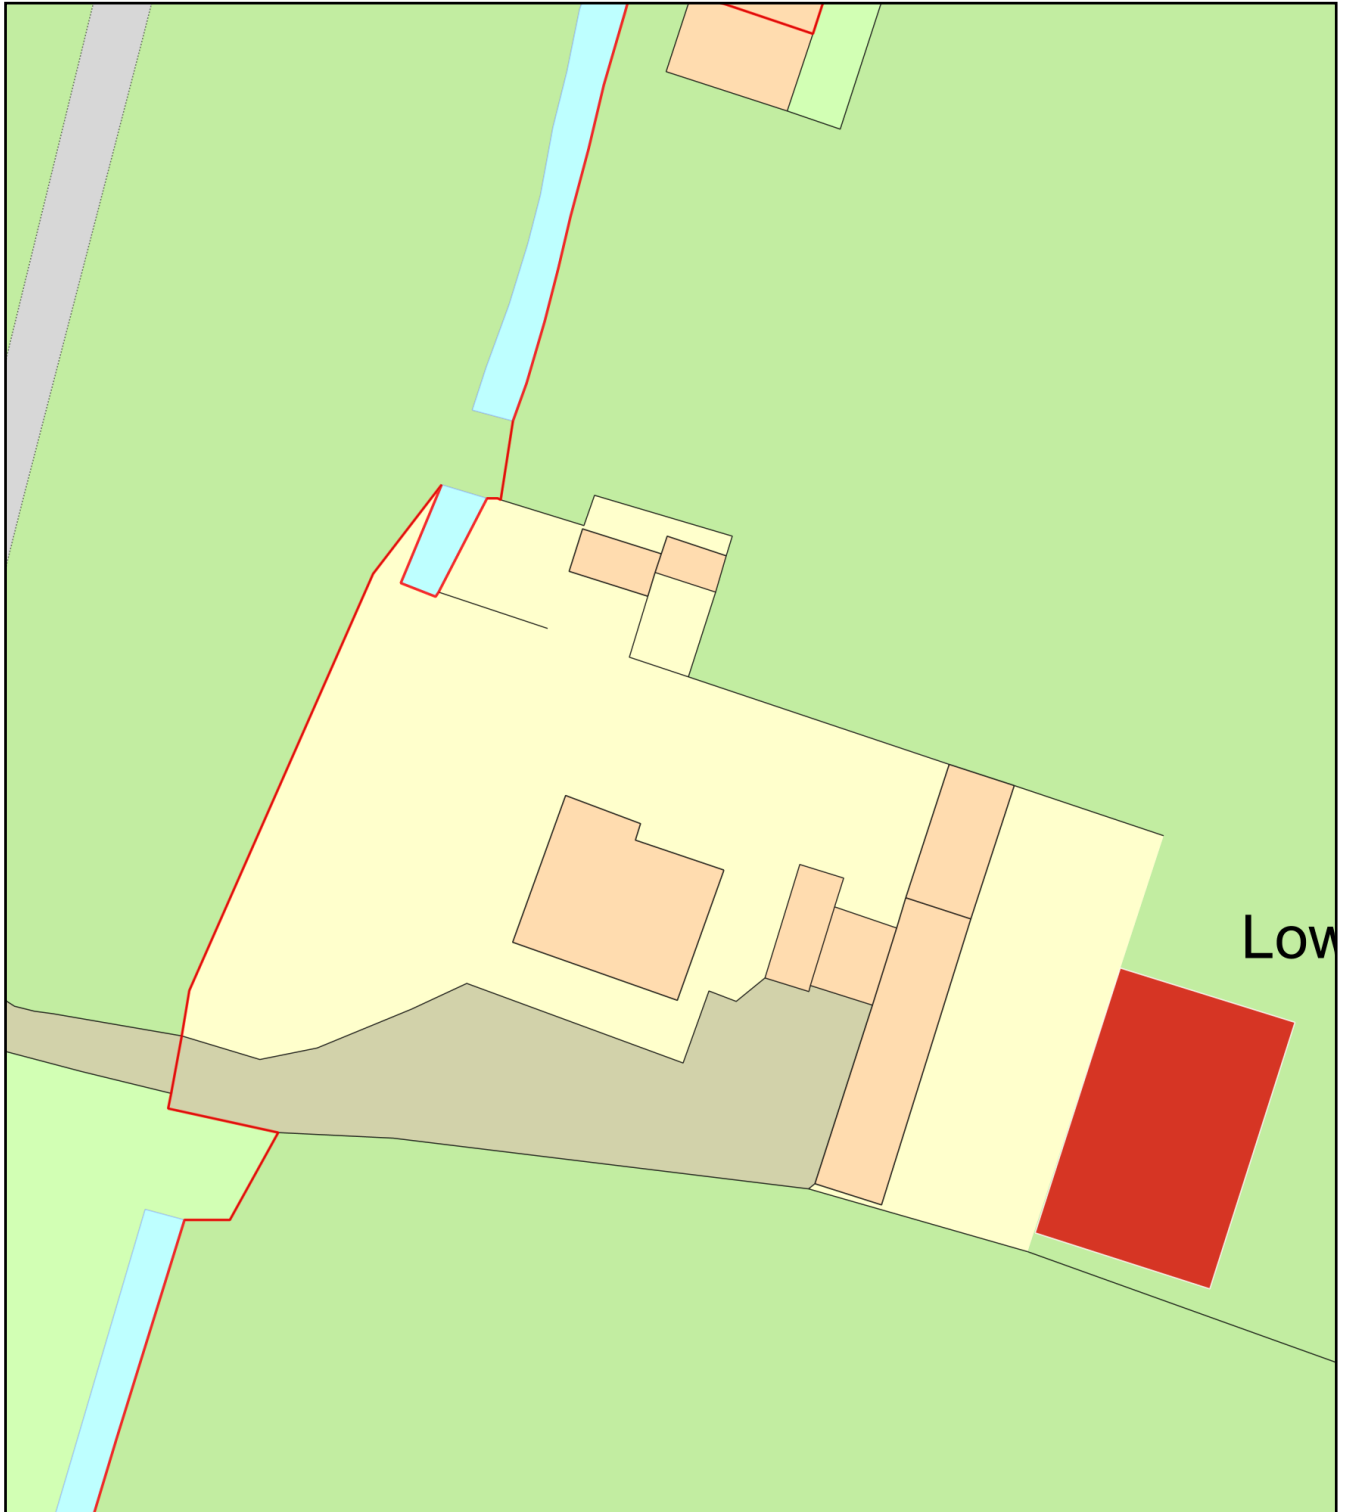

Plan Produced for: Newport Planning

Date Produced: 10 Feb 2026

Plan Reference Number: TQRQM26041162951101

Scale: 1:500 @ A4