
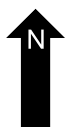
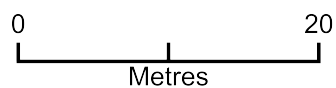


12 Westfield Road - tree replanting

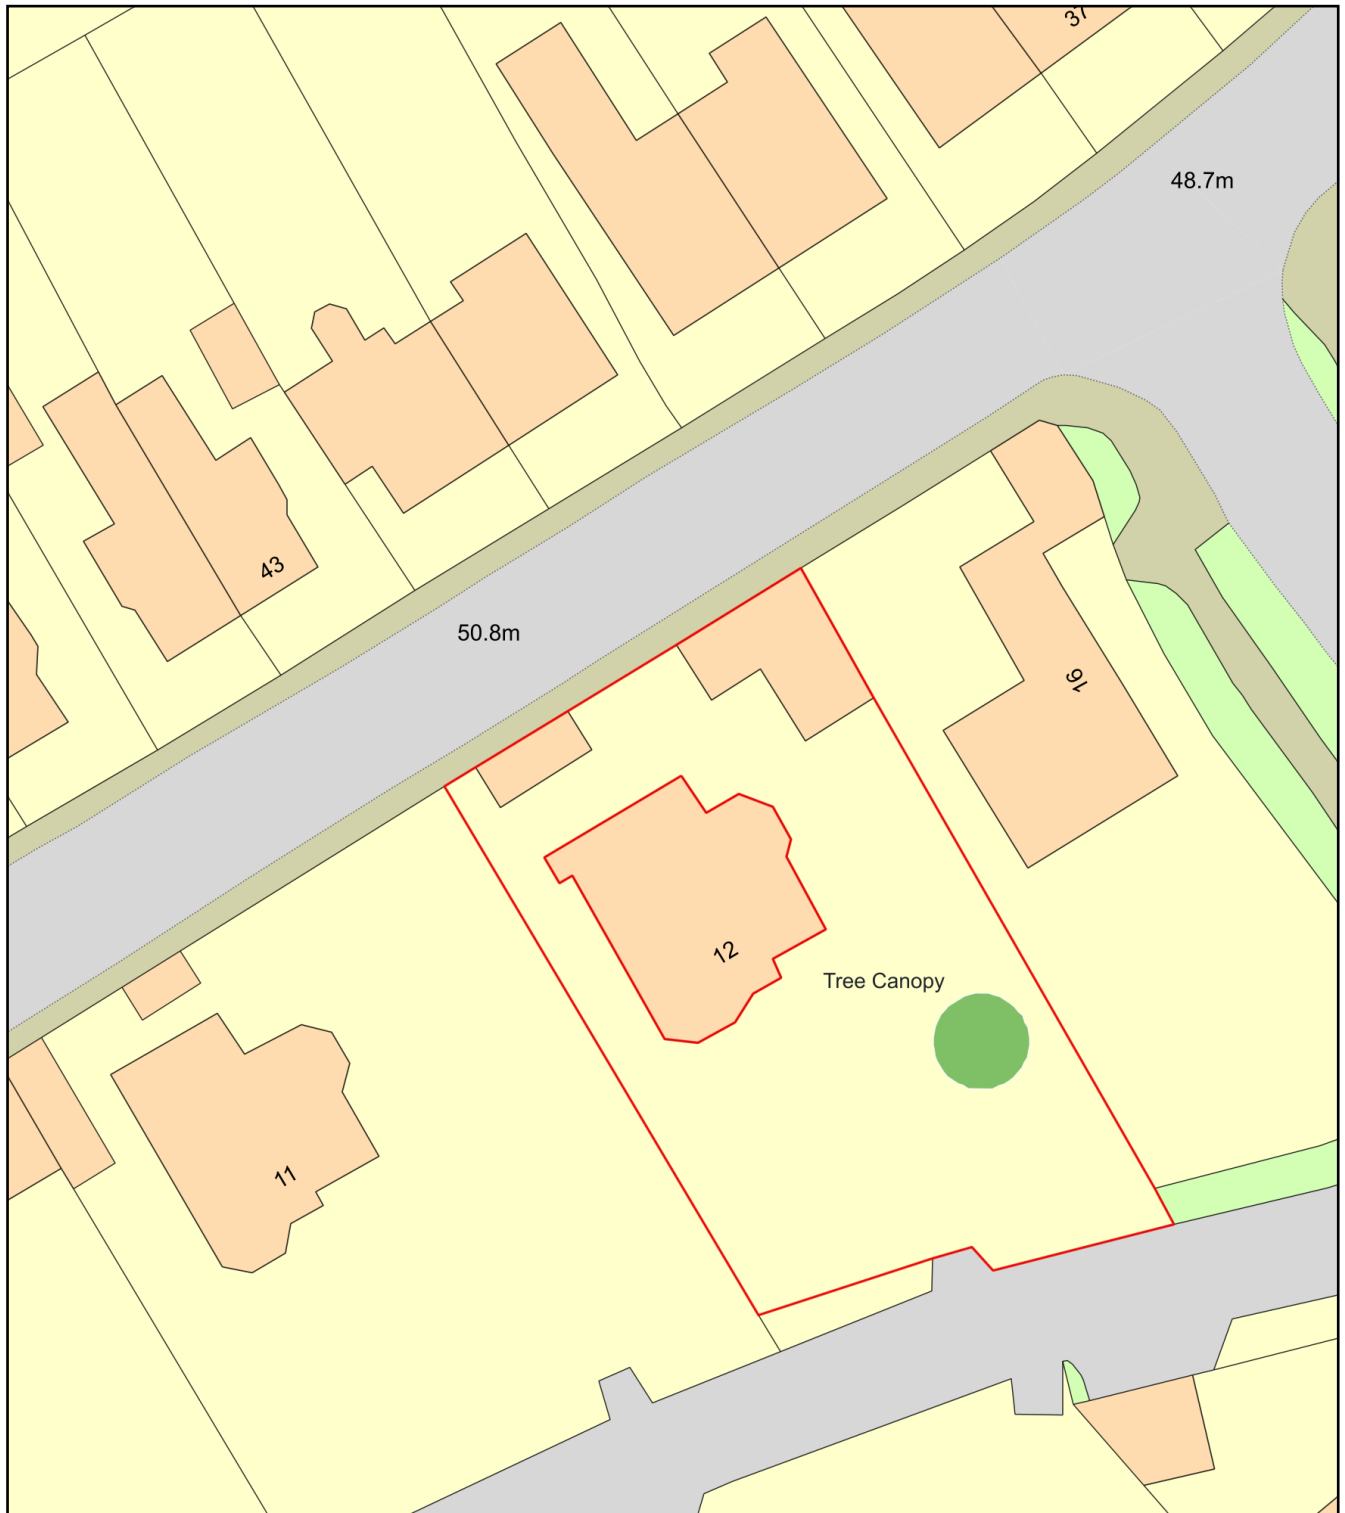

Plan Produced for: Richard Metcalfe

Date Produced: 17 Feb 2026

Plan Reference Number: TQRQM26048115732315

Scale: 1:500 @ A4