



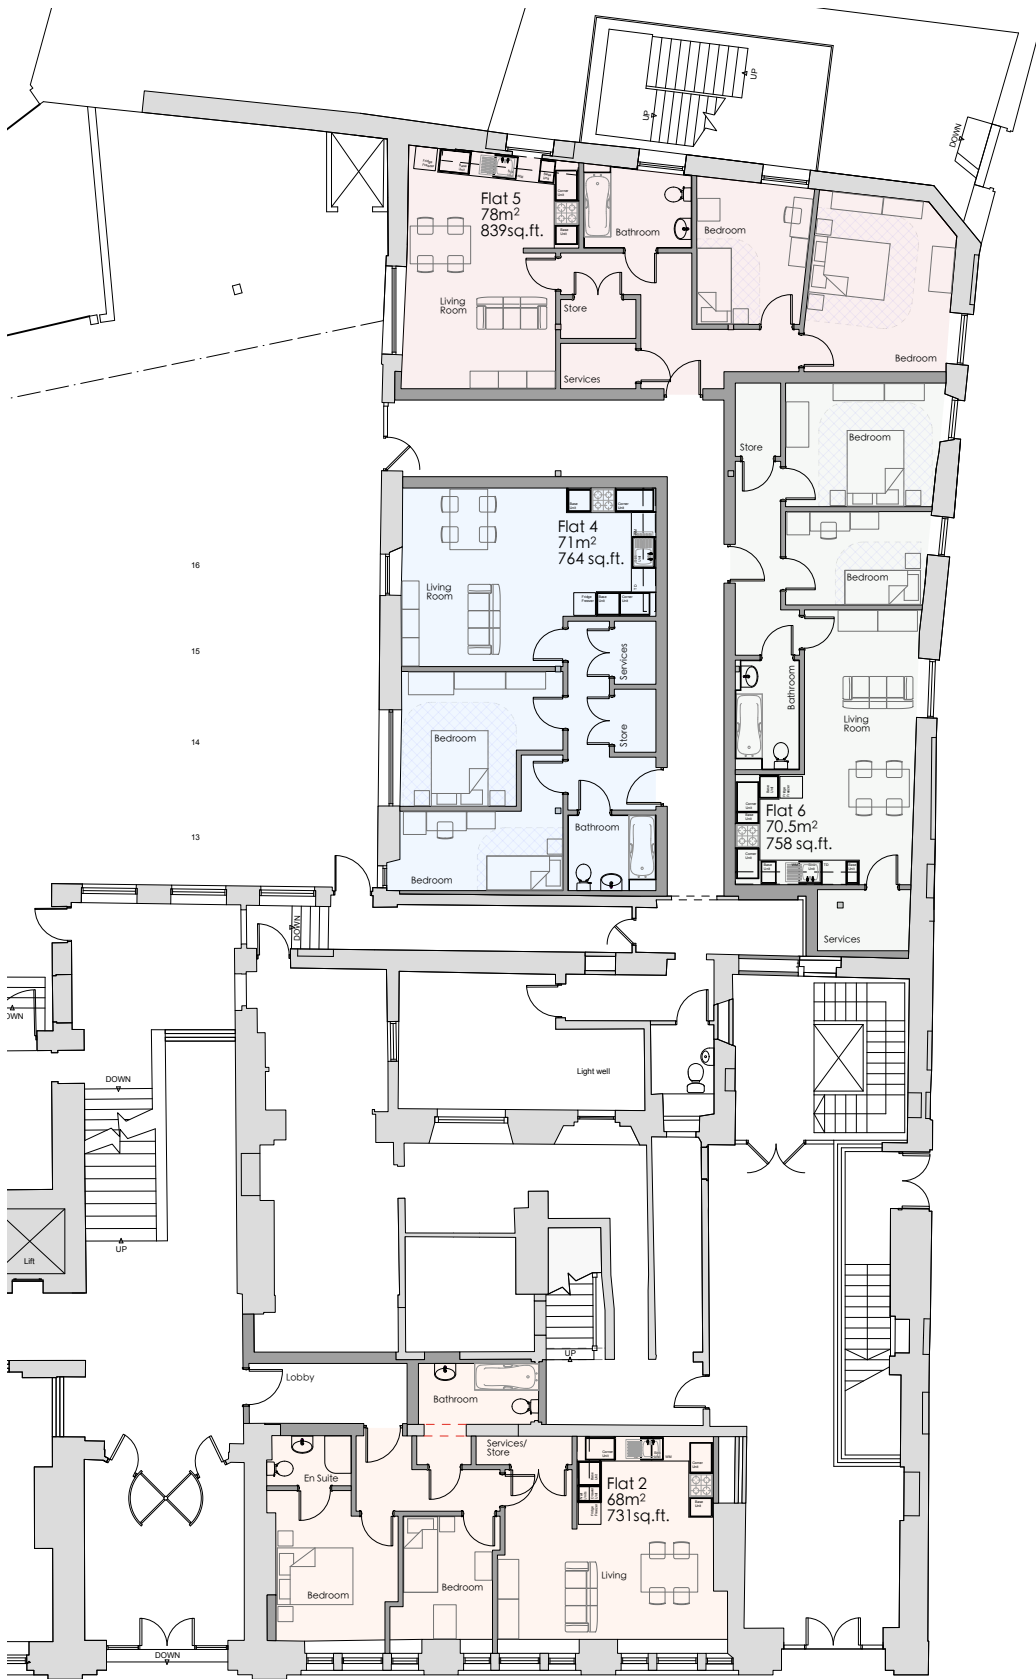

GROUND FLOOR

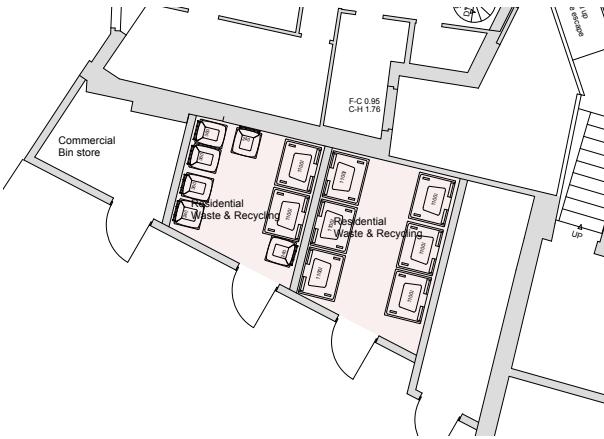

Bin store extract

General waste	4,320l
Card	1,980l
Cans	1,980l
Glass	720l
Food	720l

To serve 36 apartments in accordance with Waste SPG

Total apartments 4 No.

Rev B 19/08/26 Flat 1 omitted, works to first floor omitted.
Rev A 30/07/26 Existing layout revised

Kennedy James Griffiths
Chartered Architects and Project Managers
Project

T 02920 545100
7 Herbert Terrace
Penarth
Vale of Glamorgan
CF64 2AH

Proposed Apartments
Kings Chambers, Newport

Title	Date	
Proposed Apartment Plans	07/05/26	
Status	Scale @ A3	
Planning Application	1:200	
Drawing Number	Revision	Drawn by
1612PL4- 05	B	CKG/DKB

Use figured dimensions where possible. Do not scale for construction purposes.
This drawing is copyright.