



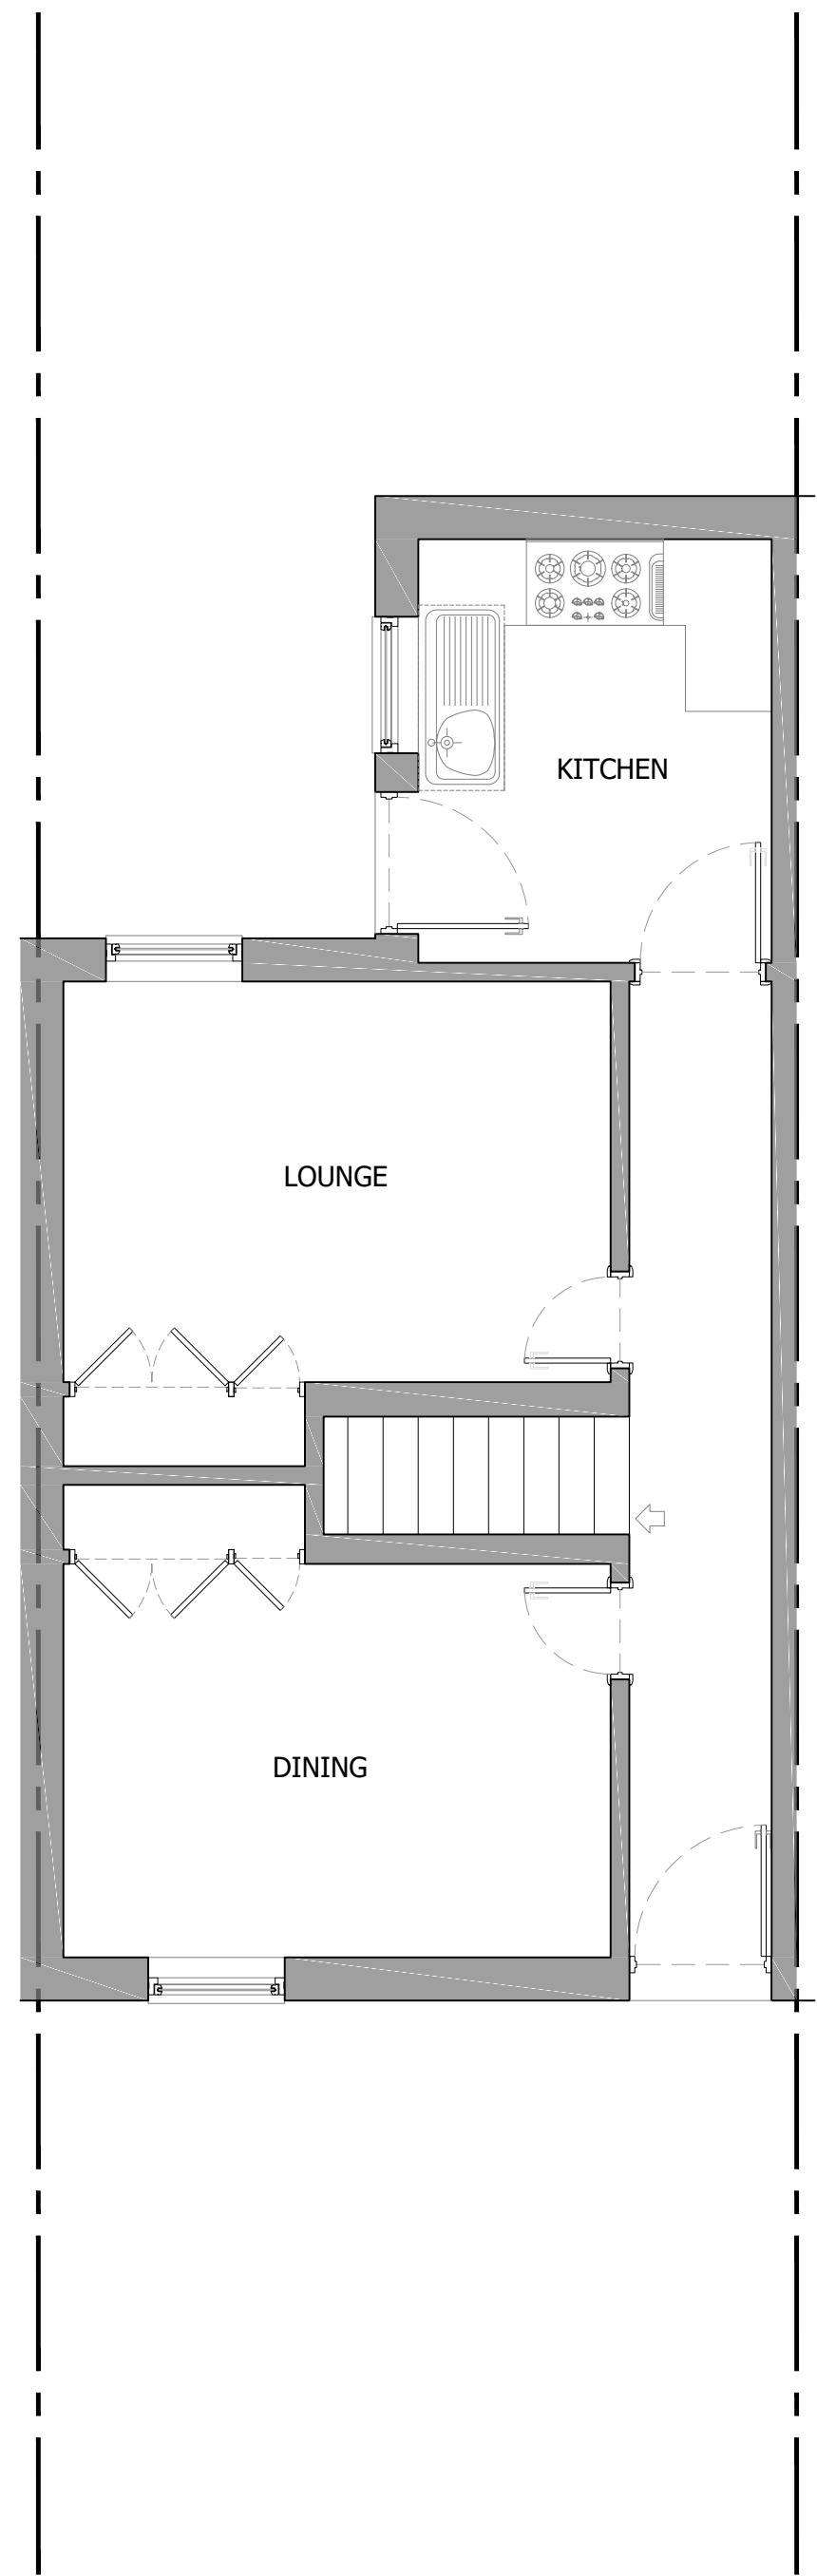


EXISTING GROUND FLOOR

0 1 2 3 4 5 1:50

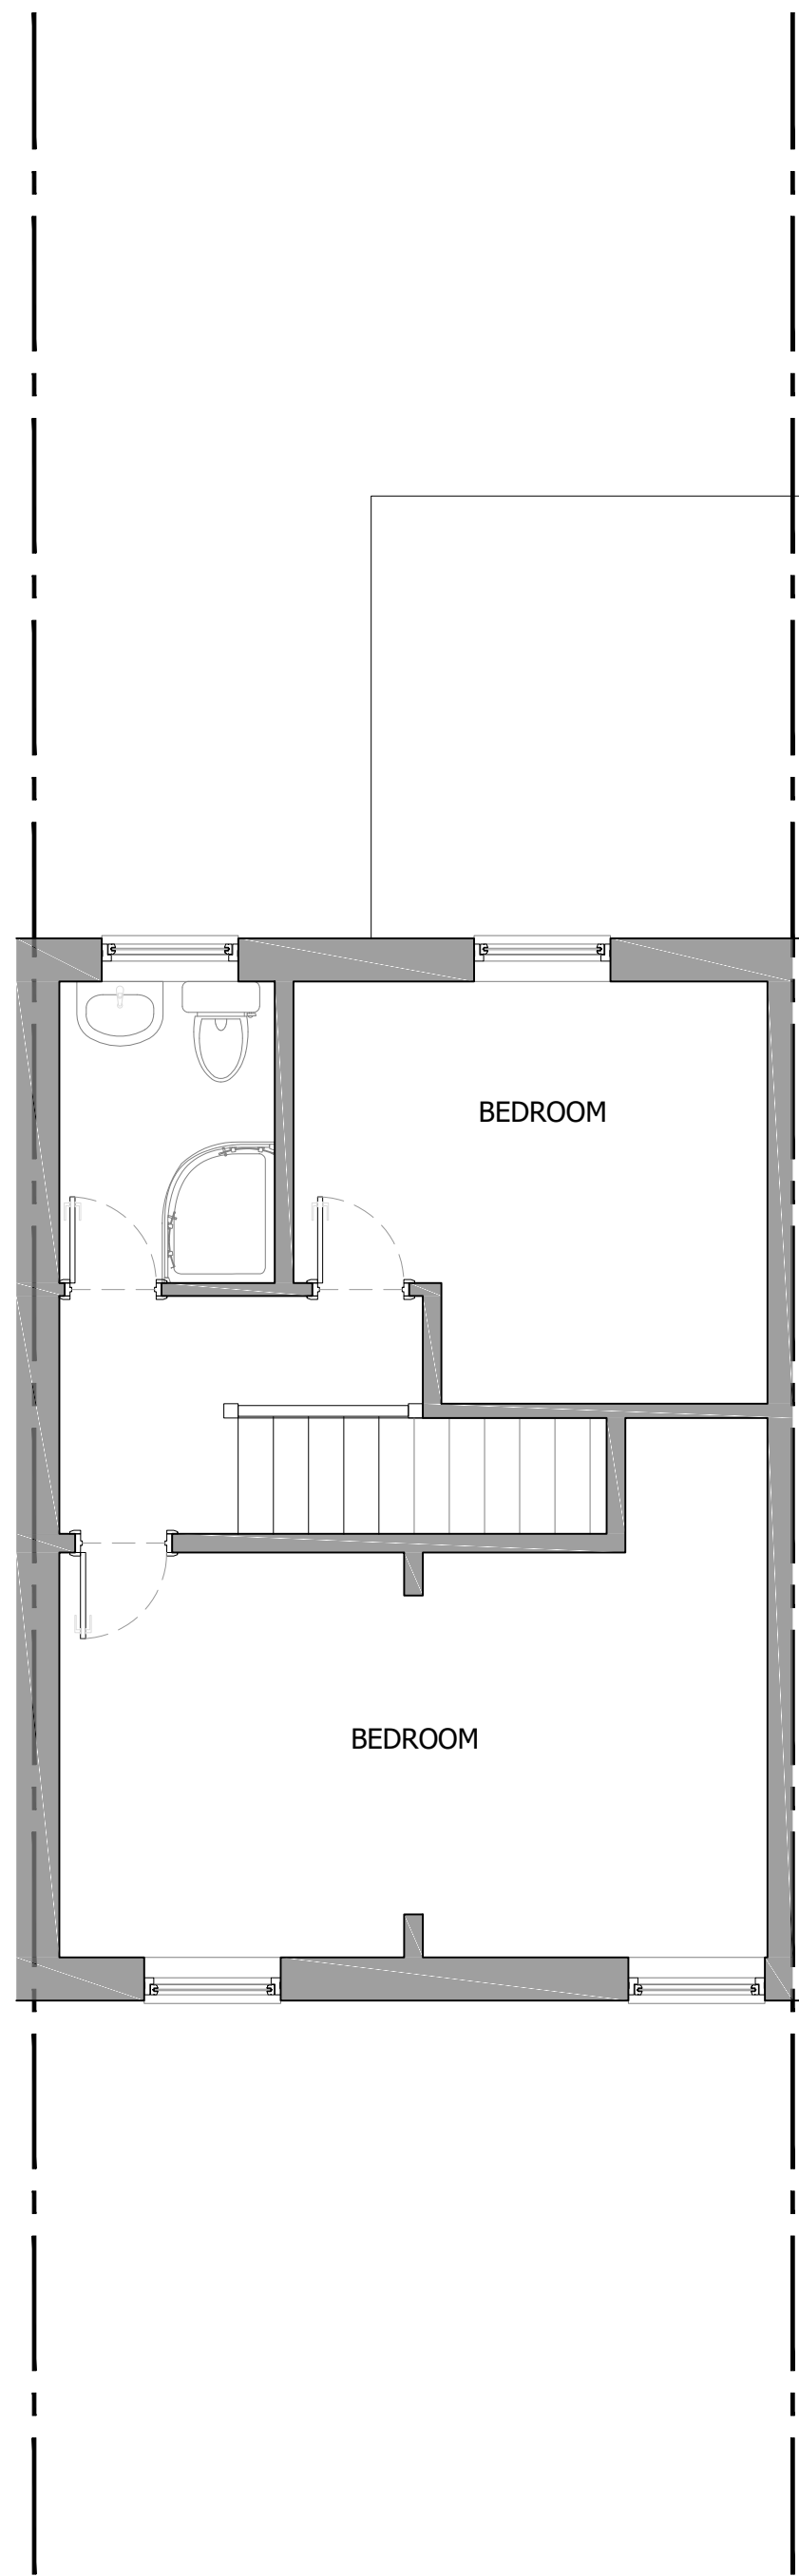


EXISTING FIRST FLOOR

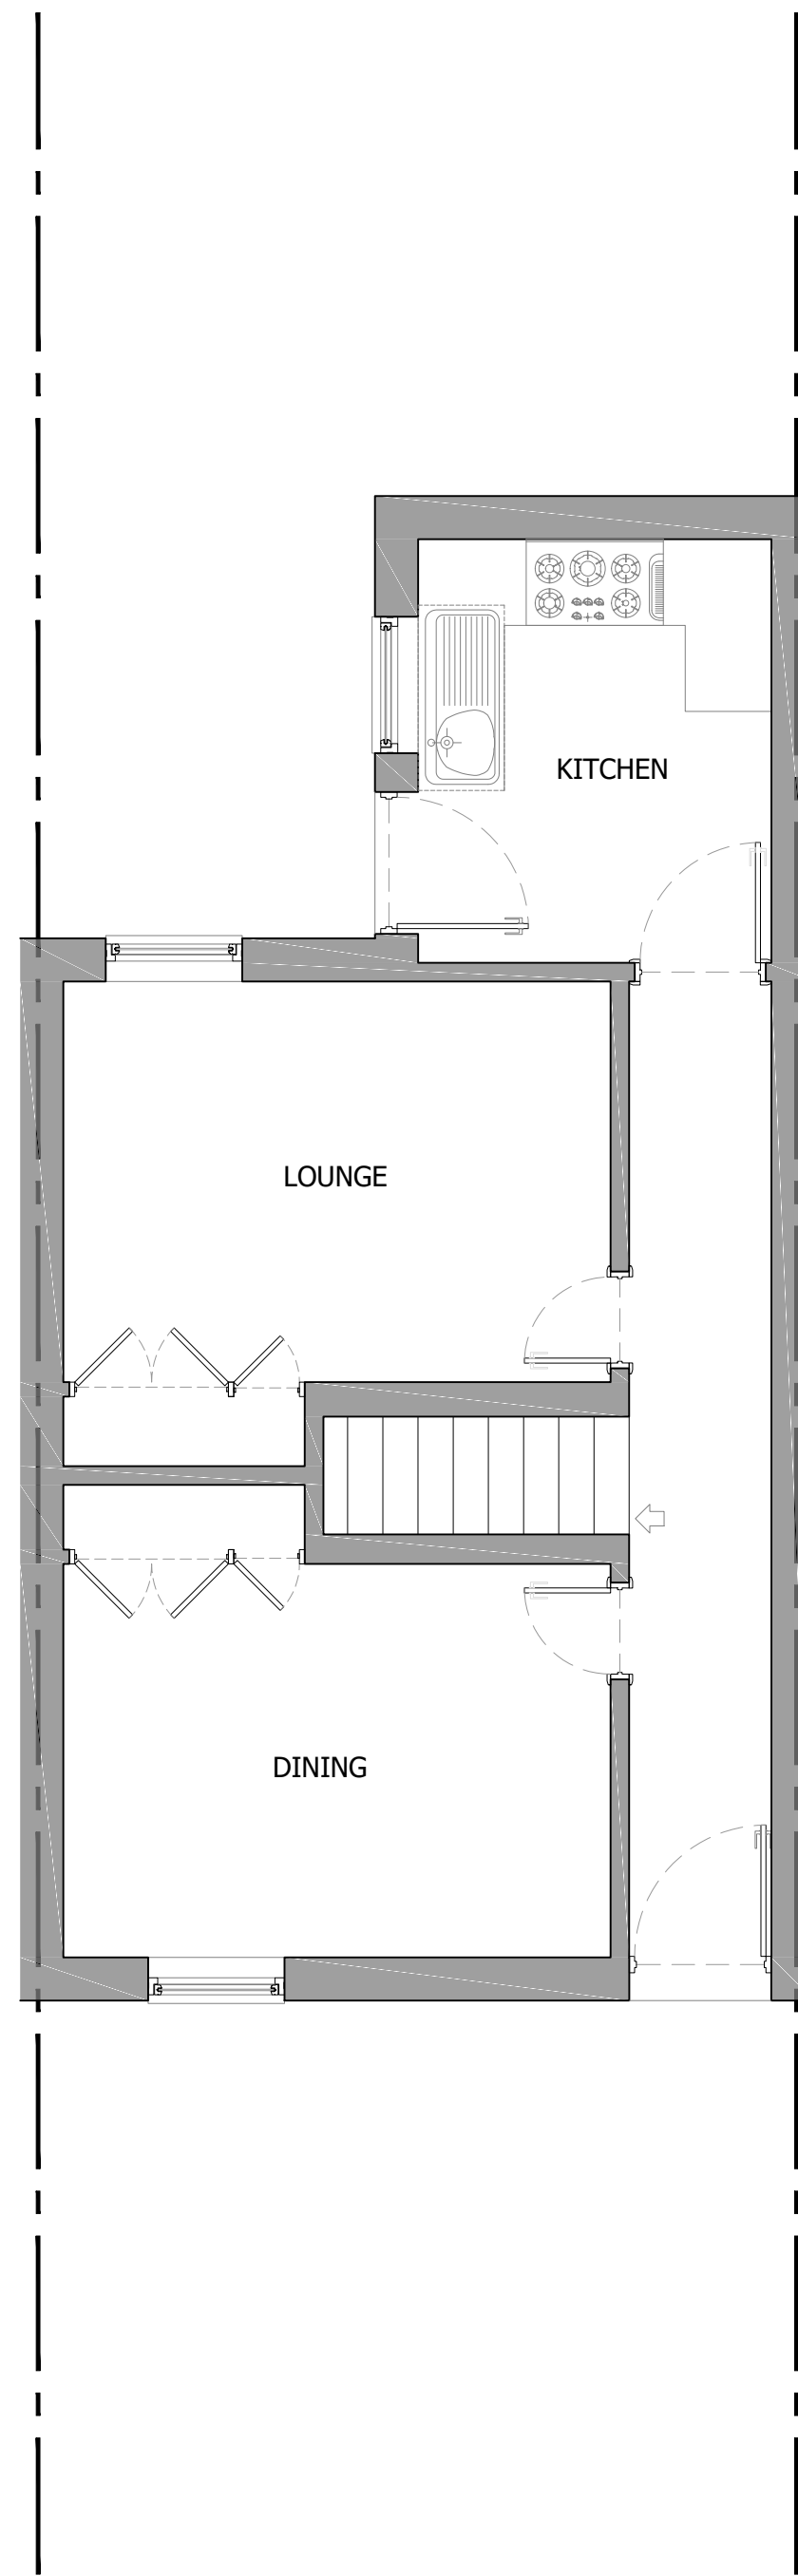

PROPOSED GROUND FLOOR

0 1 2 3 4 5 1:50

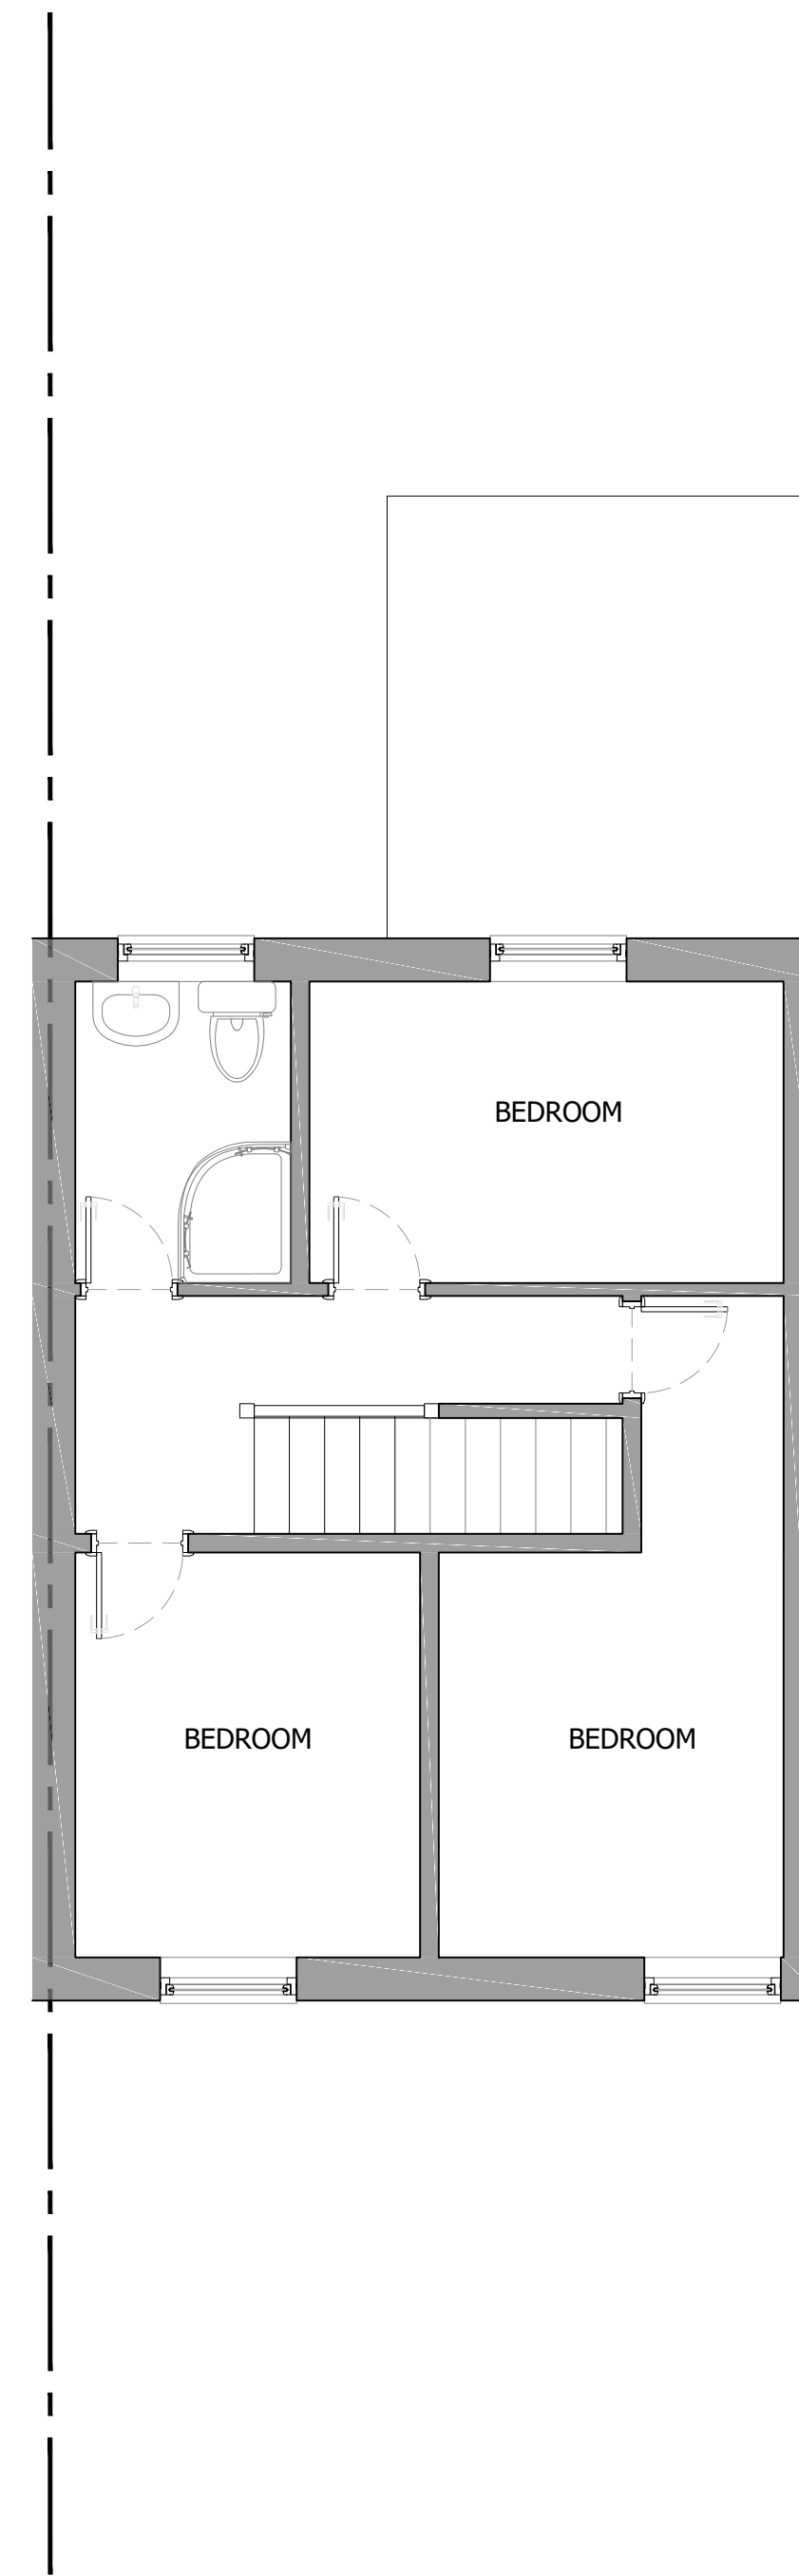


PROPOSED FIRST FLOOR



LOCATION PLAN


0 25 50 100 1:1250

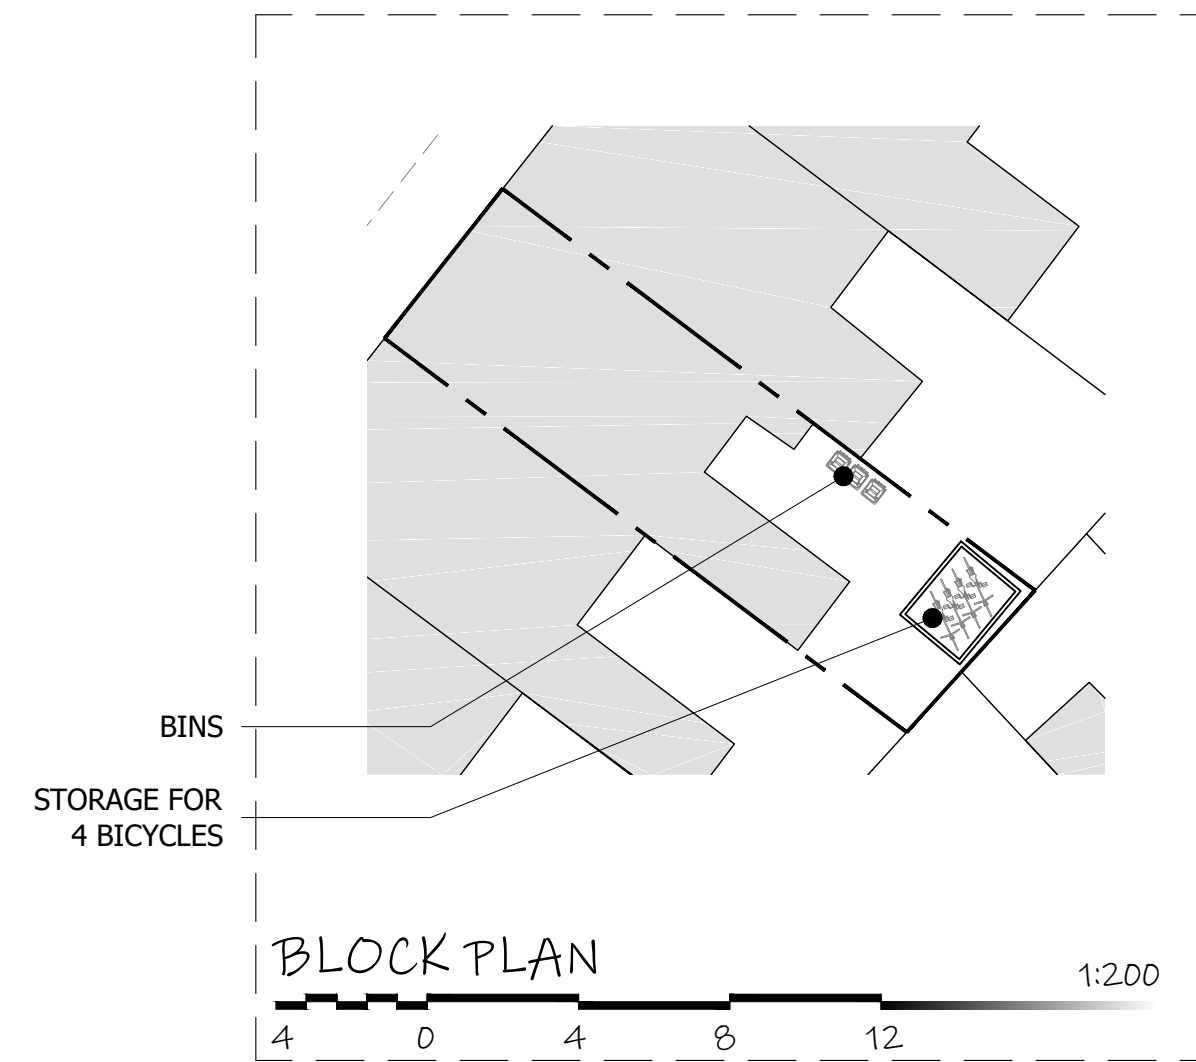

ALL DIMENSIONS TO BE CHECKED ON SITE PRIOR TO CONSTRUCTION. DIMENSIONS ARE FOR PLANNING PURPOSES ONLY. ALL LANDSCAPING INDICATIVE ONLY AND SUBJECT TO FULL DETAILED SITE SURVEY. THIS DRAWING REMAINS THE COPYRIGHT OF TOWER RESIDENTIAL DESIGN AND NO PORTION SHOULD BE REPRODUCED WITHOUT PERMISSION OF TOWER RESIDENTIAL DESIGN.

DRAWINGS TO BE READ IN CONJUNCTION WITH ENGINEER SPECIFICATIONS AND DETAILS.

FOR ANY STRUCTURAL STEELWORK DETAILS PLEASE REFER TO STRUCTURAL ENGINEER DRAWINGS AND CALCULATIONS.

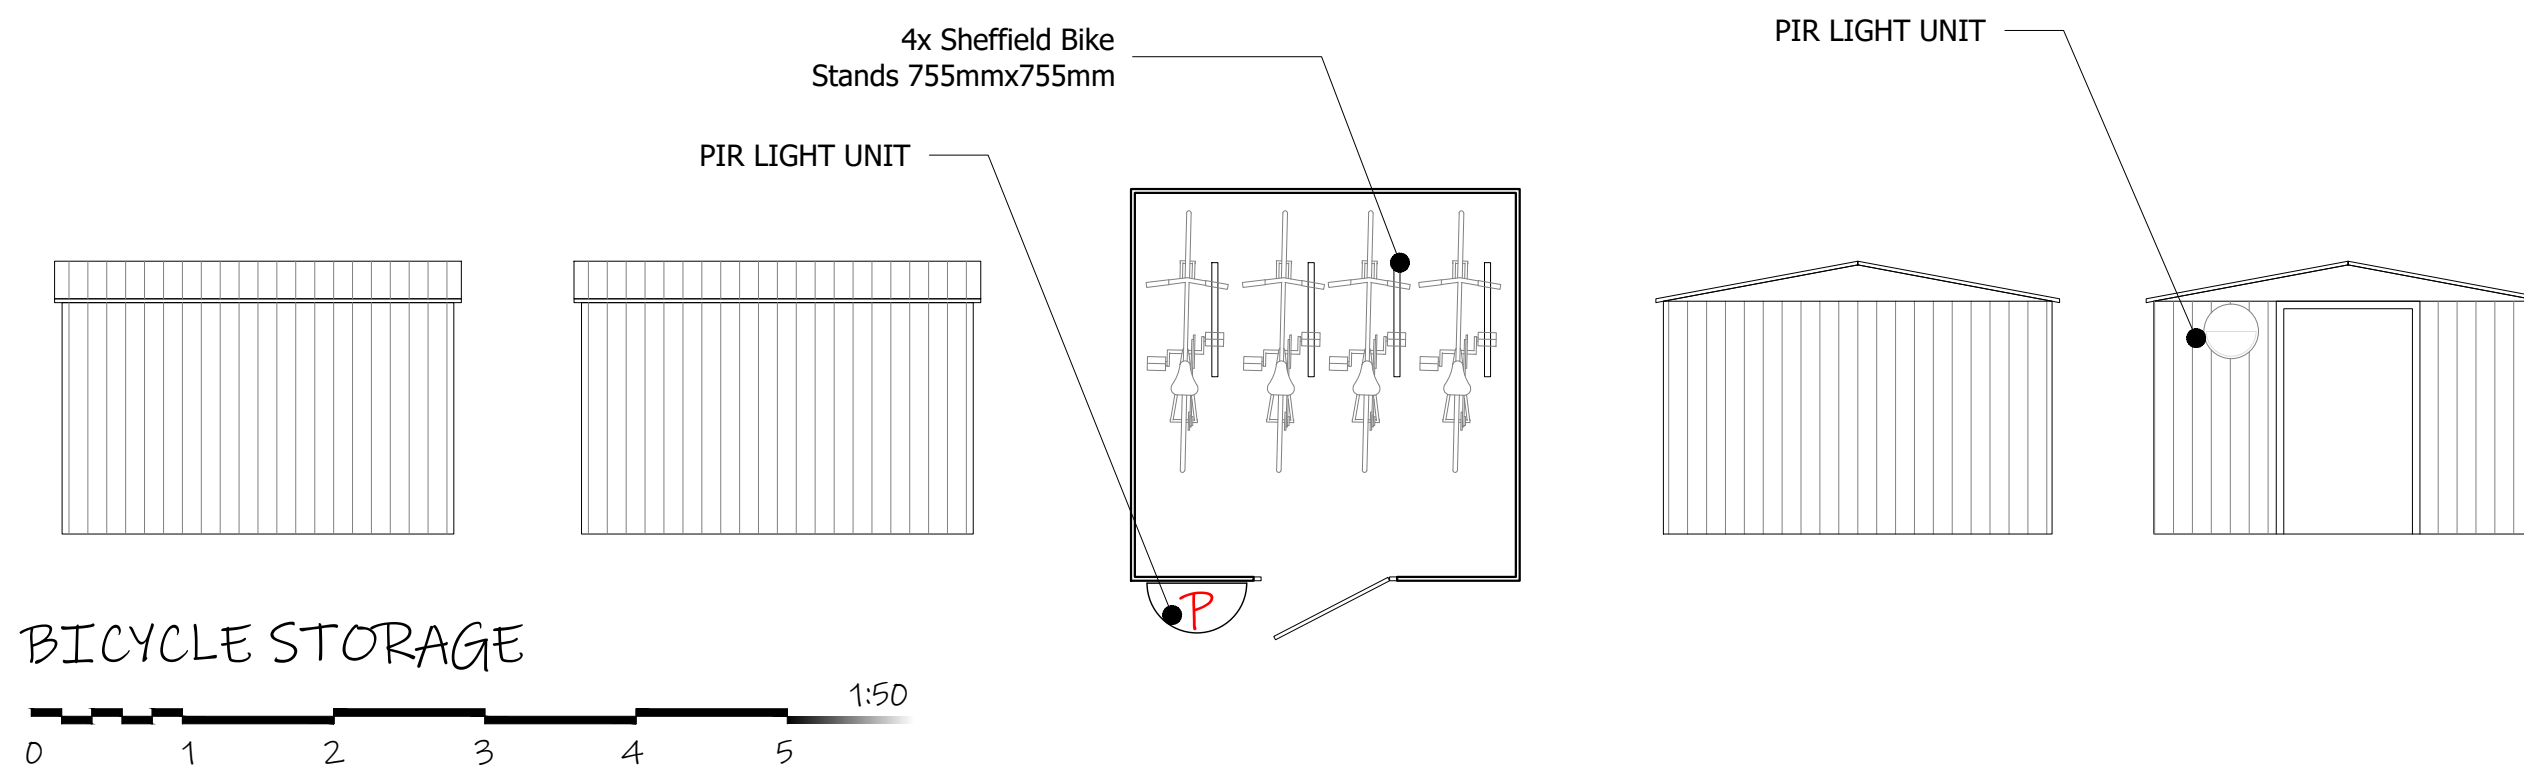

BICYCLE STORAGE

0 1 2 3 4 5 1:50

LRJ PLANNING.
<http://lrjplanning.co.uk/>
+447984 145 955
info@lrjplanning.co.uk
Newport, NP20 5AB, U. K.



TITLE:

PLANNING
EXISTING + PROPOSED
PLANS

26 St Edward Street
Newport, NP20 4GG

DRAWN: AAV **DATE:** 16/05/2025

SCALES: A1 **REVISION:**

DRG No. TRD-222501 - A1/01

Drawings by

