



Elevation 5 Part View - 1:250

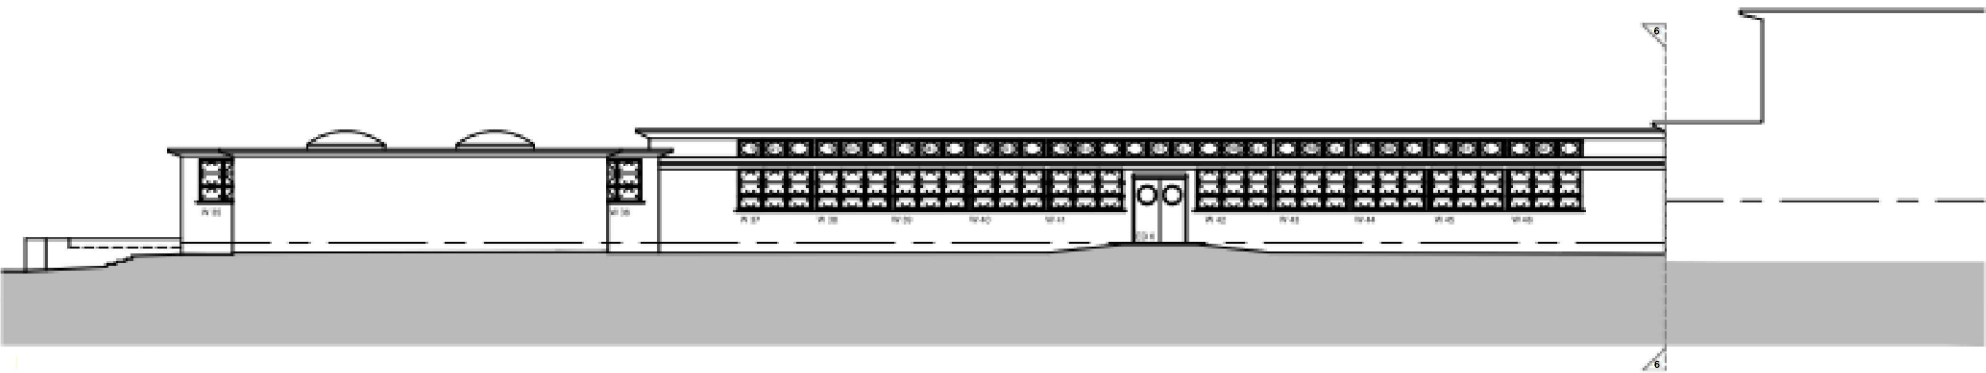

Elevation 5 Contd. View - 1:250




Elevation 6 Part View - 1:250

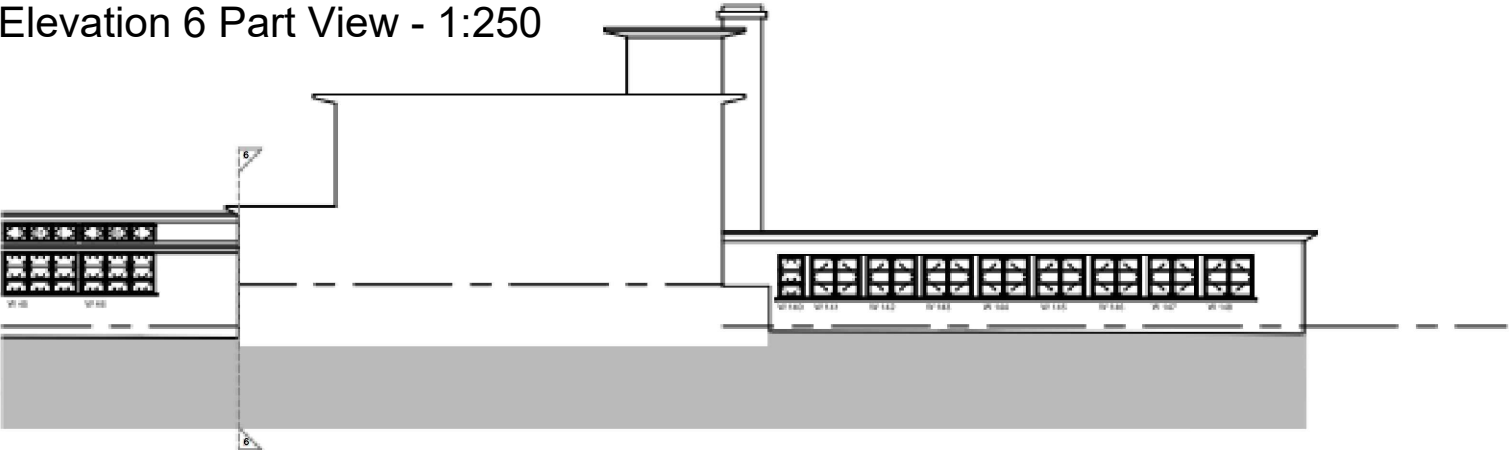

Elevation 6 Contd. View - 1:250

KEY PLAN

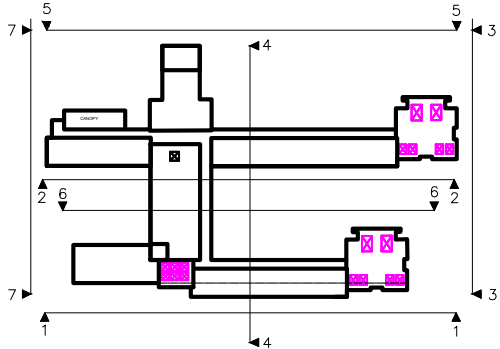

THIS DRAWING IS PRODUCED FOR USE IN THIS PROJECT ONLY AND MAY NOT BE USED FOR ANY OTHER PURPOSE. NPS PROPERTY CONSULTANTS LTD ACCEPT NO LIABILITY FOR THE USE OF THIS DRAWING OTHER THAN THE PURPOSE FOR WHICH IT WAS INTENDED IN CONNECTION WITH THIS PROJECT AS RECORDED IN THE 'PURPOSE FOR ISSUE' AND 'FILE STATUS CODE'.

THIS DRAWING MAY NOT BE REPRODUCED IN ANY FORM WITHOUT PRIOR WRITTEN AGREEMENT OF NPS PROPERTY CONSULTANTS LTD.

© CROWN COPYRIGHT AND DATABASE RIGHTS 2026
ORDNANCE SURVEY LICENCE NUMBER:-

ORIGINAL SHEET SIZE
A3

FIRST ISSUE							
P0							
REV	DRAWN	DATE	CHECKED	DATE	APPROVED	DATE	

CLIENT	NEWPORT CITY COUNCIL
PROJECT	GAER PRIMARY SCHOOL

TITLE	ELEVATION VIEWS: AS EXISTING NORTH FACING
-------	---



CYSON CYMRU
Gwasanaethau eiddo • Property services

Newport Norse
1st Floor, Caradog House, Clappa Park,
Newport, Wales, NP10 8UG,
Tel: 01633 240405;
web:www.norsegroup.co.uk

SCALES	DISCIPLINE	PROJECT NUMBER
1:250	BLDG S	cc
DRAWING NUMBER		REV CODE
CC -DR-B -(03)-00		P 1
STATUS CODE	PURPOSE OF ISSUE	DRAWN
S0	PRELIMINARY	