



2 FRONT
1 : 100




3 REAR
1 : 100




5 SIDE LOUNGE
1 : 100

Roof Tiles
Walls K-Rend colour off white
Windows Dark Grey upvc d.g
RW Goods Grey pvc Half round

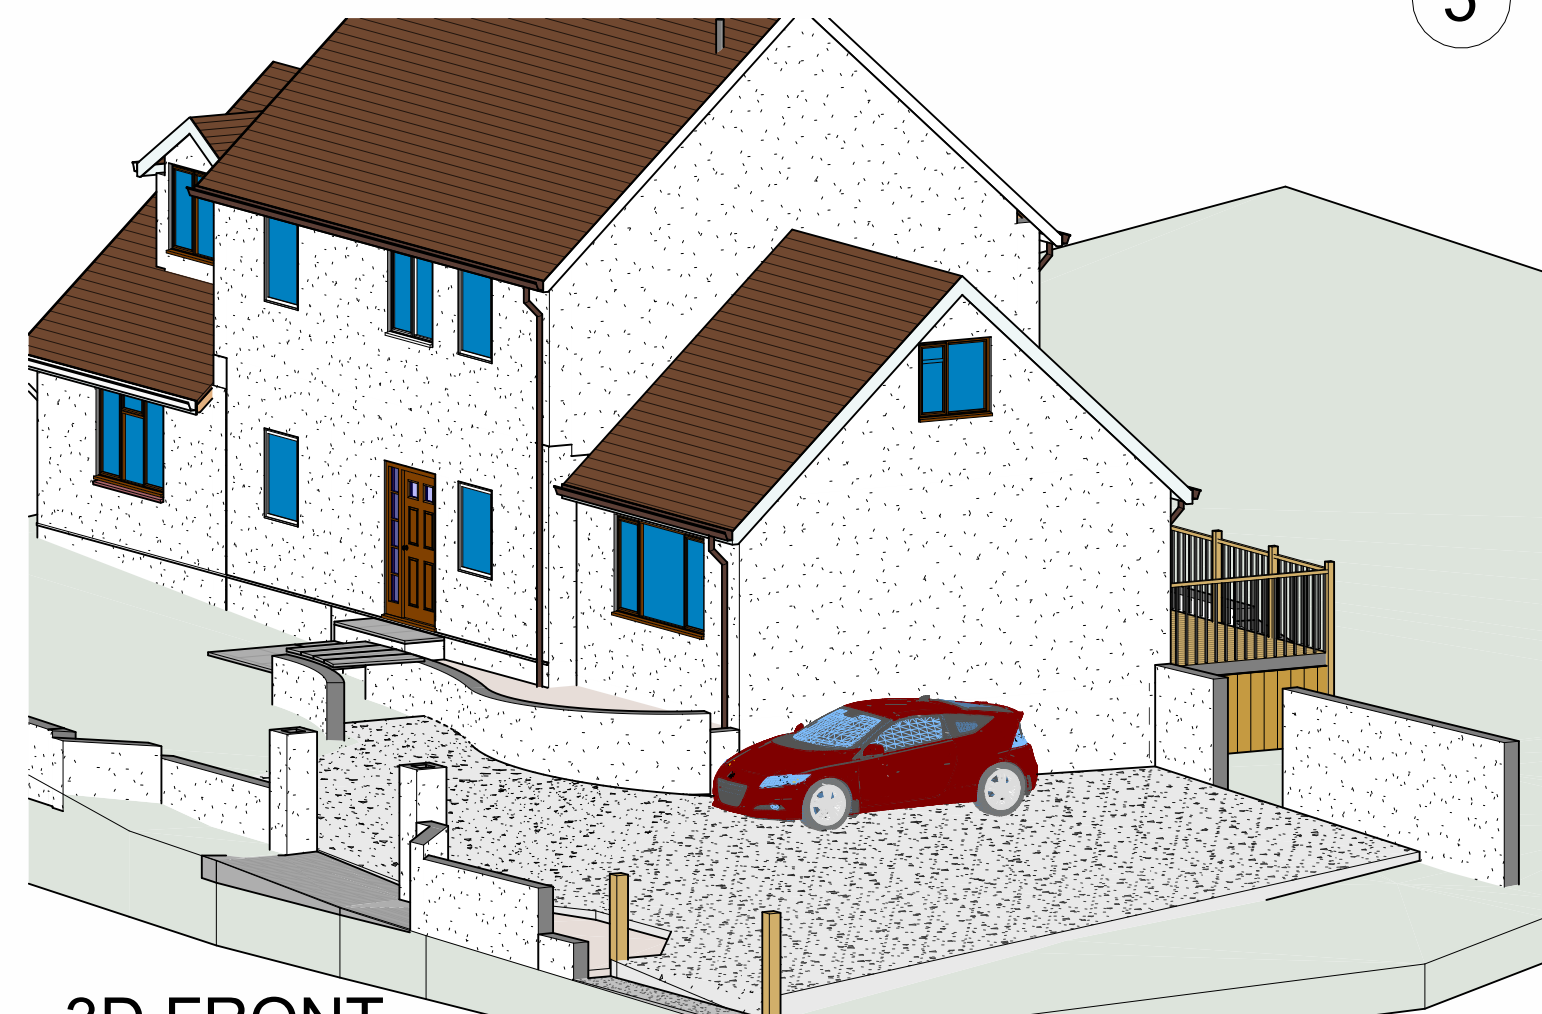

4 3D FRONT

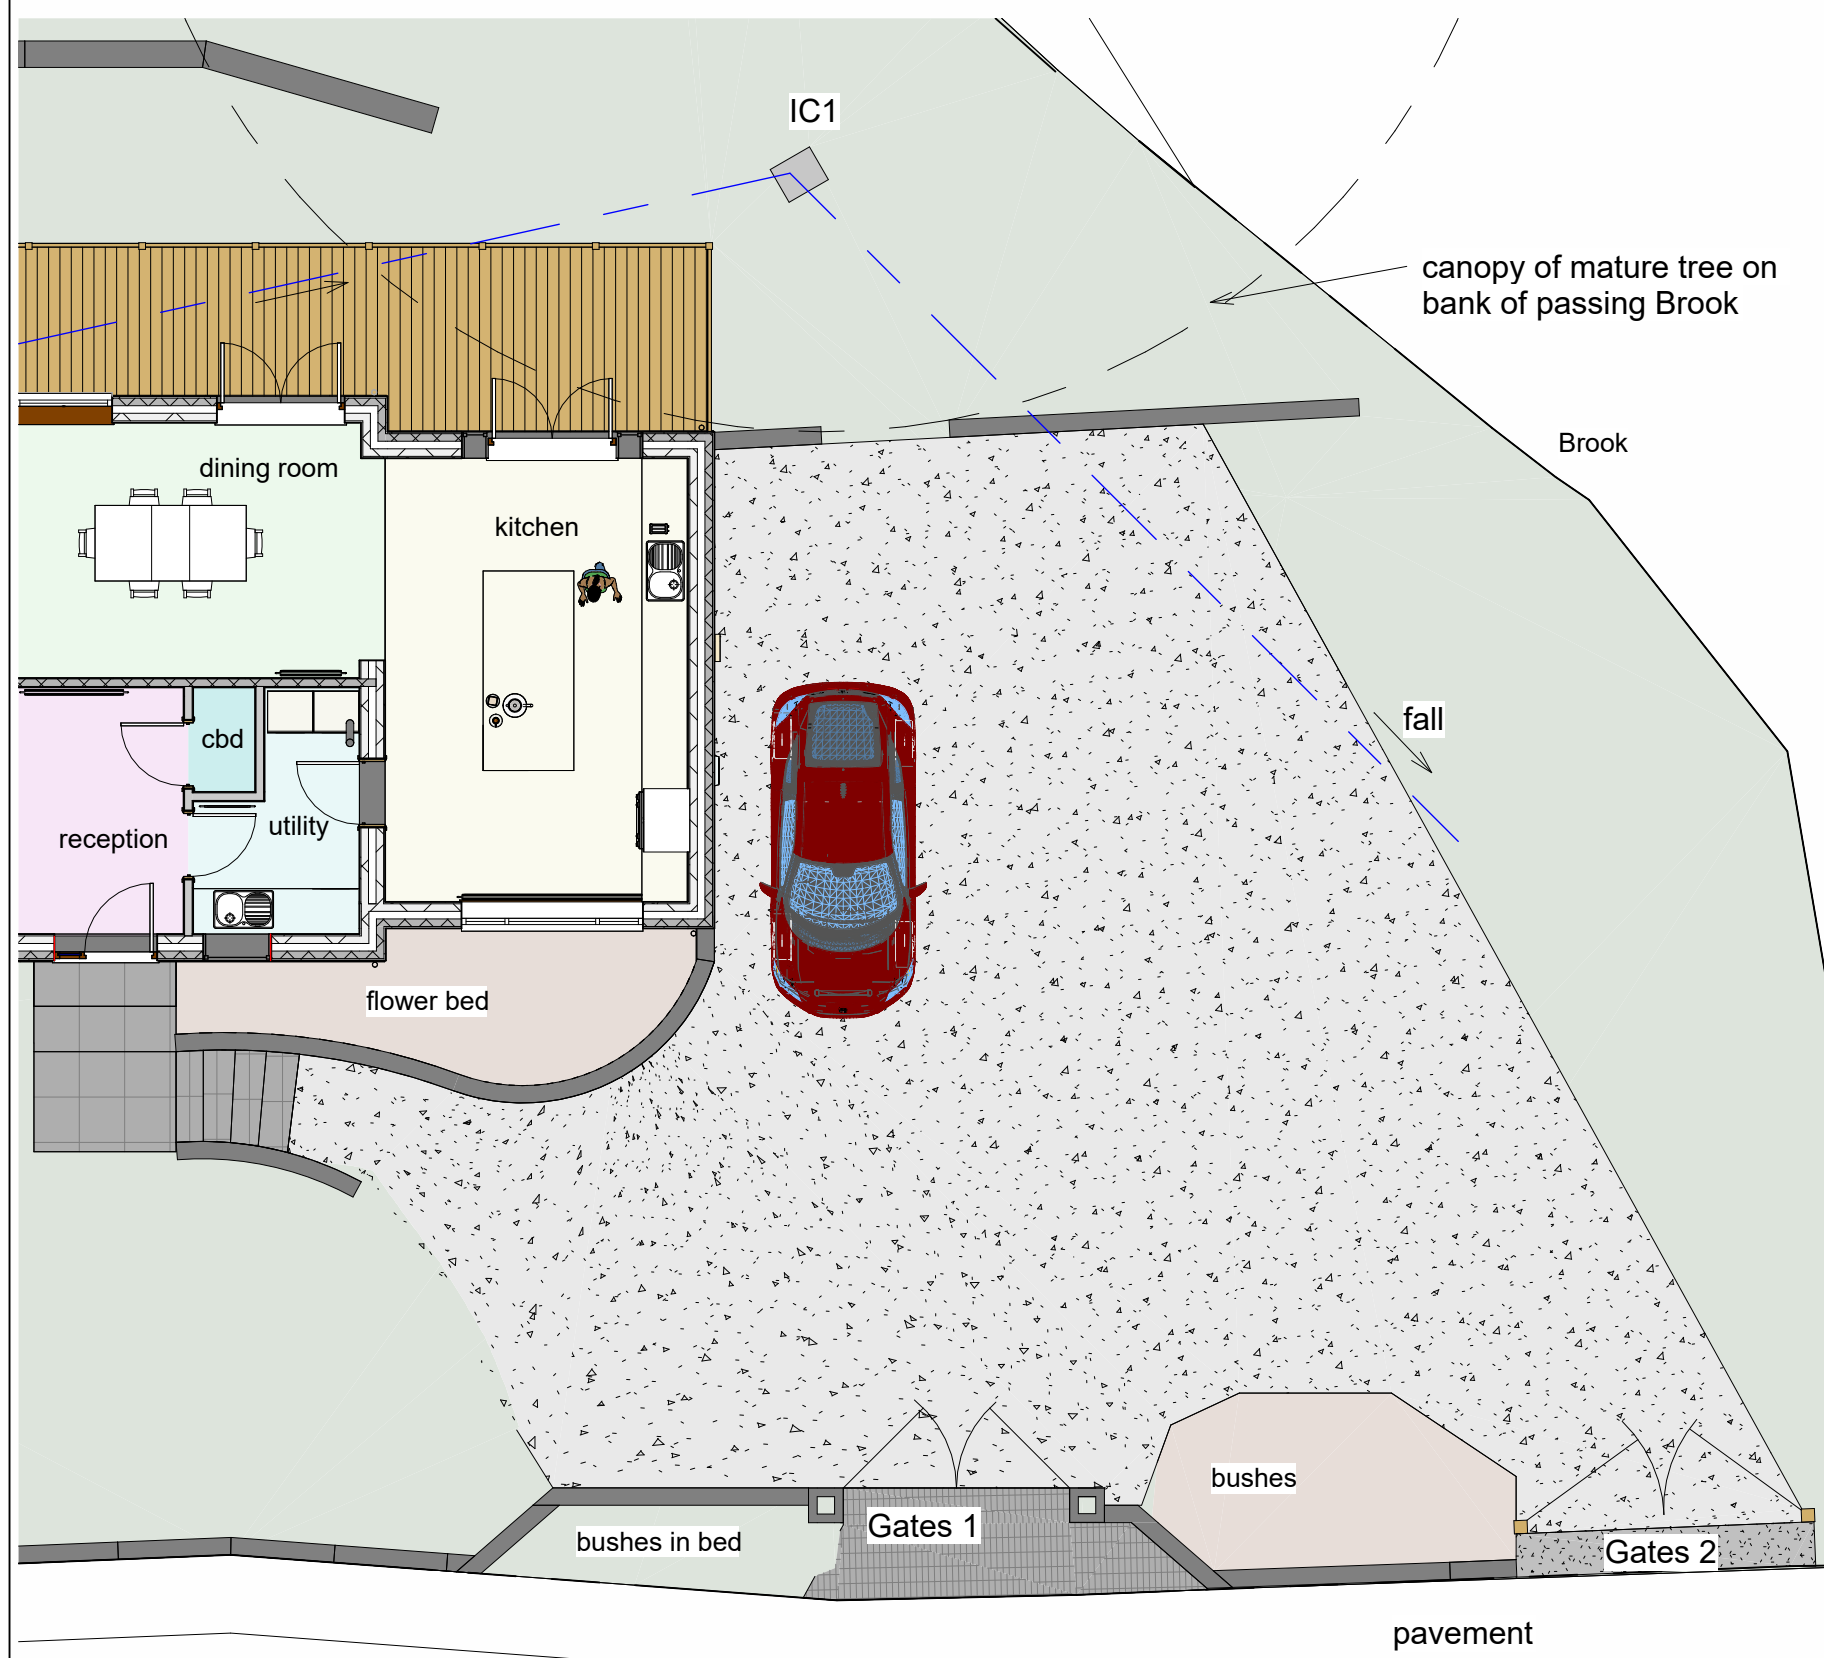

1 0_grd FFL Existing
1 : 100

rev	date	description	
Planning		Building Regs	
<i>Maison Design</i>			
architectural practice			
25 Caldicot Road		tel 01291 422712	
Rogiet		E mail	
Monmouthshire		mark@maisondesign.biz	
NP26 3SE		WEB www.maisondesign.biz	
Copyright of this drawing or part thereof is by Maison Design and not to be copied			
Project		Existing Layout	
Name		Stuart Newsham The Willows Langstone NP18 2JU	
Date	July 2018		MH-10741