




2 FRONT
1 : 100




3 REAR
1 : 100

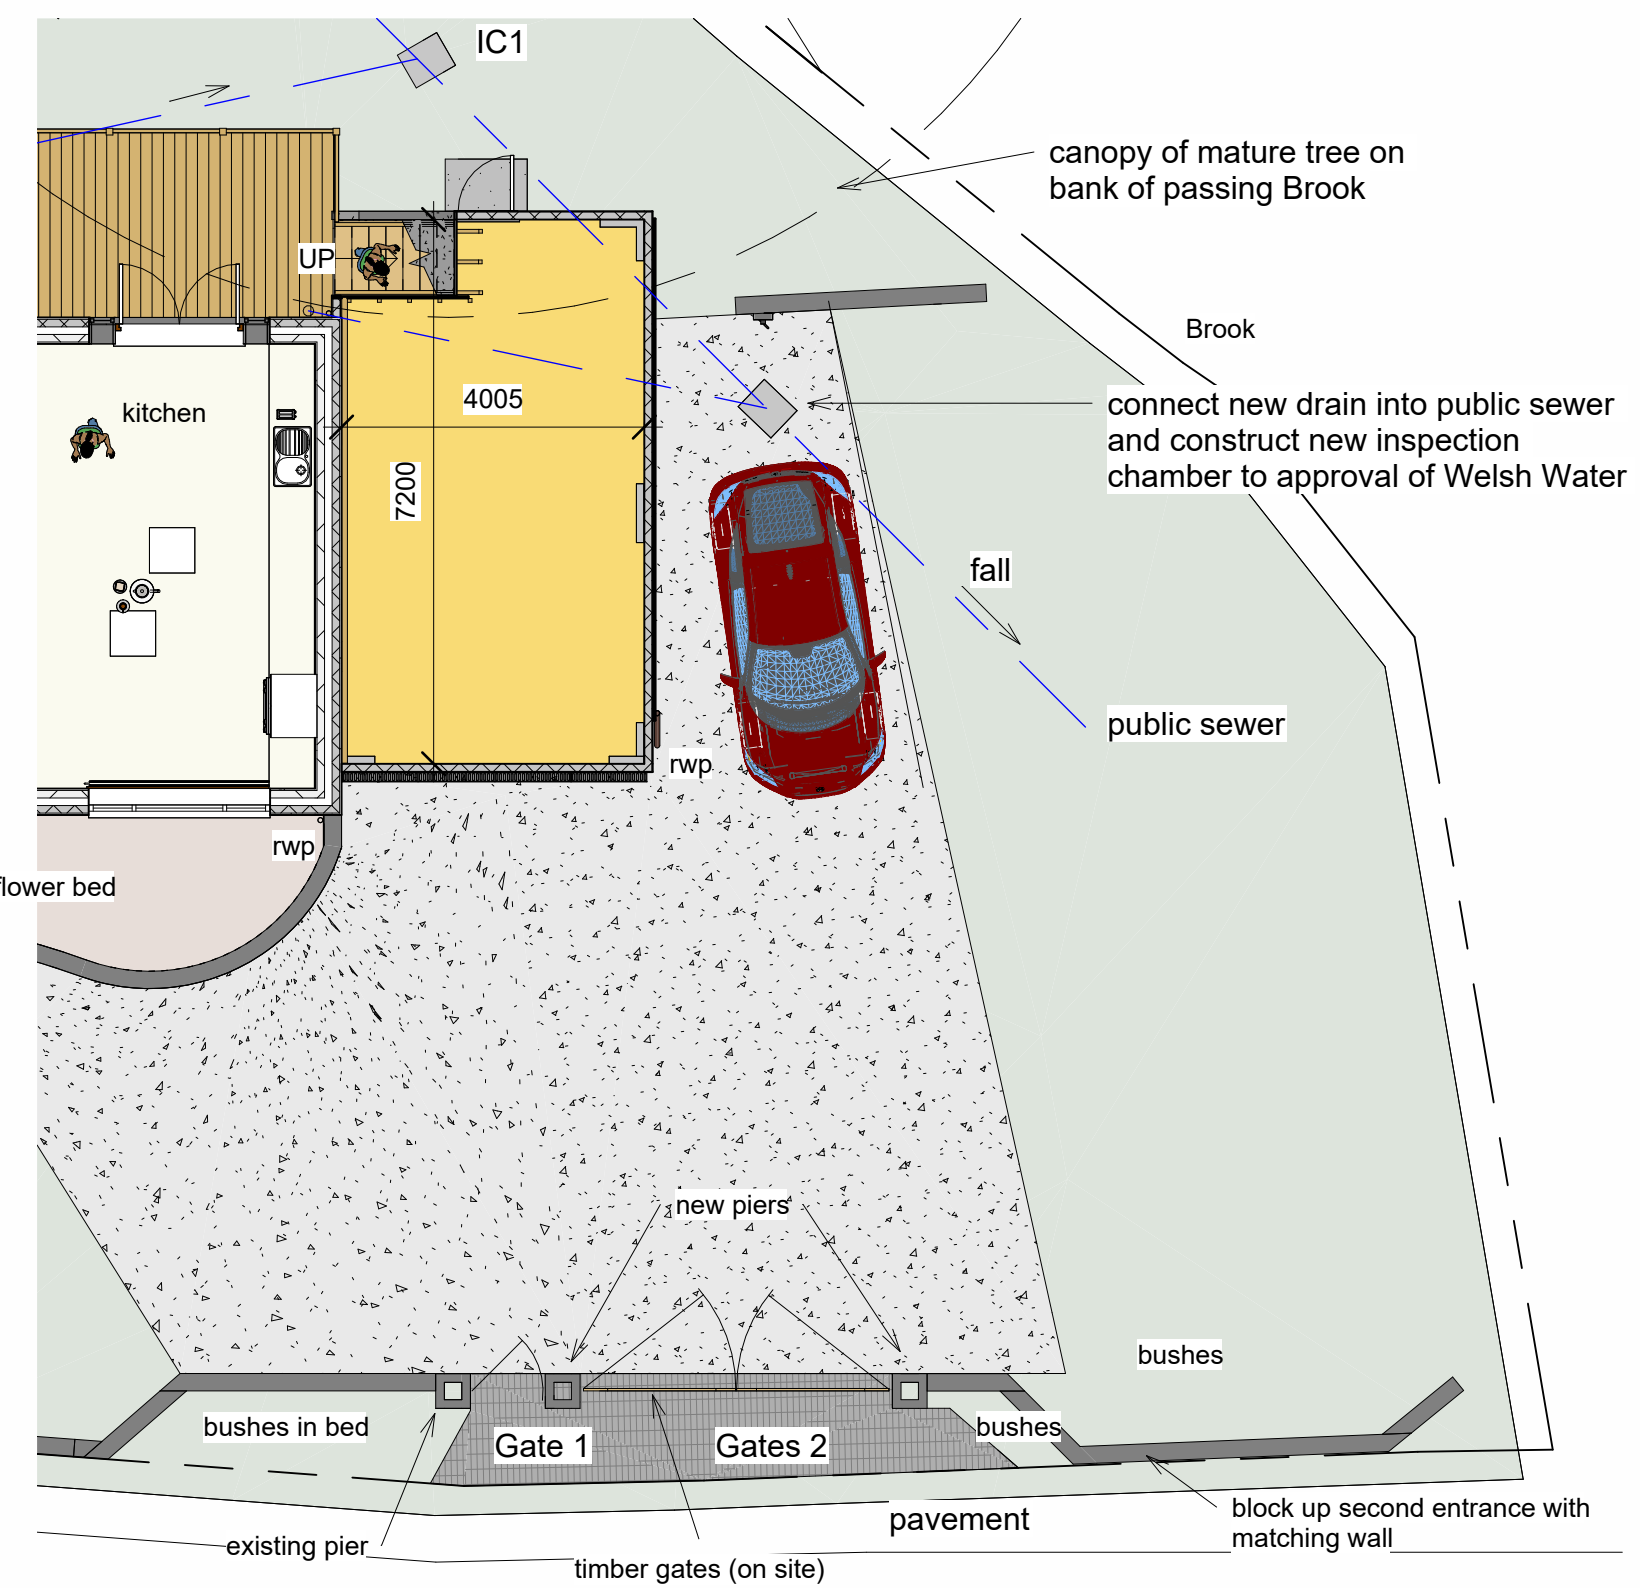


1 0_grd FFL Proposed
1 : 100

Ecology Enhancements to provide biodiversity net gain
Hedgehog house situated in the rear of the garden
Fruit Bush to attract the birds
such as, Rosa rugosa Rose, Rowan

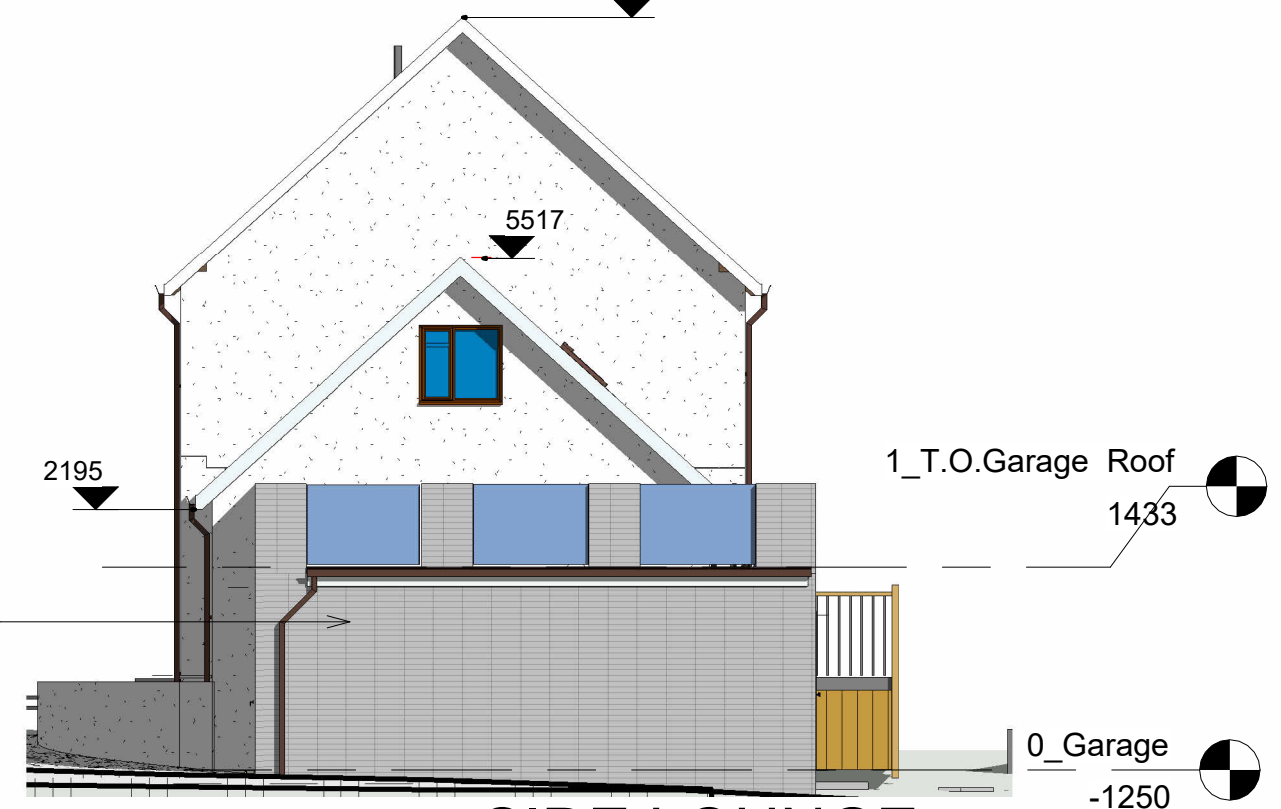

5 SIDE LOUNGE
1 : 100

Walls external face clad with
Talasey Vitripazza porcelain wall
cladding range nerali gento
Grey tones with a flecked effect

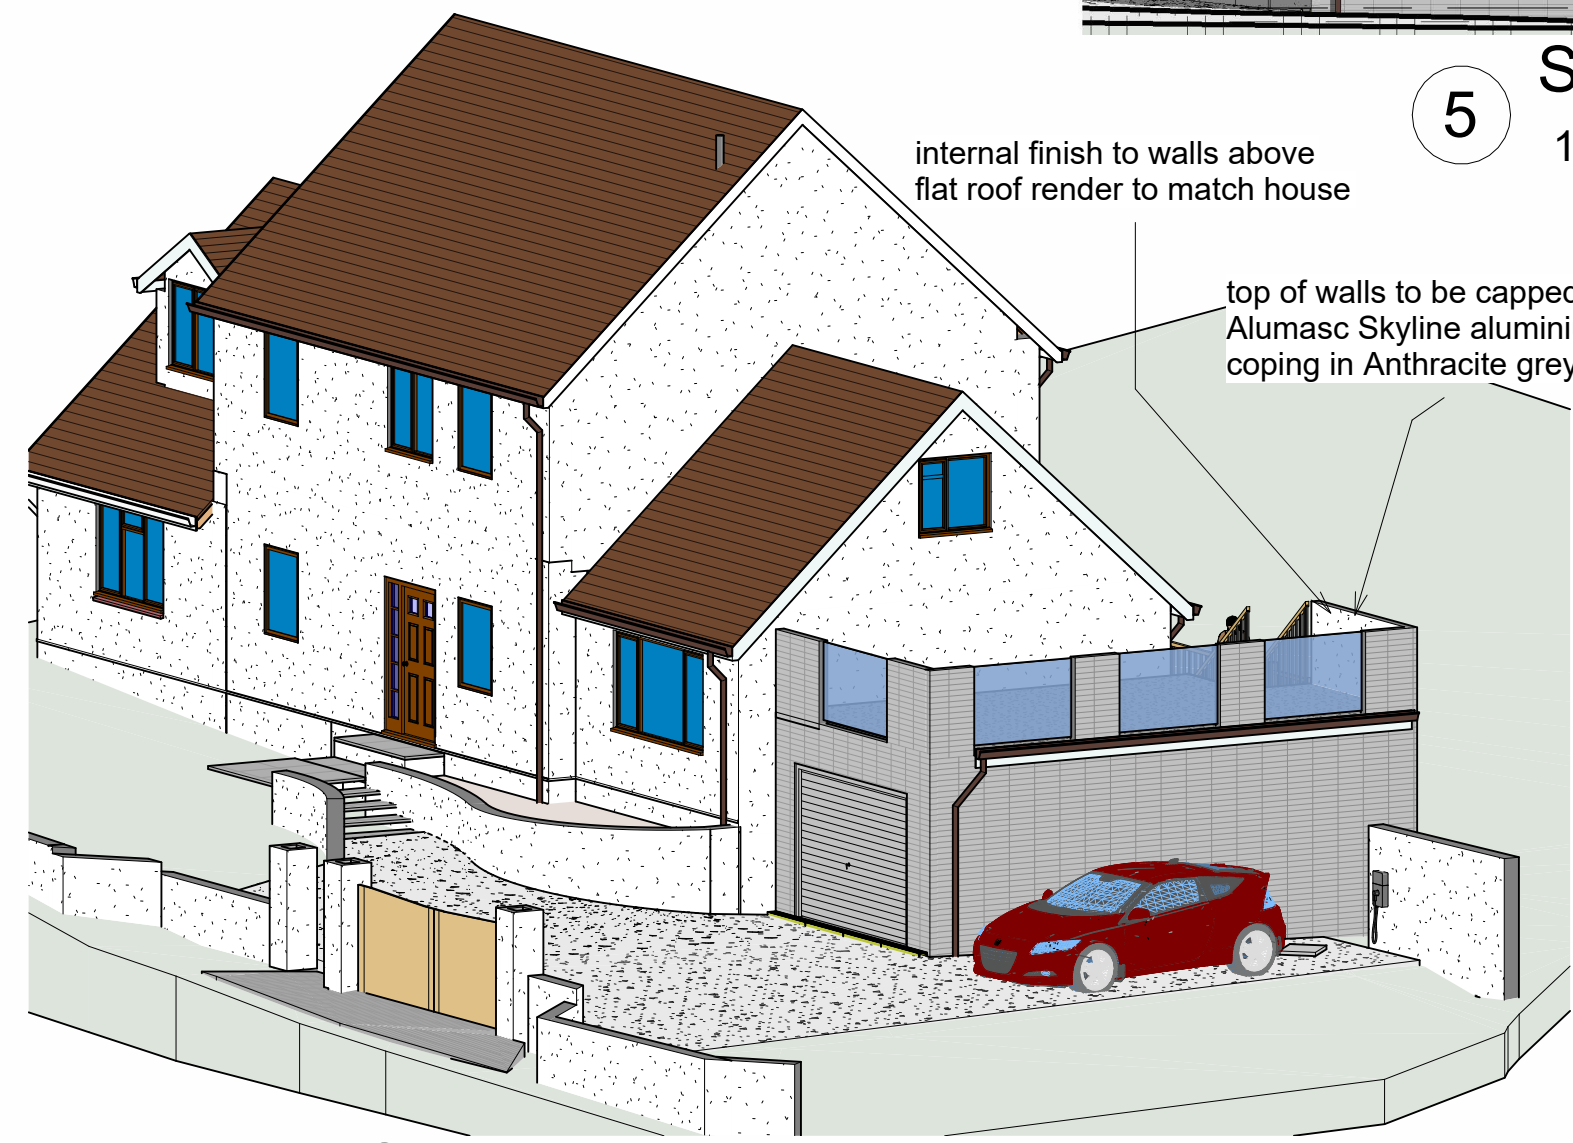

4 3D FRONT

Dwg at A2
0 1 2 3 4
5m long scale at 1:100

rev	date	description	
Planning		Building Regs	
<i>Maison Design</i>			
architectural practice			
25 Caldicot Road		tel 01291 422712	
Rogiet		E mail	
Monmouthshire		mark@maisondesign.biz	
NP26 3SE		WEB www.maisondesign.biz	
Copyright of this drawing or part thereof is by Maison Design and not to be copied			
Project		Proposed Layout	
Name		Stuart Newsham	
		The Willows Langstone	
		NP18 2JU	
Date	July 2018	MH-10743	