




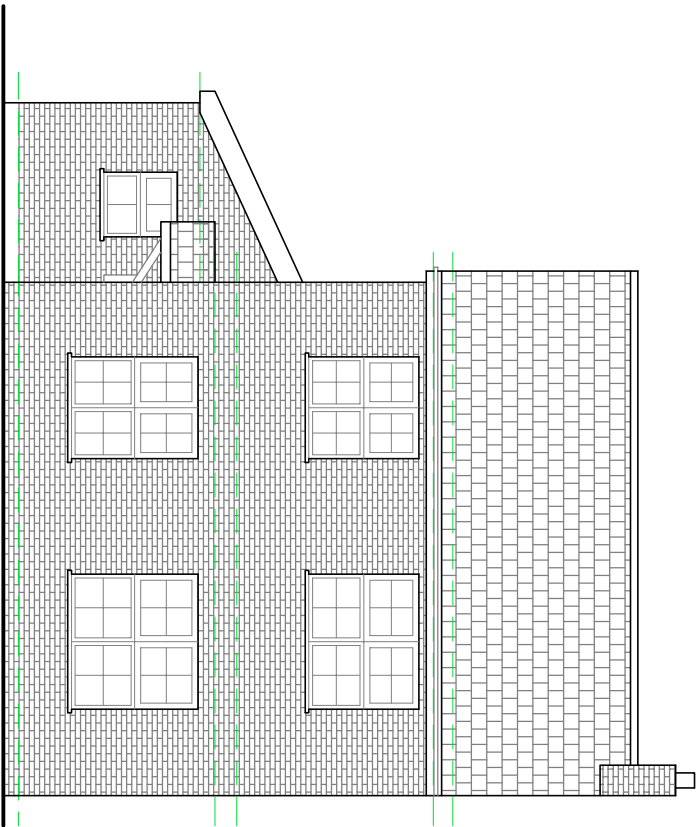


Proposed Front (West) Elevation

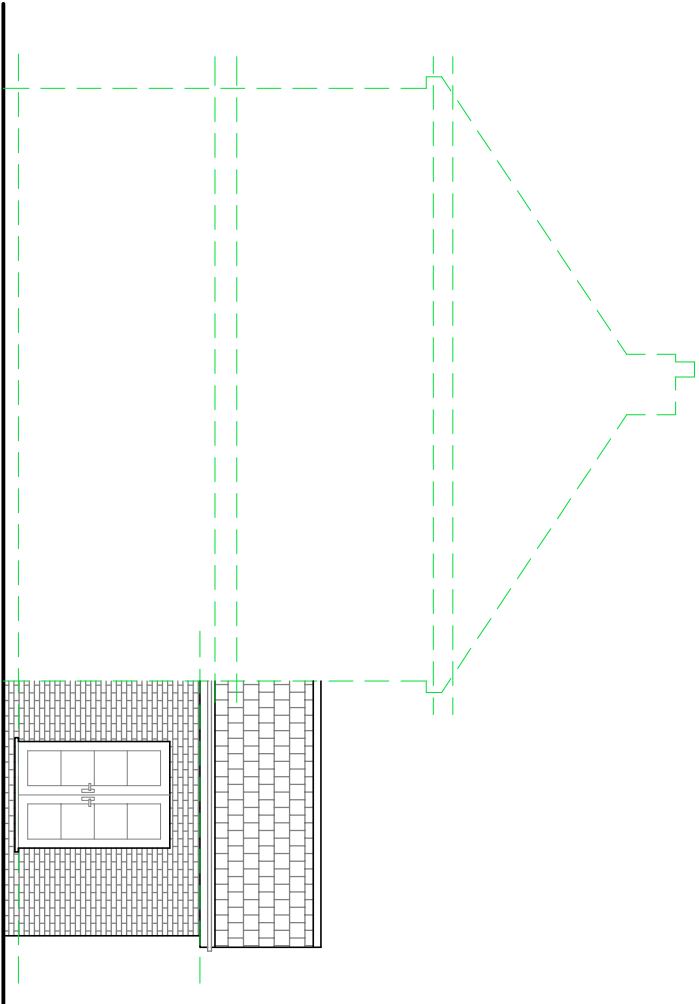

Proposed Side (South) Elevation

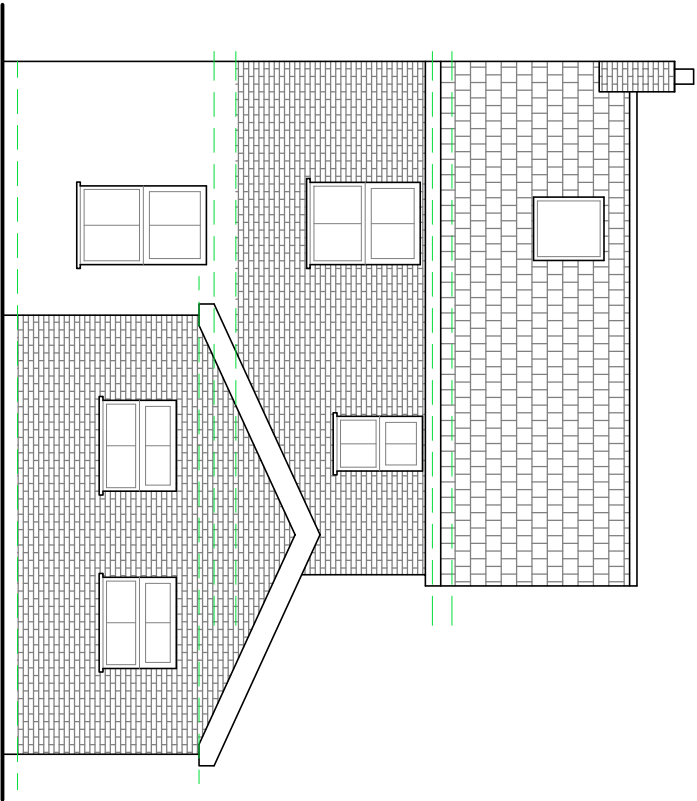

Proposed Rear (East) Elevation

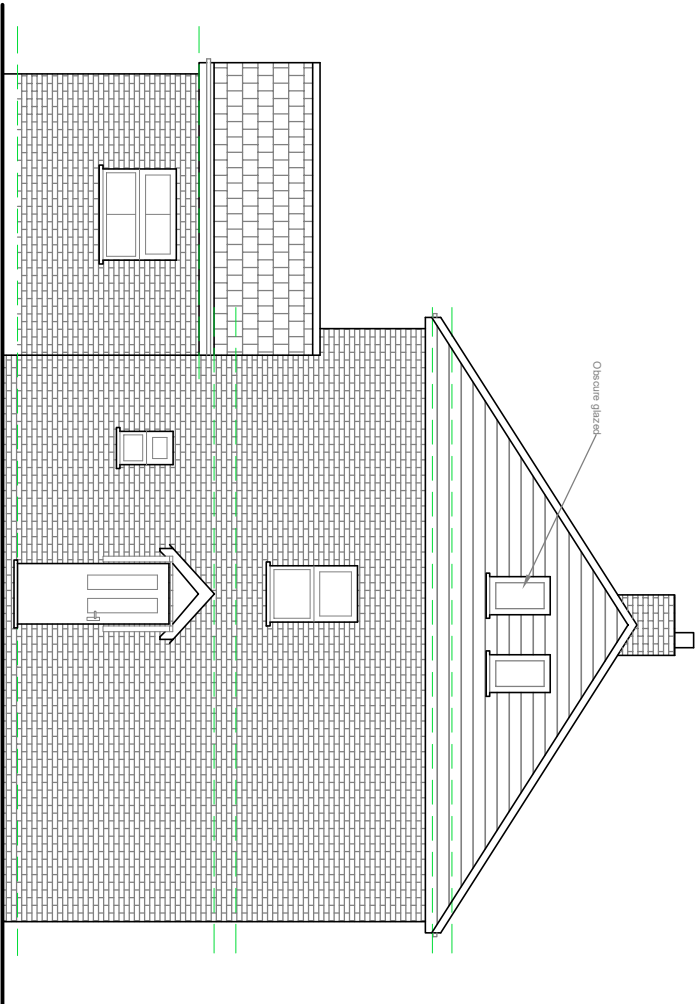

Proposed Side (North) Elevation



PROJECT	DRAWING	DATE	DRAWING NO.	NOTES	REVISION DETAILS	MTRH Drafting Services
Loft Conversion at 13 Hertford Place Newport NP19 7SN	Proposed Elevations	26.08.2026	HFP-PR-EL-001	1. All dimensions to be checked on site. 2. All discrepancies to be reported back to MTRH Drafting Services. 3. This drawing is part of the Planning package, and should only be used for Planning purposes.		22a Fair Oak Avenue, Maerdy, Newport NP19 8FX Tel: 07527971687 Email: mke.mtrhdrafting@outlook.com Web: www.mtrhgroup.co.uk
		DRAWN BY MH	SCALE 1:100 @A3		DATE	

Proposed Materials:
Walls - Red clay brick and white uPVC
Roof - Black Slate to match existing
Windows - White uPVC to match existing
Drainage - Black uPVC to match existing