


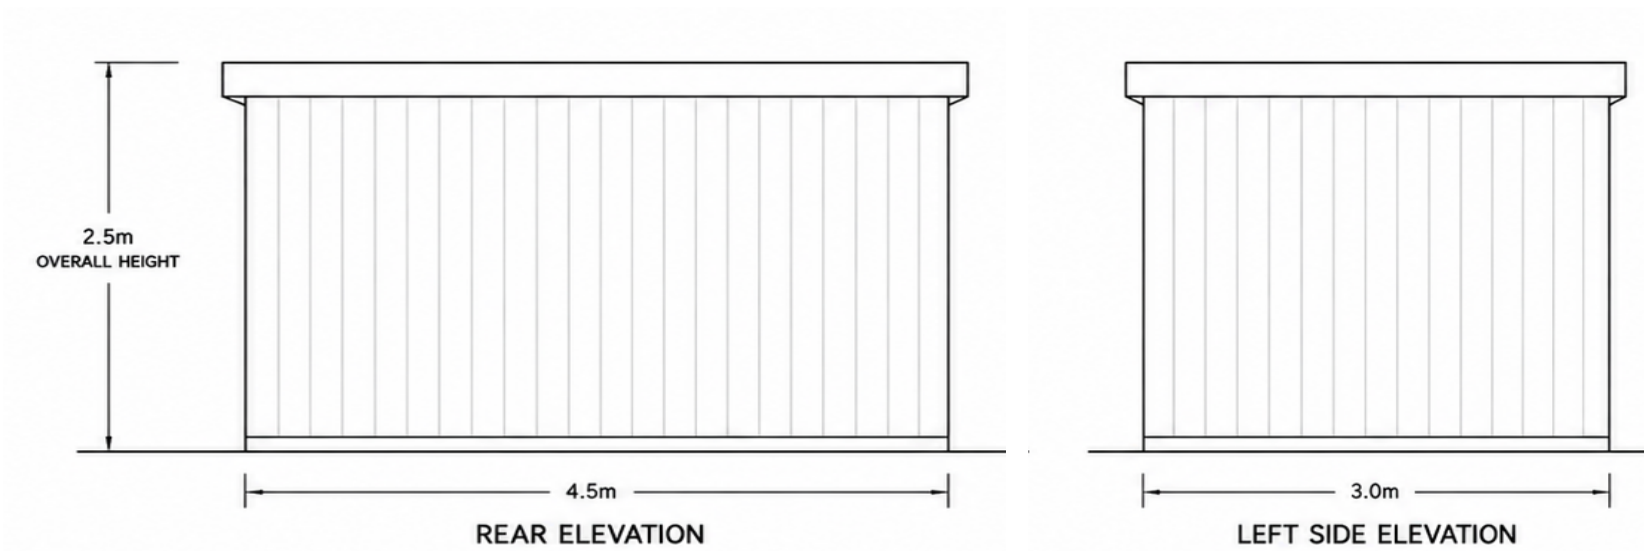

DRAWING:

PROPOSED EXTERNAL
ELEVATIONS

LOCATION:

25 Cedar Wood Drive,
Rogerstone, Newport,
NP10 9JR

DATE:

31/08/2026

- NOTES:**
1. Walls are composite material in a light grey colour
 2. Windows and Doors are uPVC in anthracite
 3. Roof is EPDM rubber

DRAWING SIZE:

A3

SCALE:

1:50

