
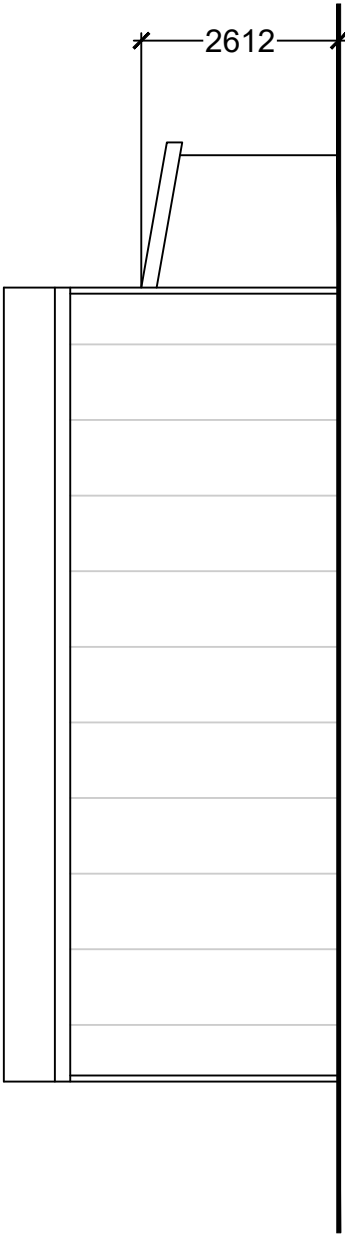
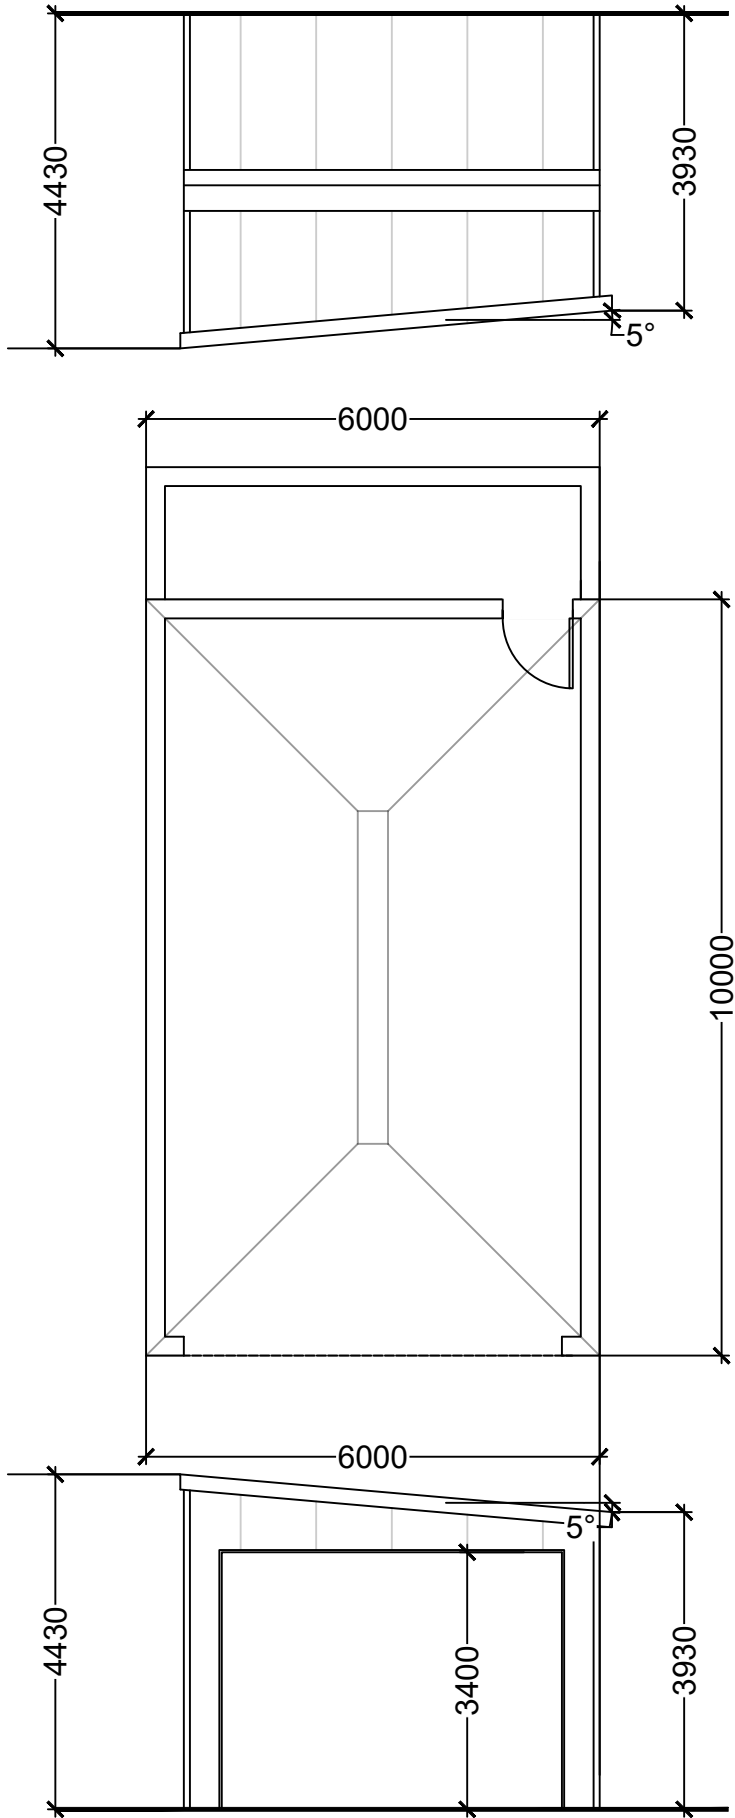


THIS DRAWING IS THE PROPERTY OF
ENTERPRISE MOBILITY.
IT IS INTENDED FOR CONCEPTUAL USE
ONLY. VERIFICATION OF DIMENSIONS,
FIELD CONDITIONS, AND LOCAL
BUILDING CODES IS REQUIRED

NOT FOR CONSTRUCTION

Rev.:	Date:	Description:	By:
-	07/09/26	COMMENTS	HJ

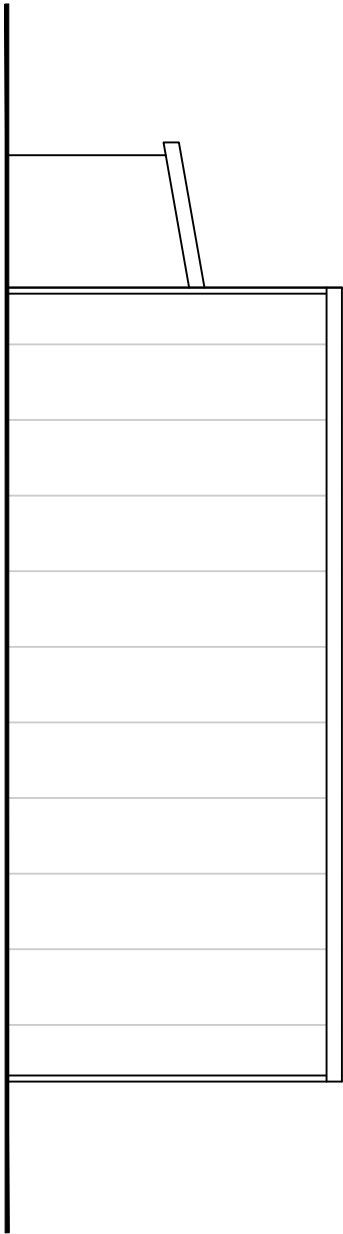

Scale 1:100



Status: RIBA Stage 2 - Concept Design	
Address: U2 U2K1 Newport 410 Chepstow Road Newport NP19 8JH	
Drawing: Washbay - -	
Scale: 1:100 @ A3	Job No.: Newport NP19 8JH
Drawing No.: sk.UK99.404	Rev.: -