
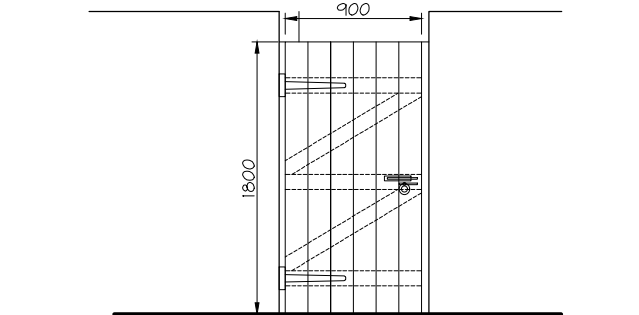
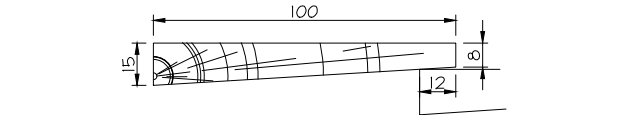
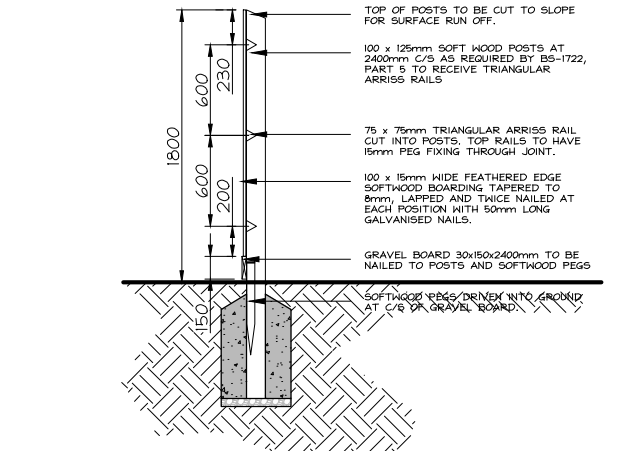
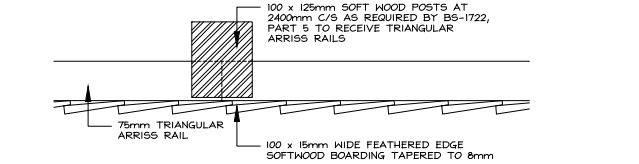
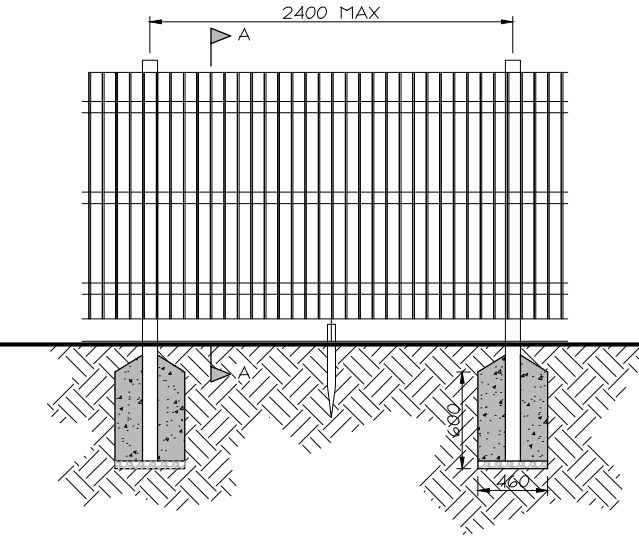


- Notes:
1. THE COPYRIGHT OF THIS DRAWING BELONGS TO CMB DESIGN AND MANAGEMENT LTD. IT SHOULD NOT BE REPRODUCED OR DISCLOSED TO THIRD PARTIES WITHOUT PERMISSION OF CMB DESIGN AND MANAGEMENT LTD.
 2. DO NOT SCALE THIS DRAWING
 3. MEASUREMENTS IN MM UNLESS STATED. ANY DISCREPANCIES TO BE BROUGHT TO ATTENTION OF CMB DESIGN AND MANAGEMENT IMMEDIATELY.

REV:	DESCRIPTION:	BY:	DATE:
STATUS: PLANNING PERMISSION			

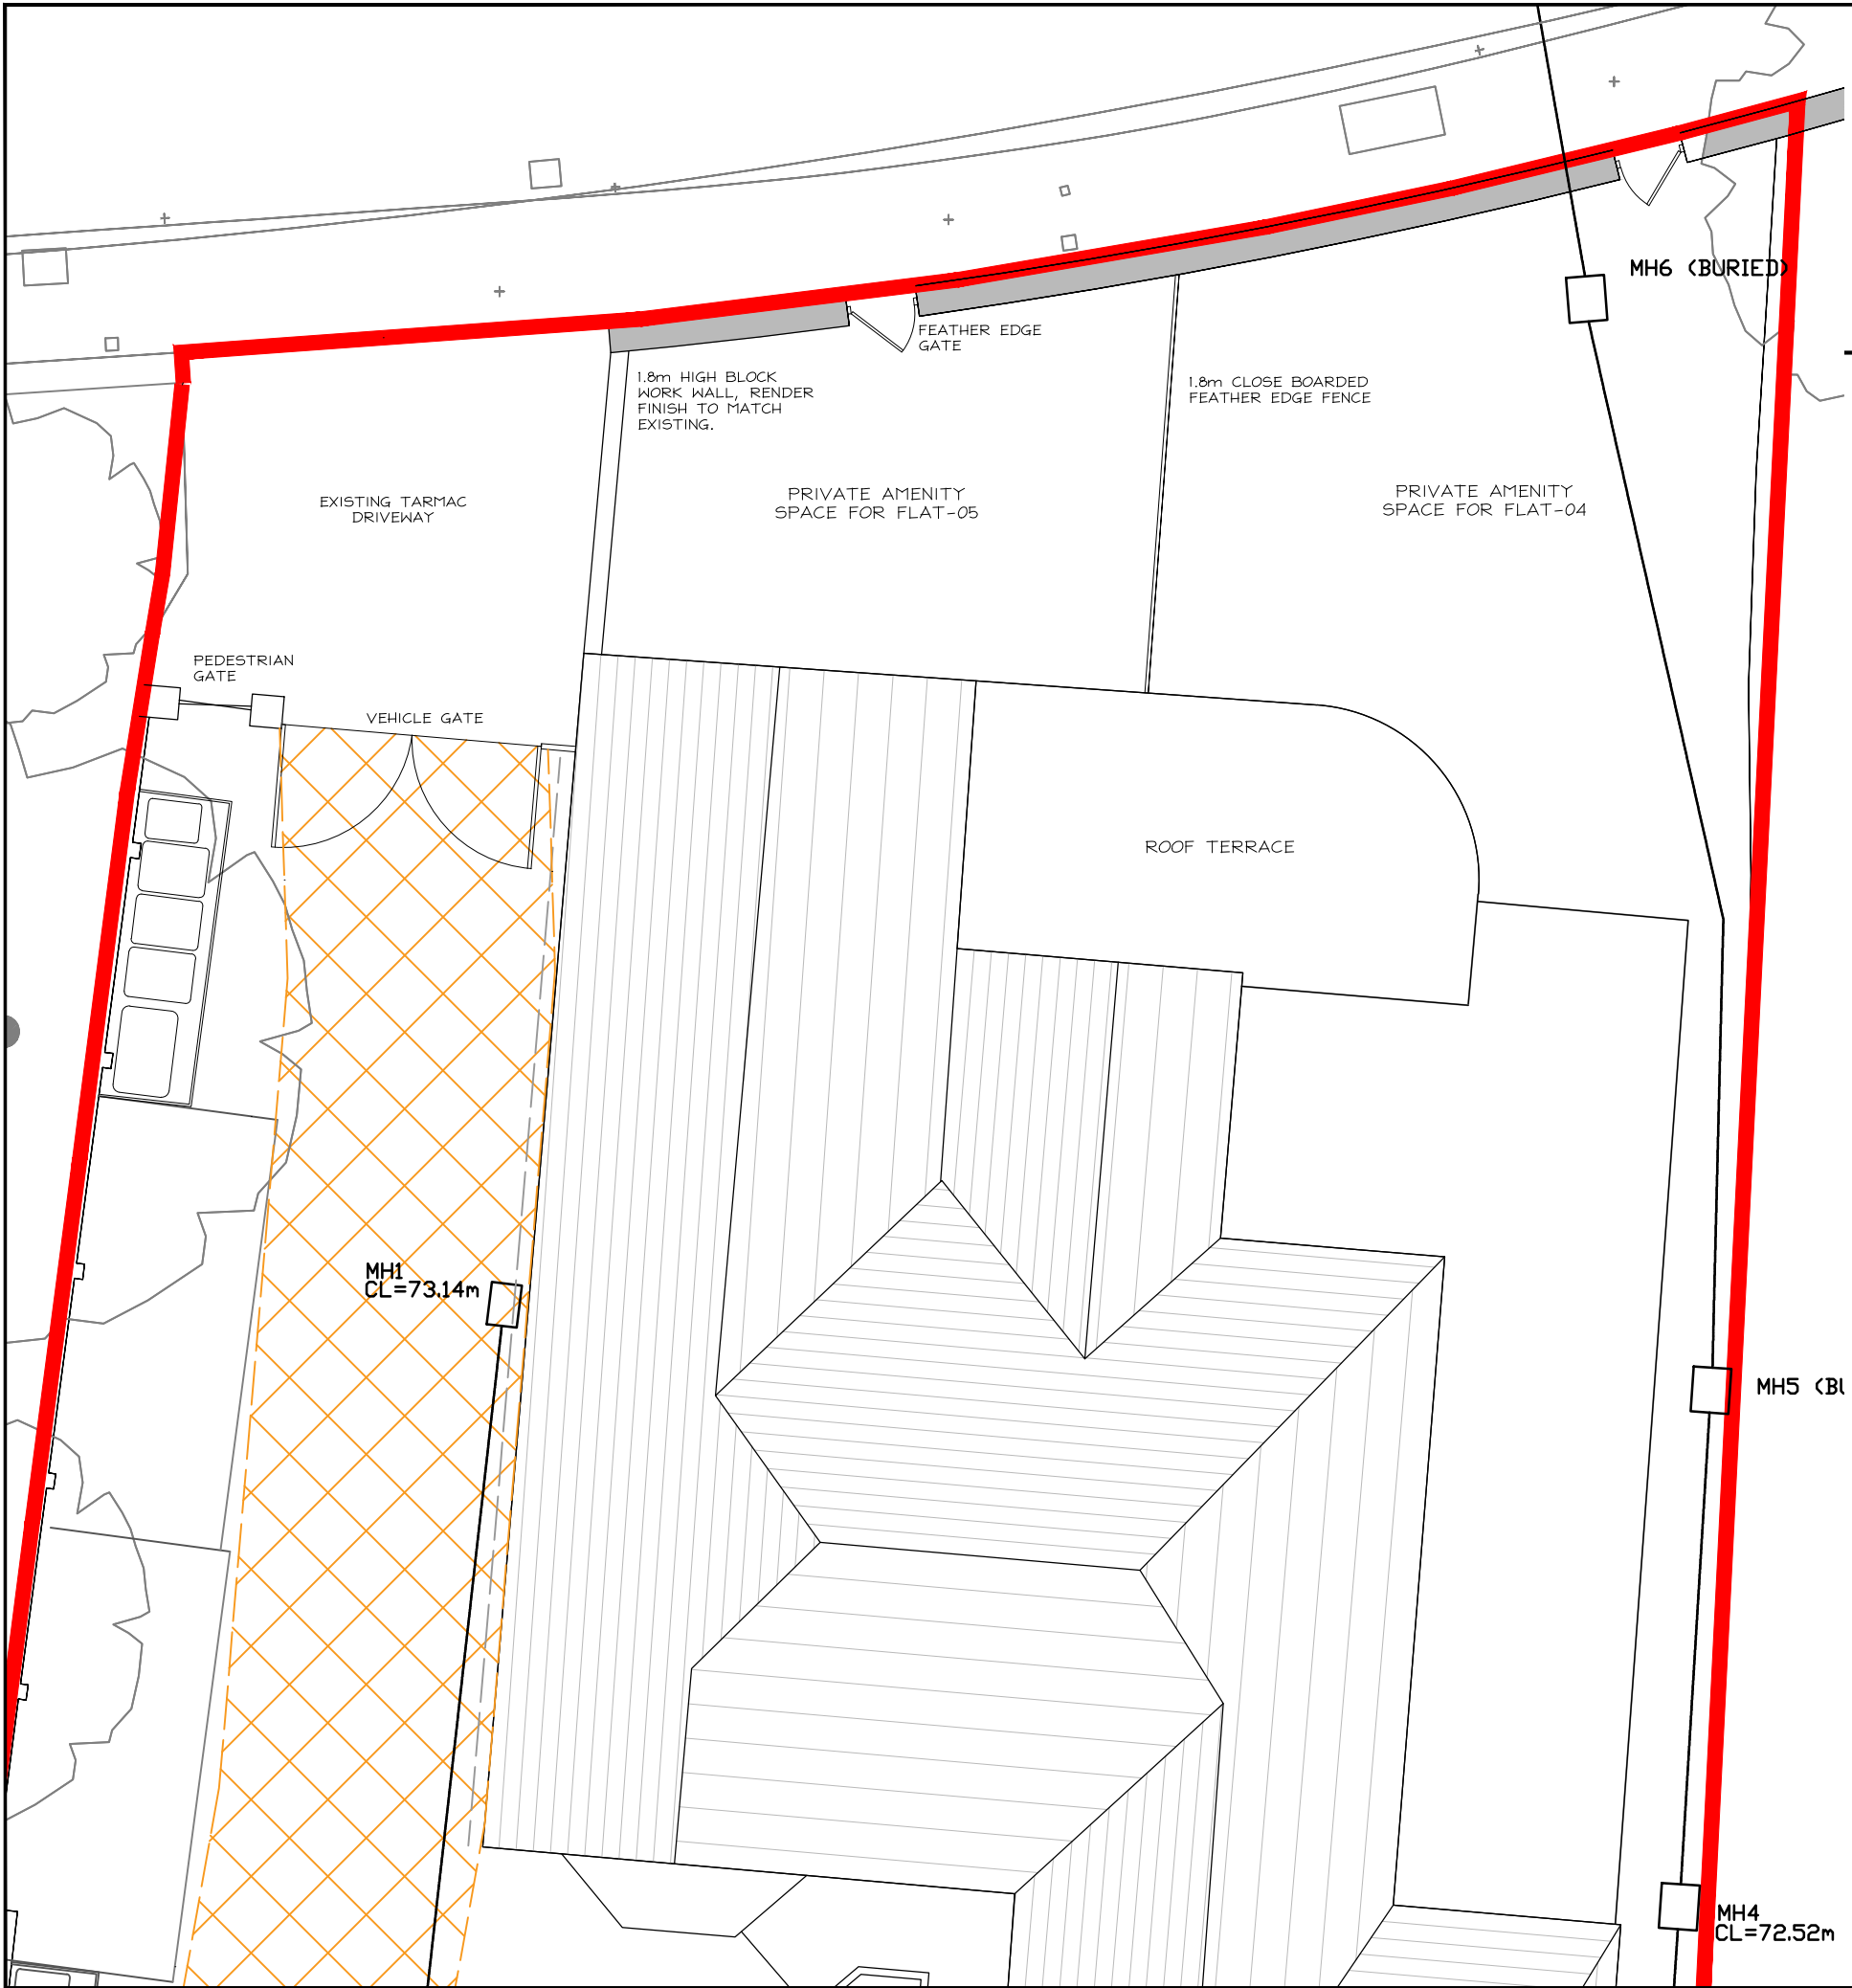

CLIENT:	MIDPOINT DEVELOPMENTS HARPERS LANE, GRANGE FARM GREAT LINFORD, MILTON KEYNES MK14 5BA
AGENT:	CMB DESIGN & BUILD info@cmbdesignandbuild.co.uk www.cmbdesignandbuild.co.uk 07512 520 833

SITE: CHESTER HOUSE 59 FIELDS PARK ROAD			
TITLE: PROPOSED BOUNDARY TREATMENTS			
SCALE AT A3: 1:100 @ A3	DATE: OCT 24'	DRAWN: CMB	CHECKED: CMB
PROJECT NO: 24_0456	DRAWING NO: PL01	REVISION: *	