



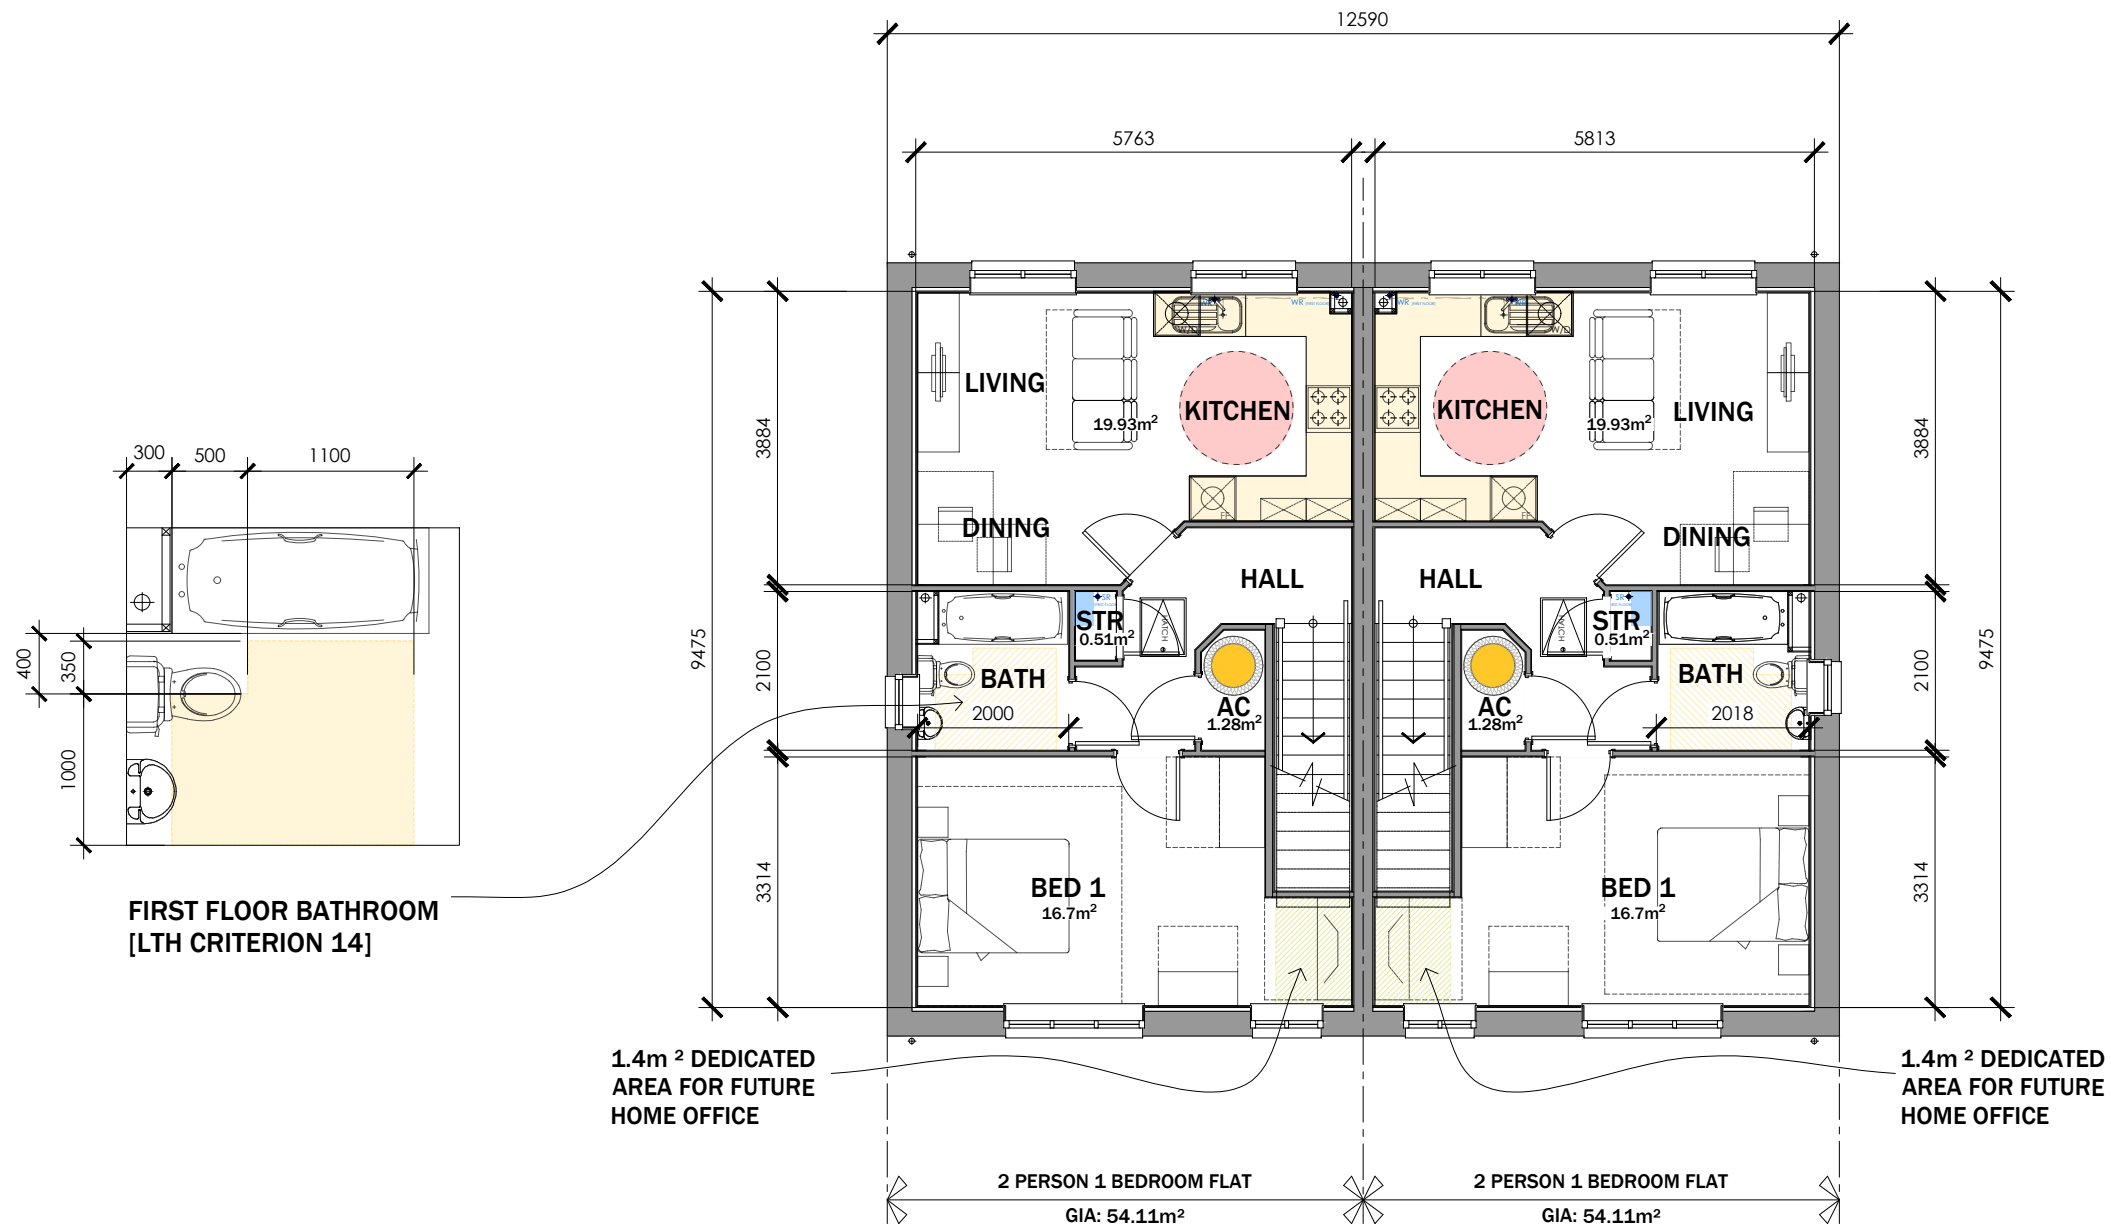

FIRST FLOOR PLAN

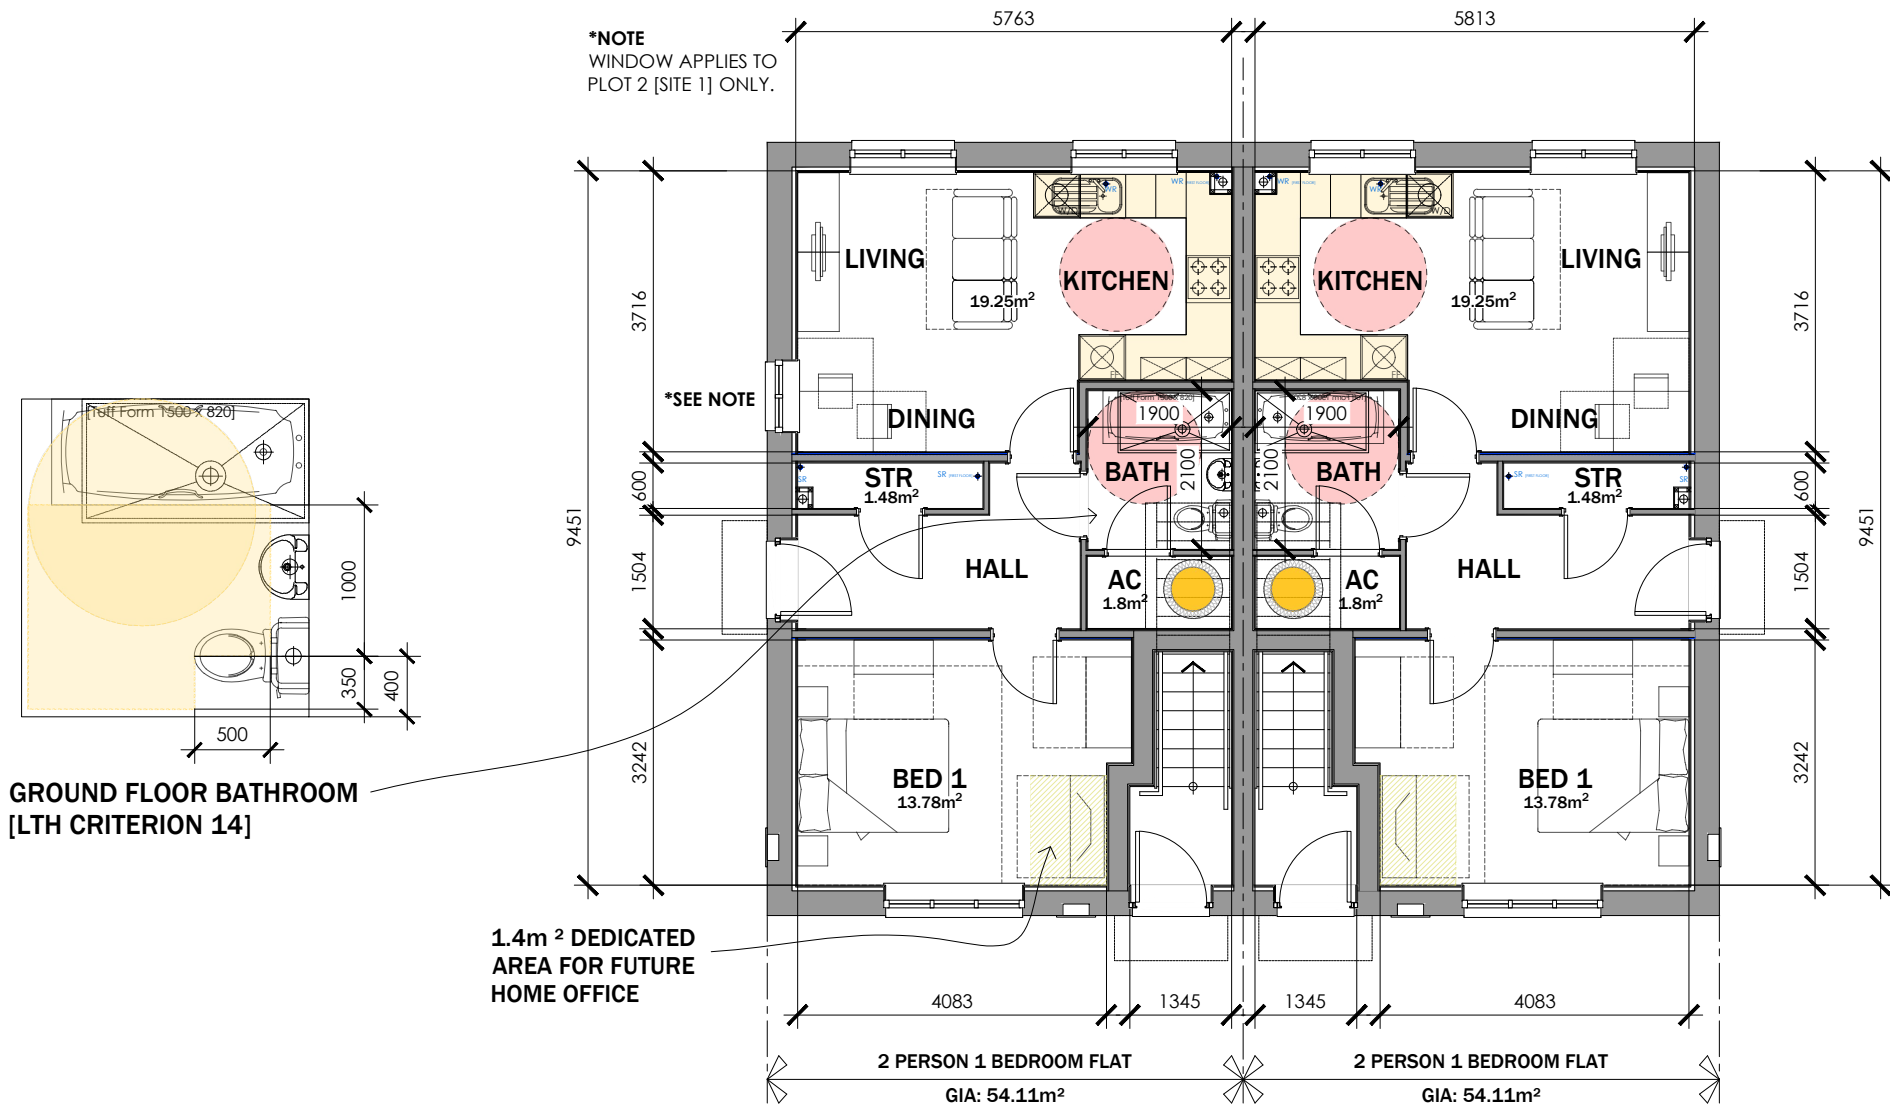

GROUND FLOOR PLAN

STORAGE SCHEDULE:

2P1B FLAT TYPE 1
GROUND FLOOR FLAT:

STORE: 1.48M²
AC UNDER STAIRS: 1.80M²
TOTAL STORAGE PROVIDED - 3.28M²
TOTAL STORAGE REQUIRED - 1.5M²
TOTAL STORAGE EXCESS - 1.78M²

2P1B FLAT TYPE 2
FIRST FLOOR FLAT:

AC: 1.28M²
STORE: 0.51M²
TOTAL STORAGE PROVIDED - 1.79M²
TOTAL STORAGE REQUIRED - 1.5M²
TOTAL STORAGE EXCESS - 0.29M²




FRONT ELEVATION
PLOTS 08 - 11 [site 1] and 09 - 12 [site 2] only



SIDE ELEVATION



FRONT ELEVATION
PLOTS 01 - 04 [site 1] and 01 - 04 [site 2] only

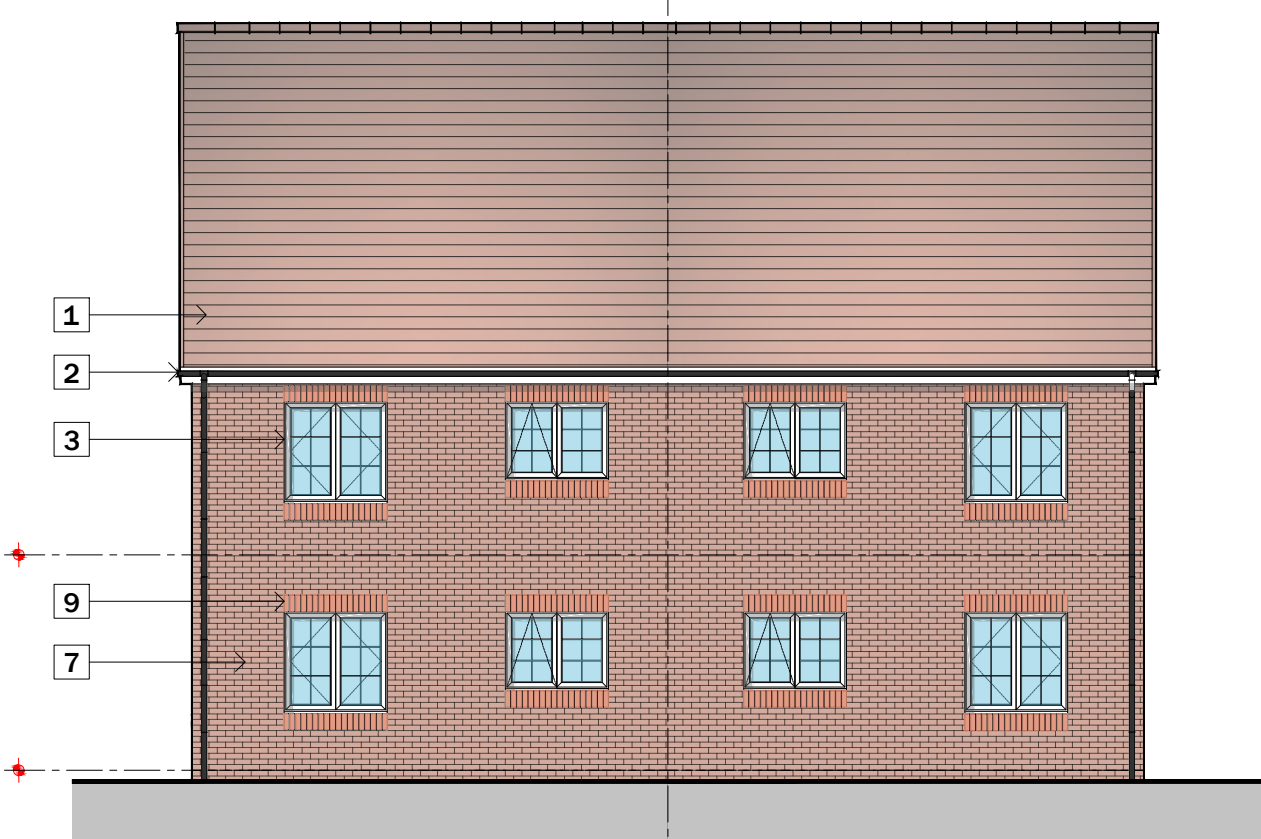

REAR ELEVATION



SIDE ELEVATION



KEY LOCATION - NTS

MATERIAL KEY LEGEND

- 1 RECONSTITUTED SLATE ROOF FINISHES - DARK RED
- 2 WHITE UPVC FASCIAS, SOFFITES AND BARGEBOARDS WITH BLACK RAINWATER GOODS
- 3 WHITE UPVC DOUBLE GLAZED WINDOWS AND REAR DOOR UNITS
- 4 CREASING TILE BRICK CILL
- 5 GRP PORCH CANOPY OVER
- 6 PREFABRICATED FLAT GAUGE BRICK ARCH IN SMOOTH DARK RED BRICKWORK
- 7 FACING BRICKWORK
- 8 PROJECTING BRICK FEATURE BAND AT 750MM ABOVE FFL IN SMOOTH DARK RED BRICK.
- 9 SOLDIER COURSE CILLS AND HEADS
- 10 ROUGH CAST RENDER FINISH
COLOUR: OFF WHITE
- 11 GRP COMPOSITE FRONT ENTRANCE DOORS
COLOUR: TBC

Do not scale from this drawing.
The users of this drawing shall check all dimensions and details against the drawings and omissions to LeTrucco Design.
This drawing is copyright. It must not be reproduced or used in any form without prior permission of LeTrucco Design.

Revisions
Rev 1
Rev 2
Rev 143