

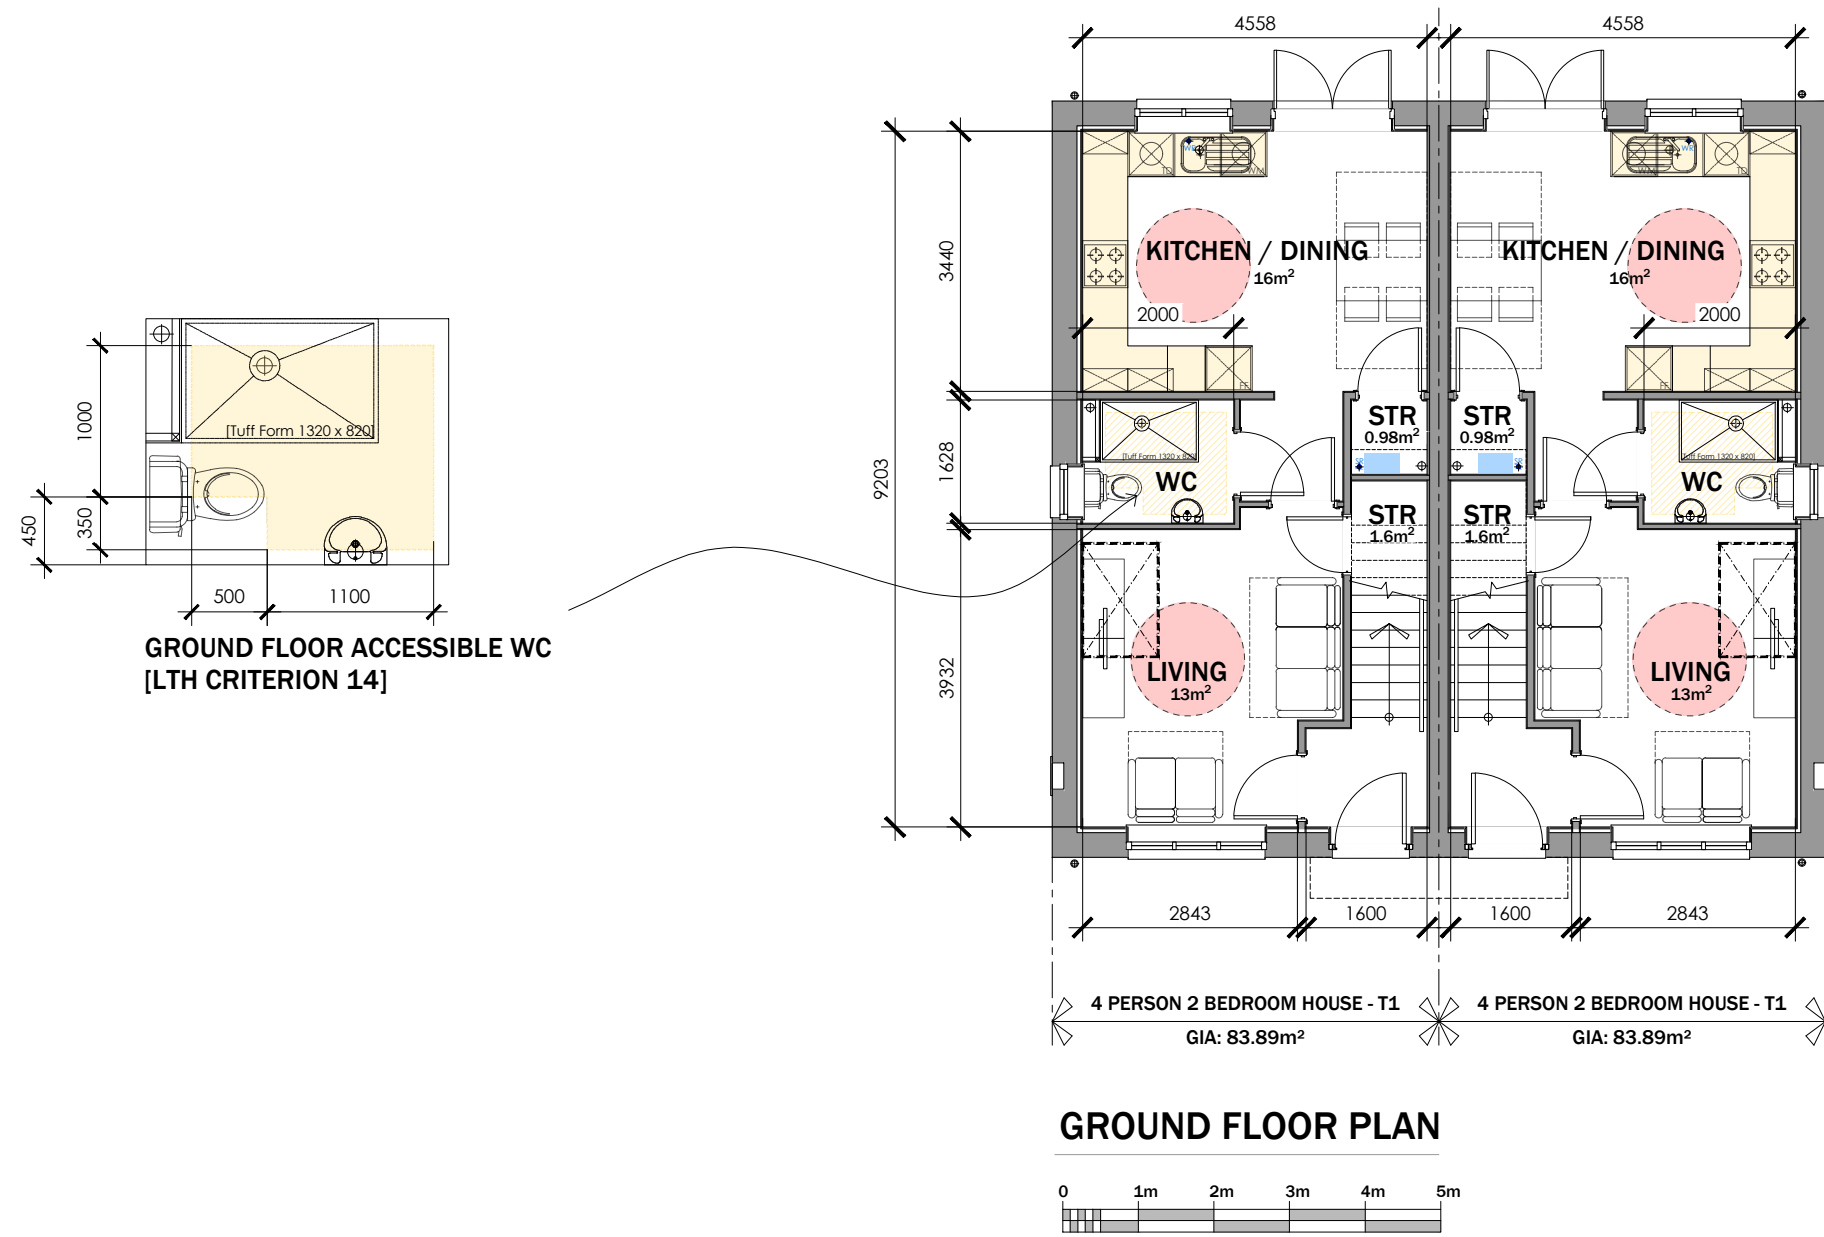
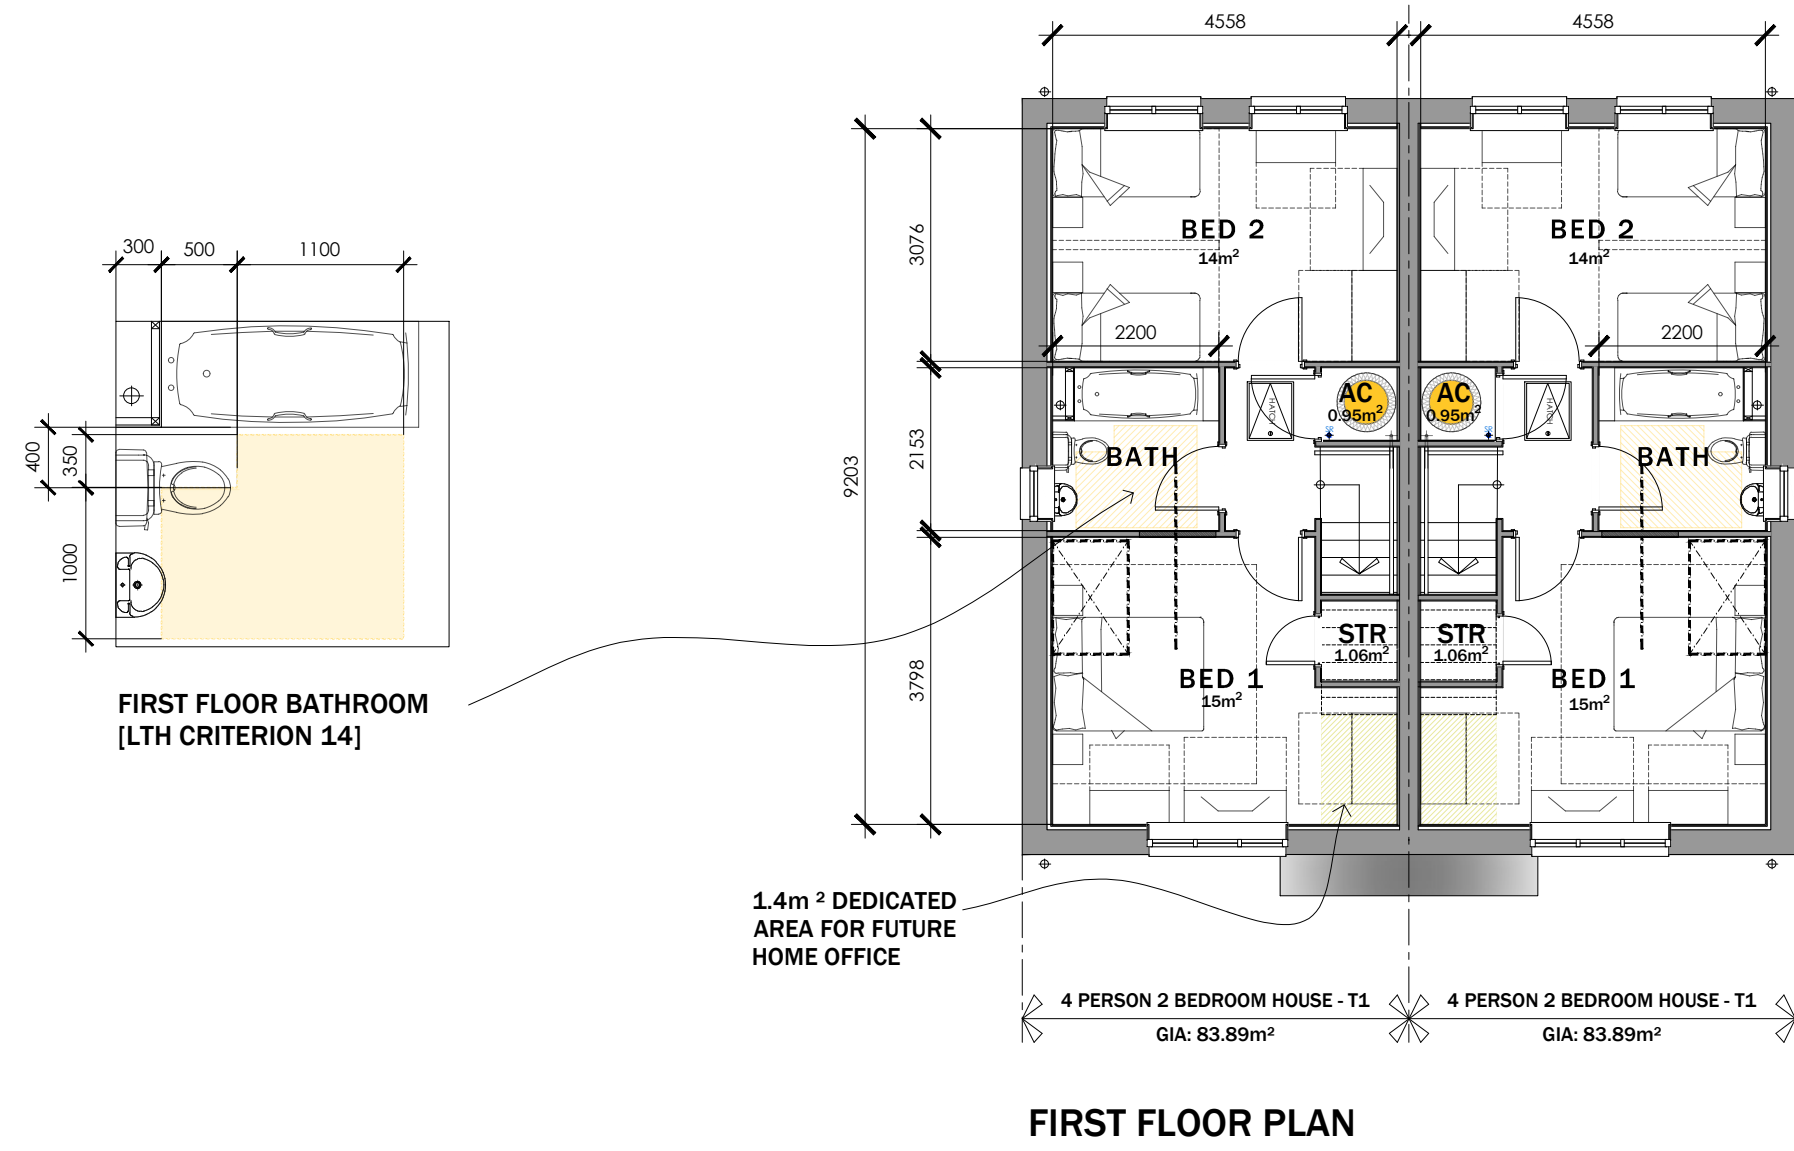
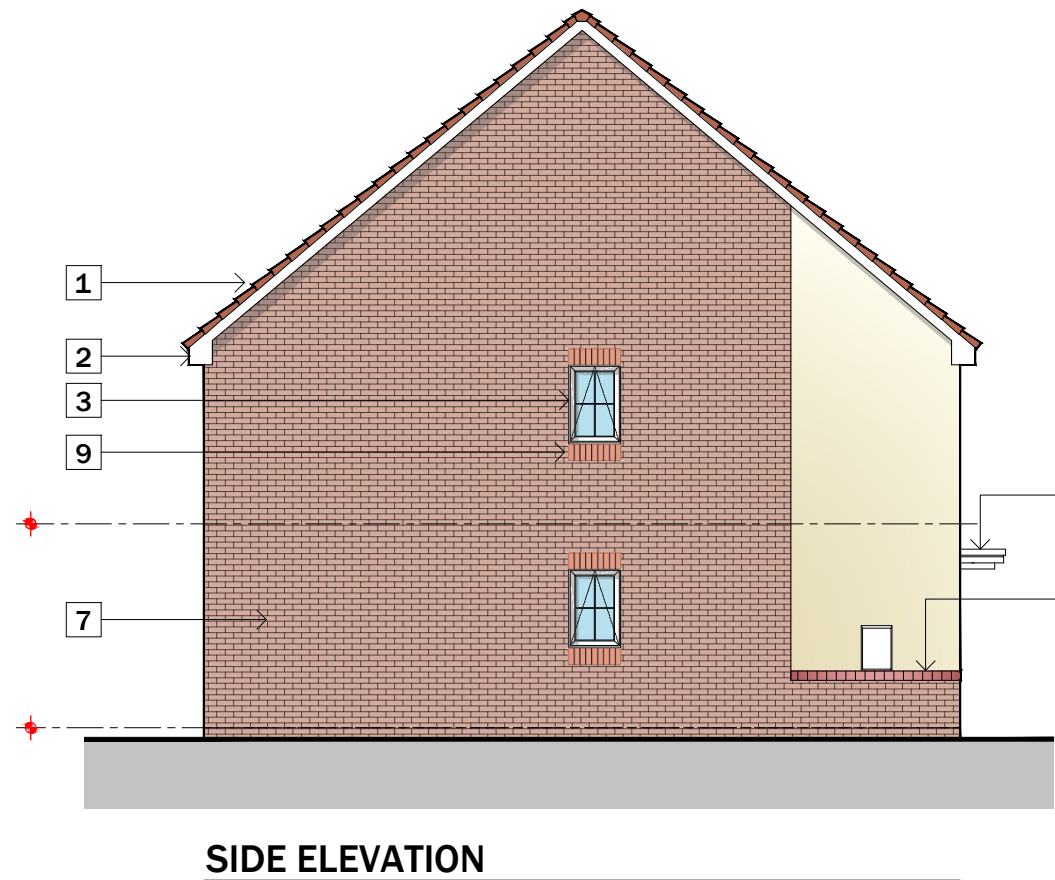


4P 2B HOUSE TYPE 1 - Plots 5 & 6 [site 2]
G.I.A = 83.89m² / 902.98 ft²

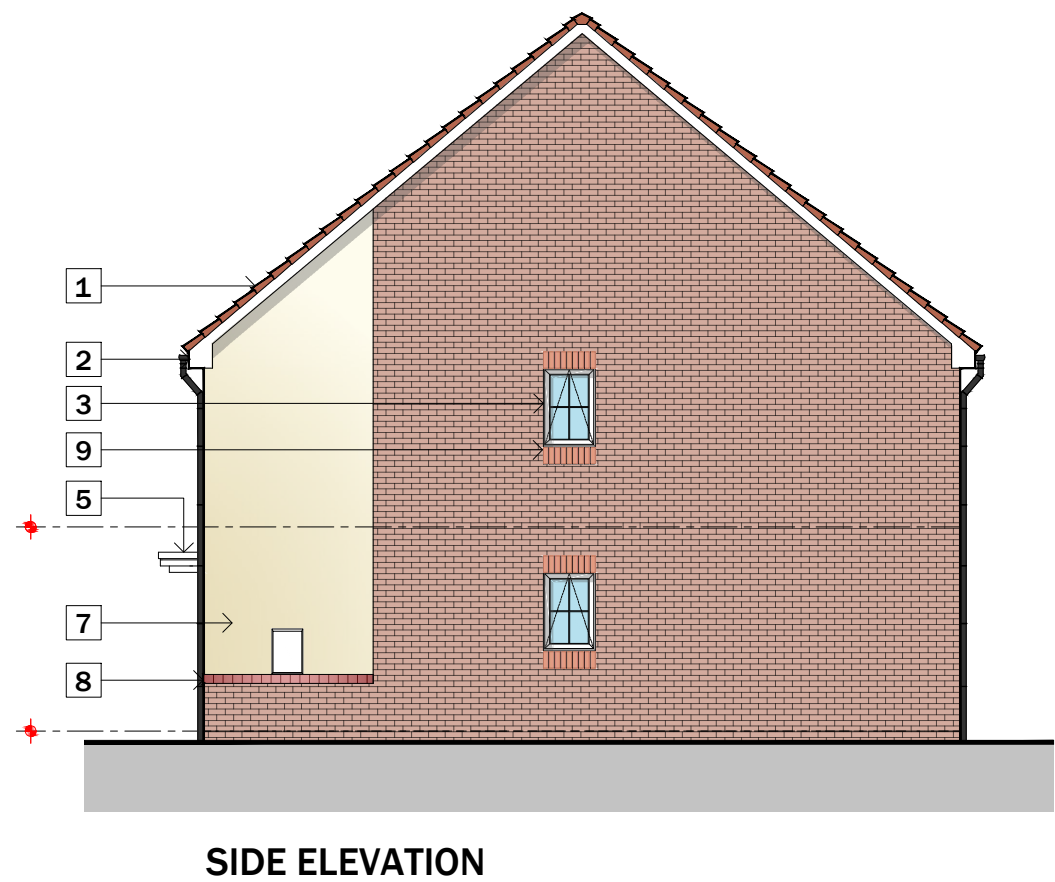

STORAGE SCHEDULE:

4P2B HOUSE TYPE 1	
GROUND FLOOR:	
STORE:	0.98M ³
U/S STAIRS:	1.40M ³
FIRST FLOOR:	
AC:	0.95M ³
STORE:	1.06M ³
TOTAL STORAGE PROVIDED - 4.59M ³	
TOTAL STORAGE REQUIRED - 2.5M ³	
TOTAL STORAGE EXCESS - 2.09M ³	

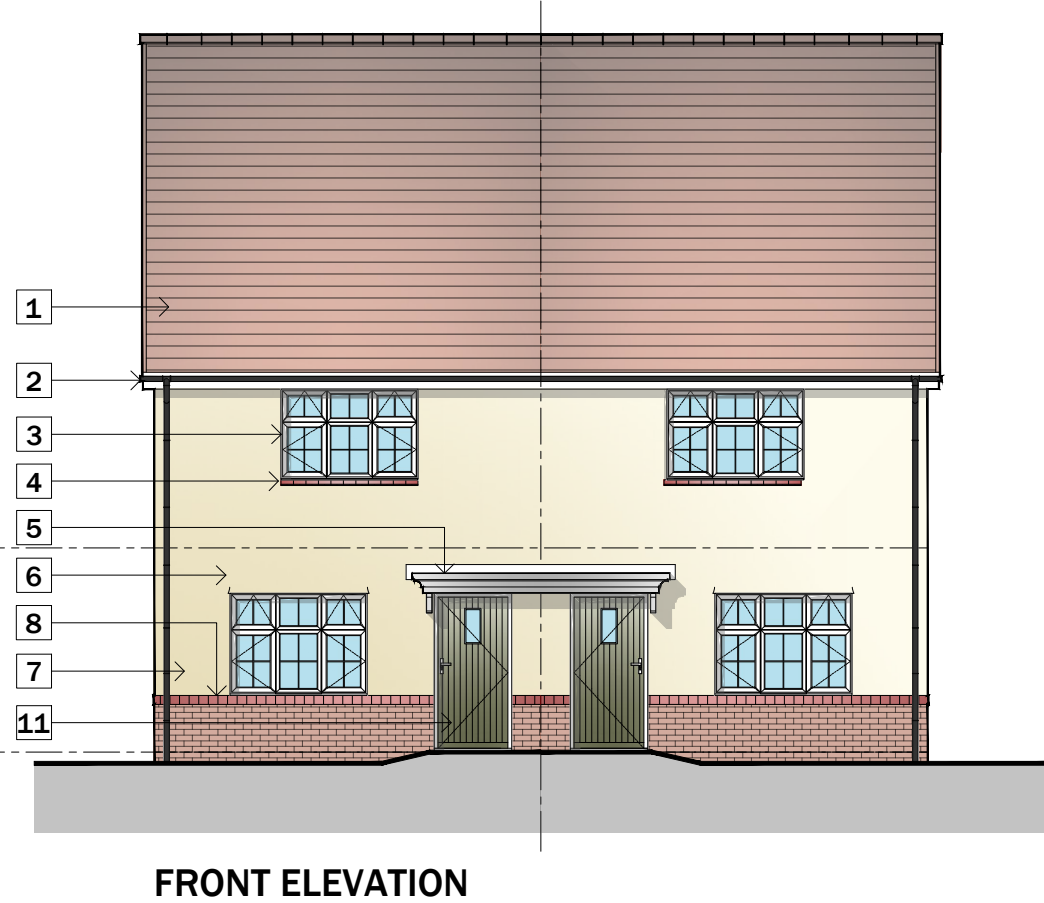

MATERIAL KEY LEGEND

1	RECONSTITUTED SLATE ROOF FINISHES - DARK RED
2	WHITE UPVC FASCIAS, SOFFITES AND BARGEBOARDS WITH BLACK RAINWATER GOODS
3	WHITE UPVC DOUBLE GLAZED WINDOWS AND REAR DOOR UNITS
4	CREASING TILE BRICK CILL
5	GRP PORCH CANOPY OVER
6	PREFABRICATED FLAT GAUGE BRICK ARCH IN SMOOTH DARK RED BRICKWORK
7	FACING BRICKWORK
8	PROJECTING BRICK FEATURE BAND AT 750MM ABOVE FFL IN SMOOTH DARK RED BRICK.
9	SOLDIER COURSE CILLS AND HEADS
10	ROUGH CAST RENDER FINISH COLOUR: OFF WHITE
11	GRP COMPOSITE FRONT ENTRANCE DOORS COLOUR: TBC

Do not scale from this drawing.
The users of this drawing shall check all dimensions and areas against the drawings and specifications and shall be responsible for any omissions to LeTrucco Design.
This drawing is copyright. It must not be reproduced, stored in a retrieval system or used in any form without prior permission of LeTrucco Design.

Revisions

Rev 01	Sept 24
Rev 02	Sept 24
Rev 03	Sept 24

Drawing No	Revision	Scale	Date	Checked
LT2402.04.101	P3	1:100 @ A1	Feb '24	kpc
Client	Monmouthshire HA	Drawing Title	4P2B House Type 1	
Job Title	Mons Bank, Newport			