


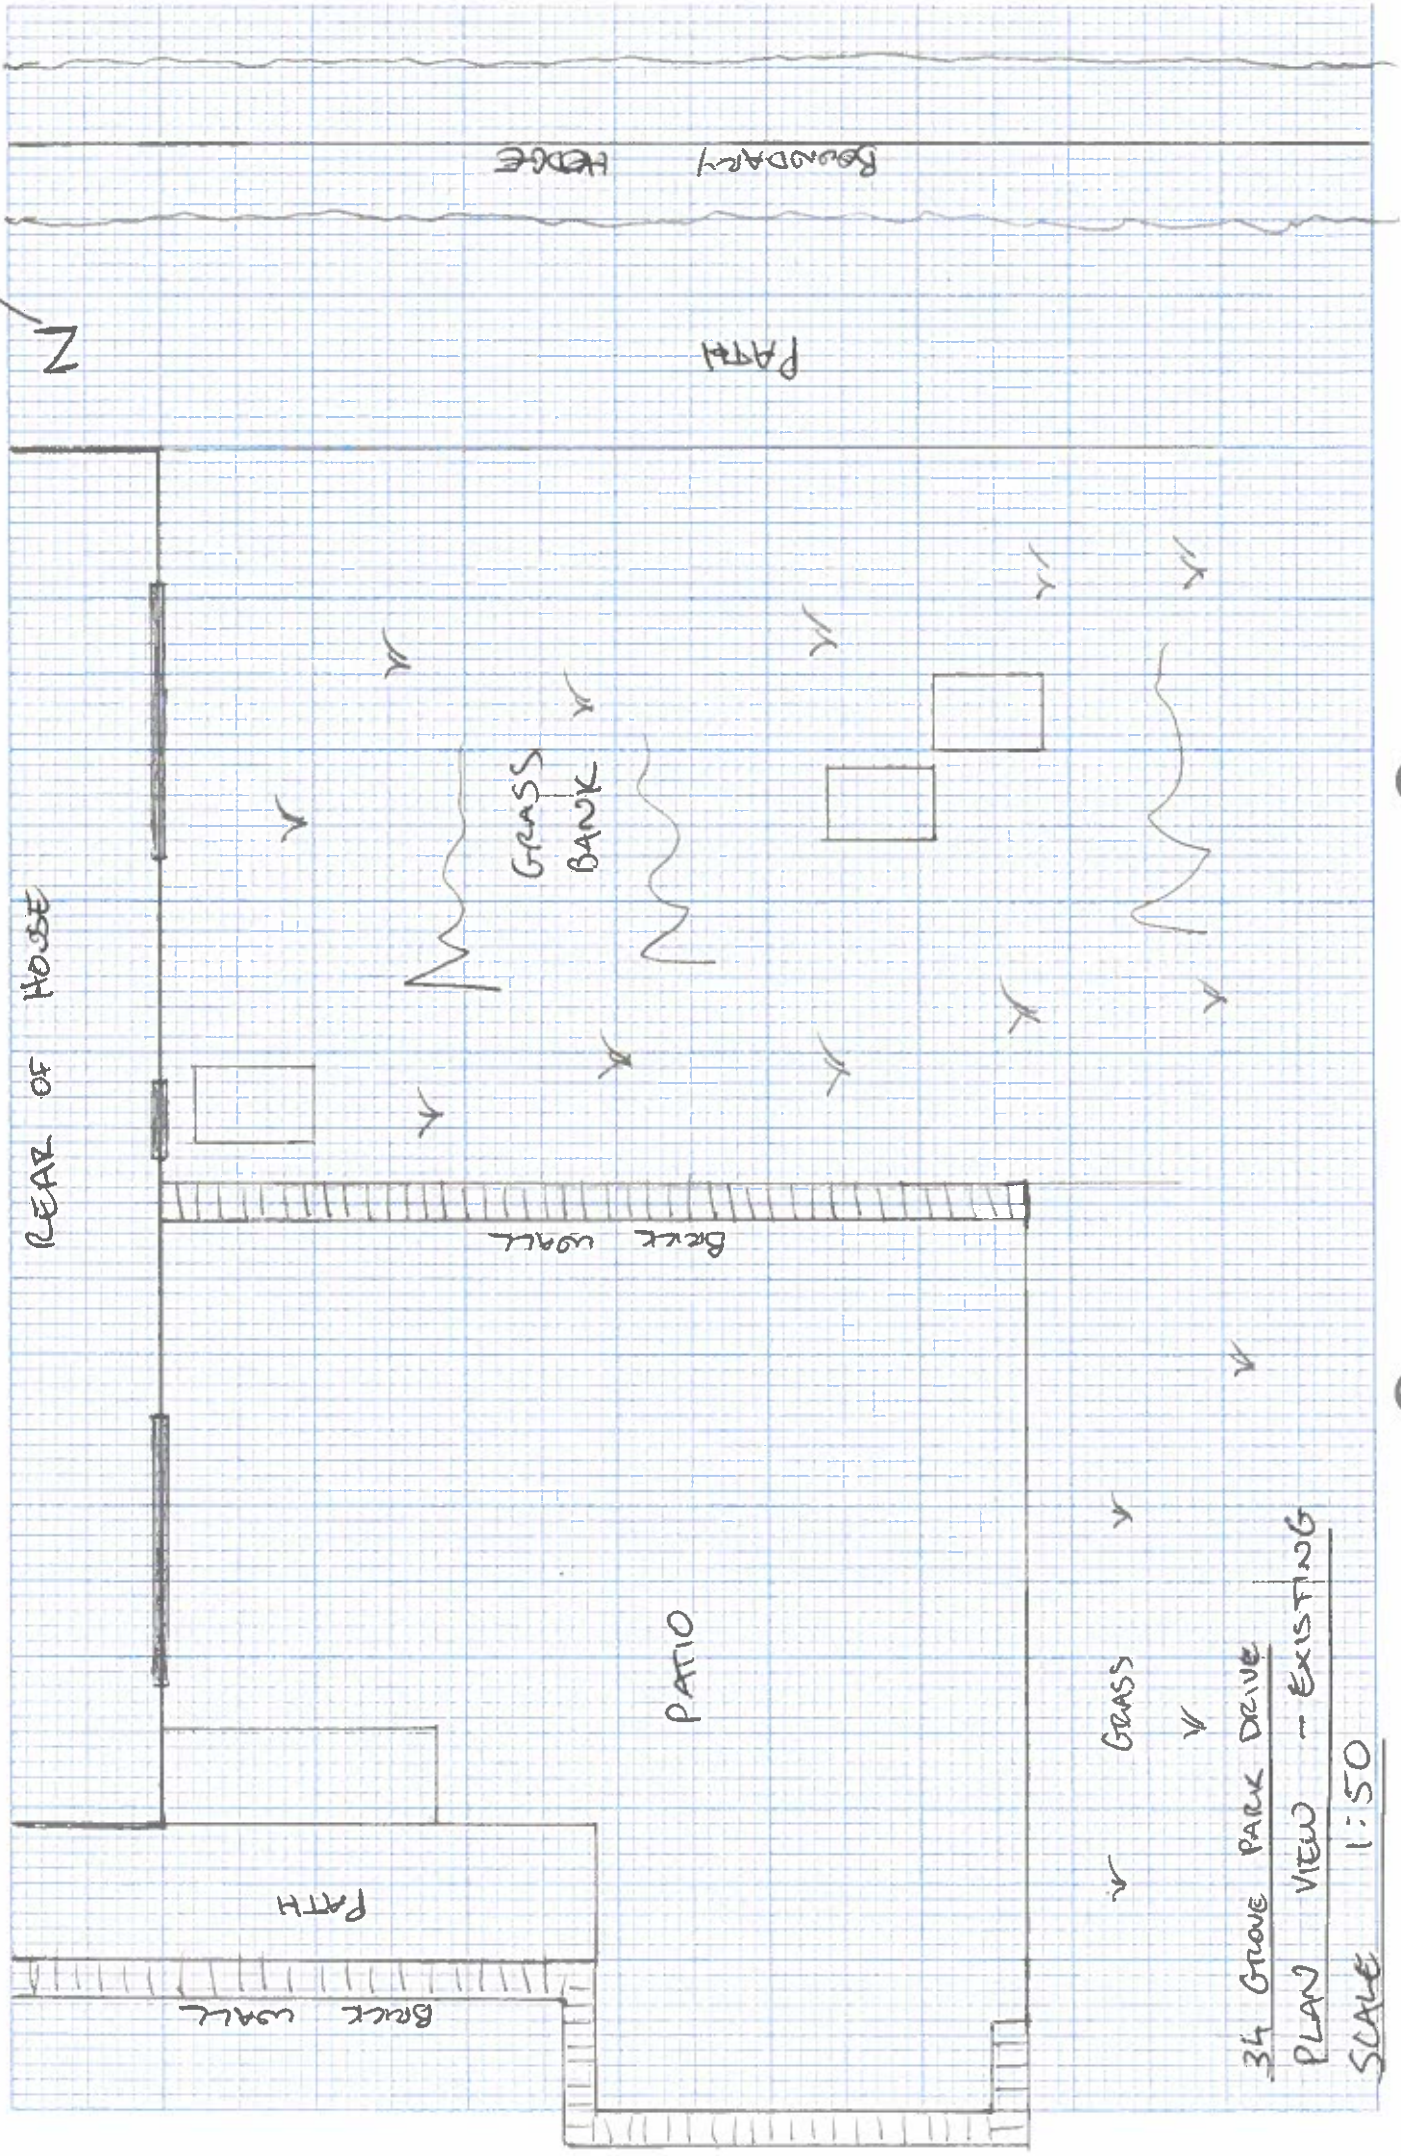

34 GROVE PARK DRIVE
PLAN VIEW - EXISTING
SCALE 1:50