



General Notes :


- 1.) Do not scale from this drawing except for planning purposes.
2.) All dimensions are in millimetres.
3.) All levels are in metres relative to datum.
4.) All dimensions stated are to be confirmed on site prior to commencement of any works and any discrepancies found are to be reported to **Steve Morgan Associates Limited** immediately.

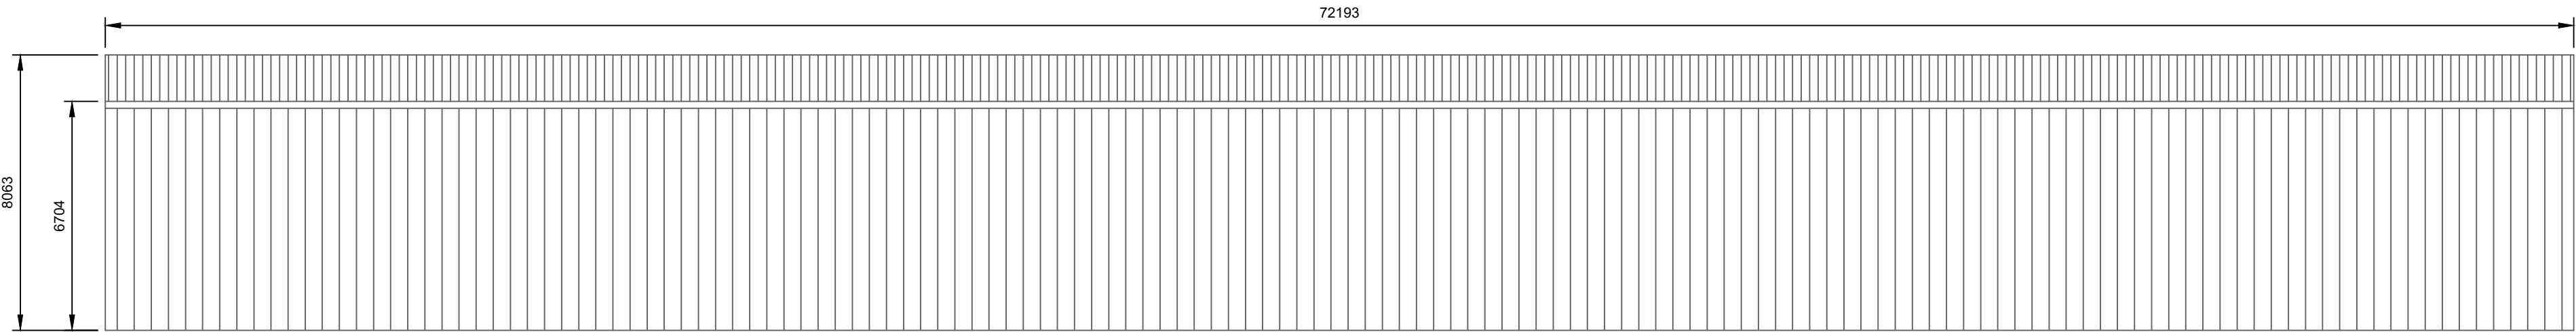


EXISTING SIDE ELEVATION
Scale 1:150

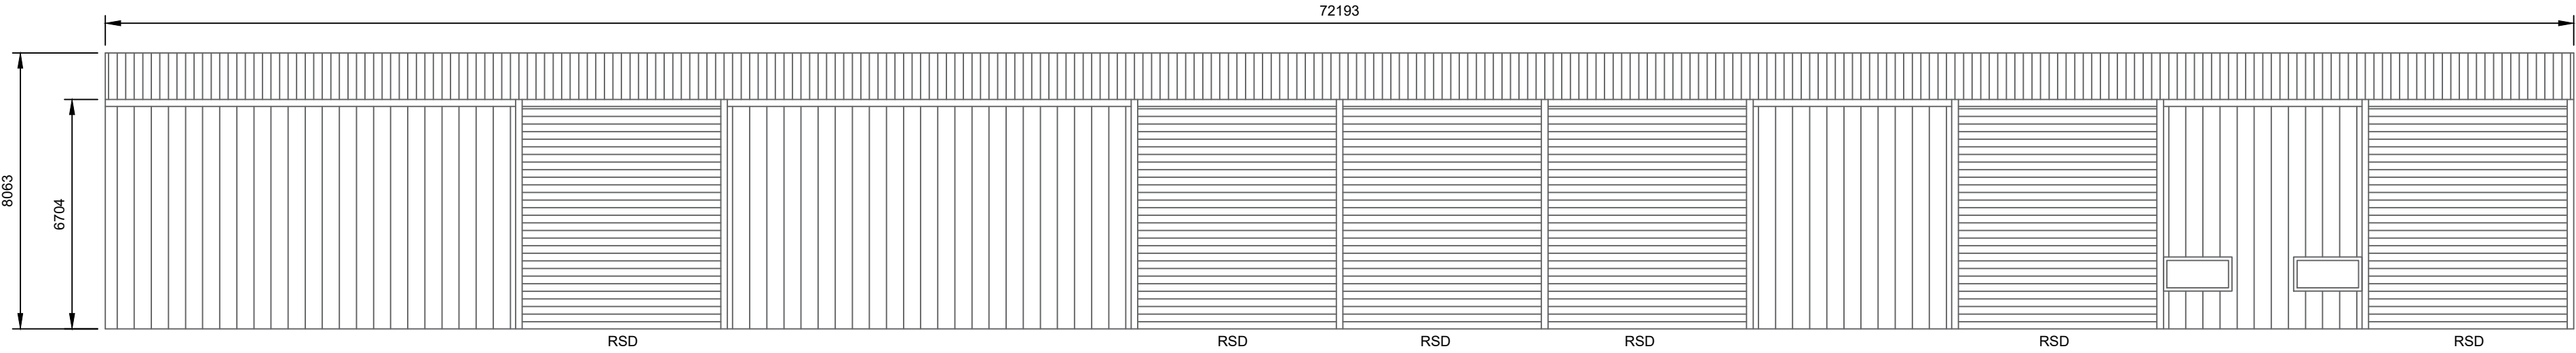

EXISTING SIDE ELEVATION
Scale 1:150

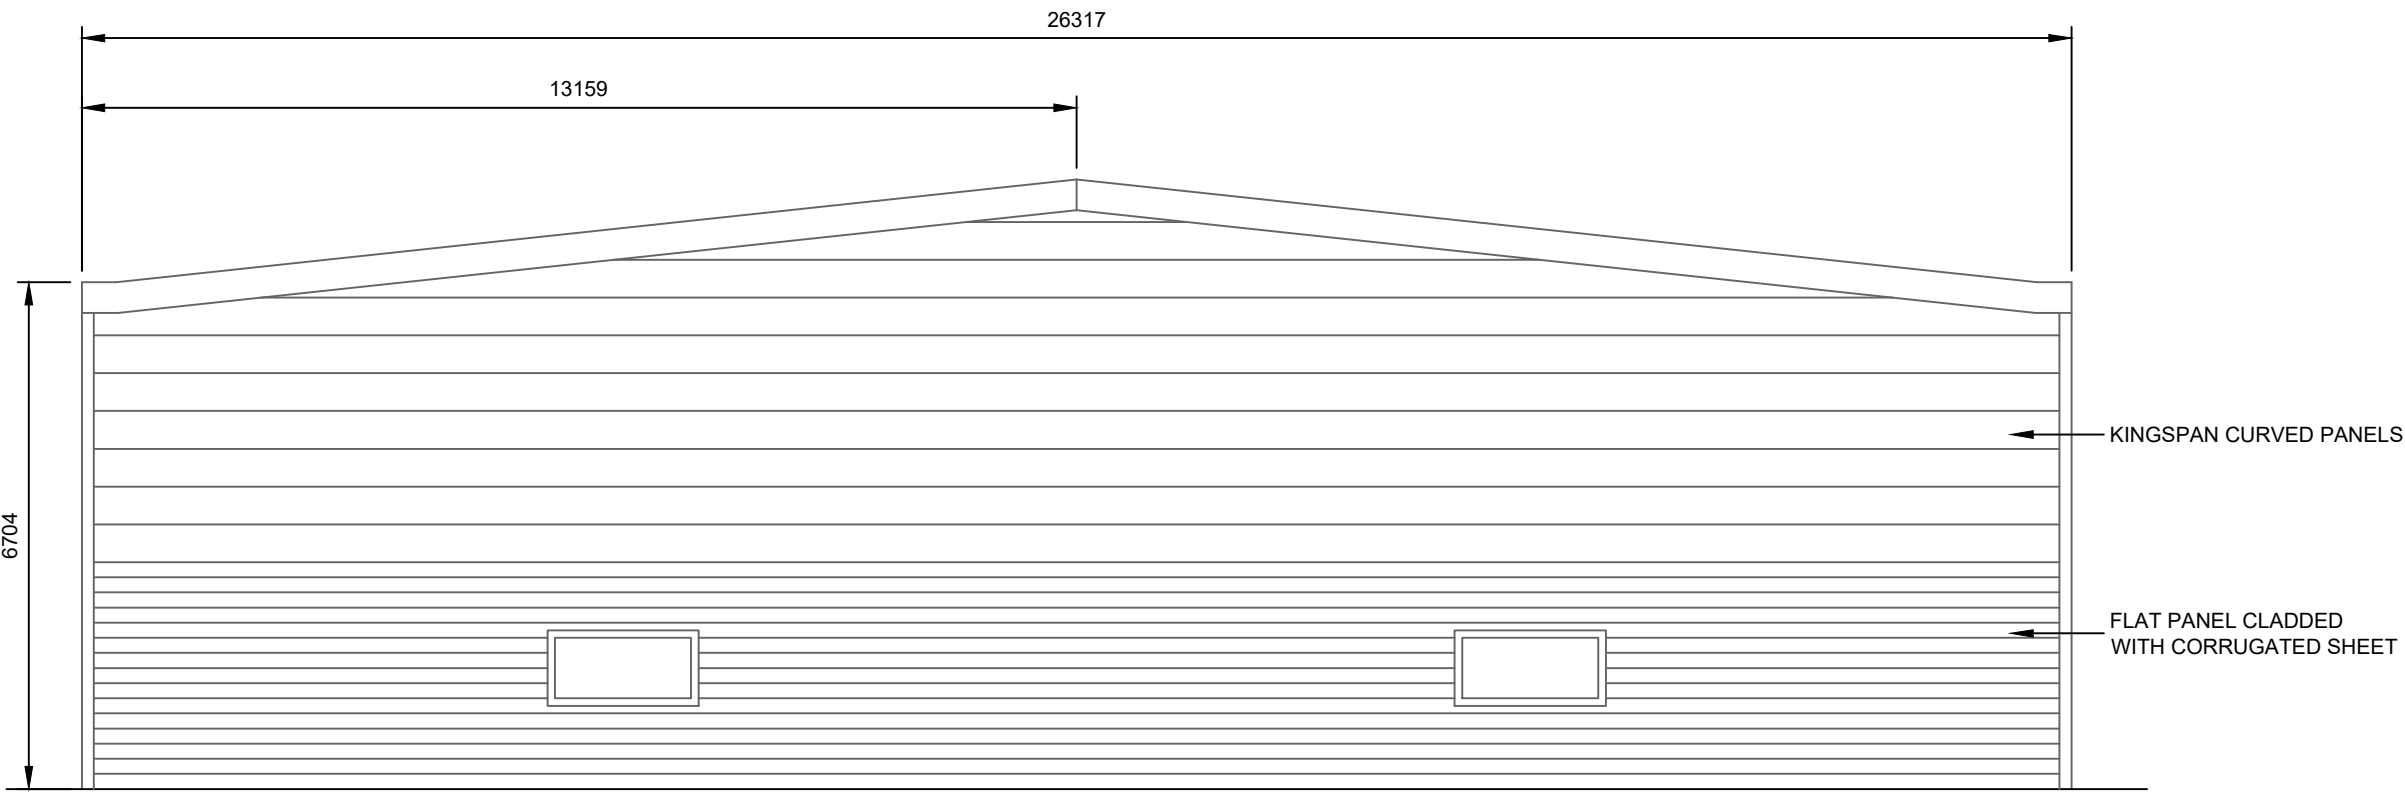

EXISTING GABLE ELEVATION
Scale 1:100

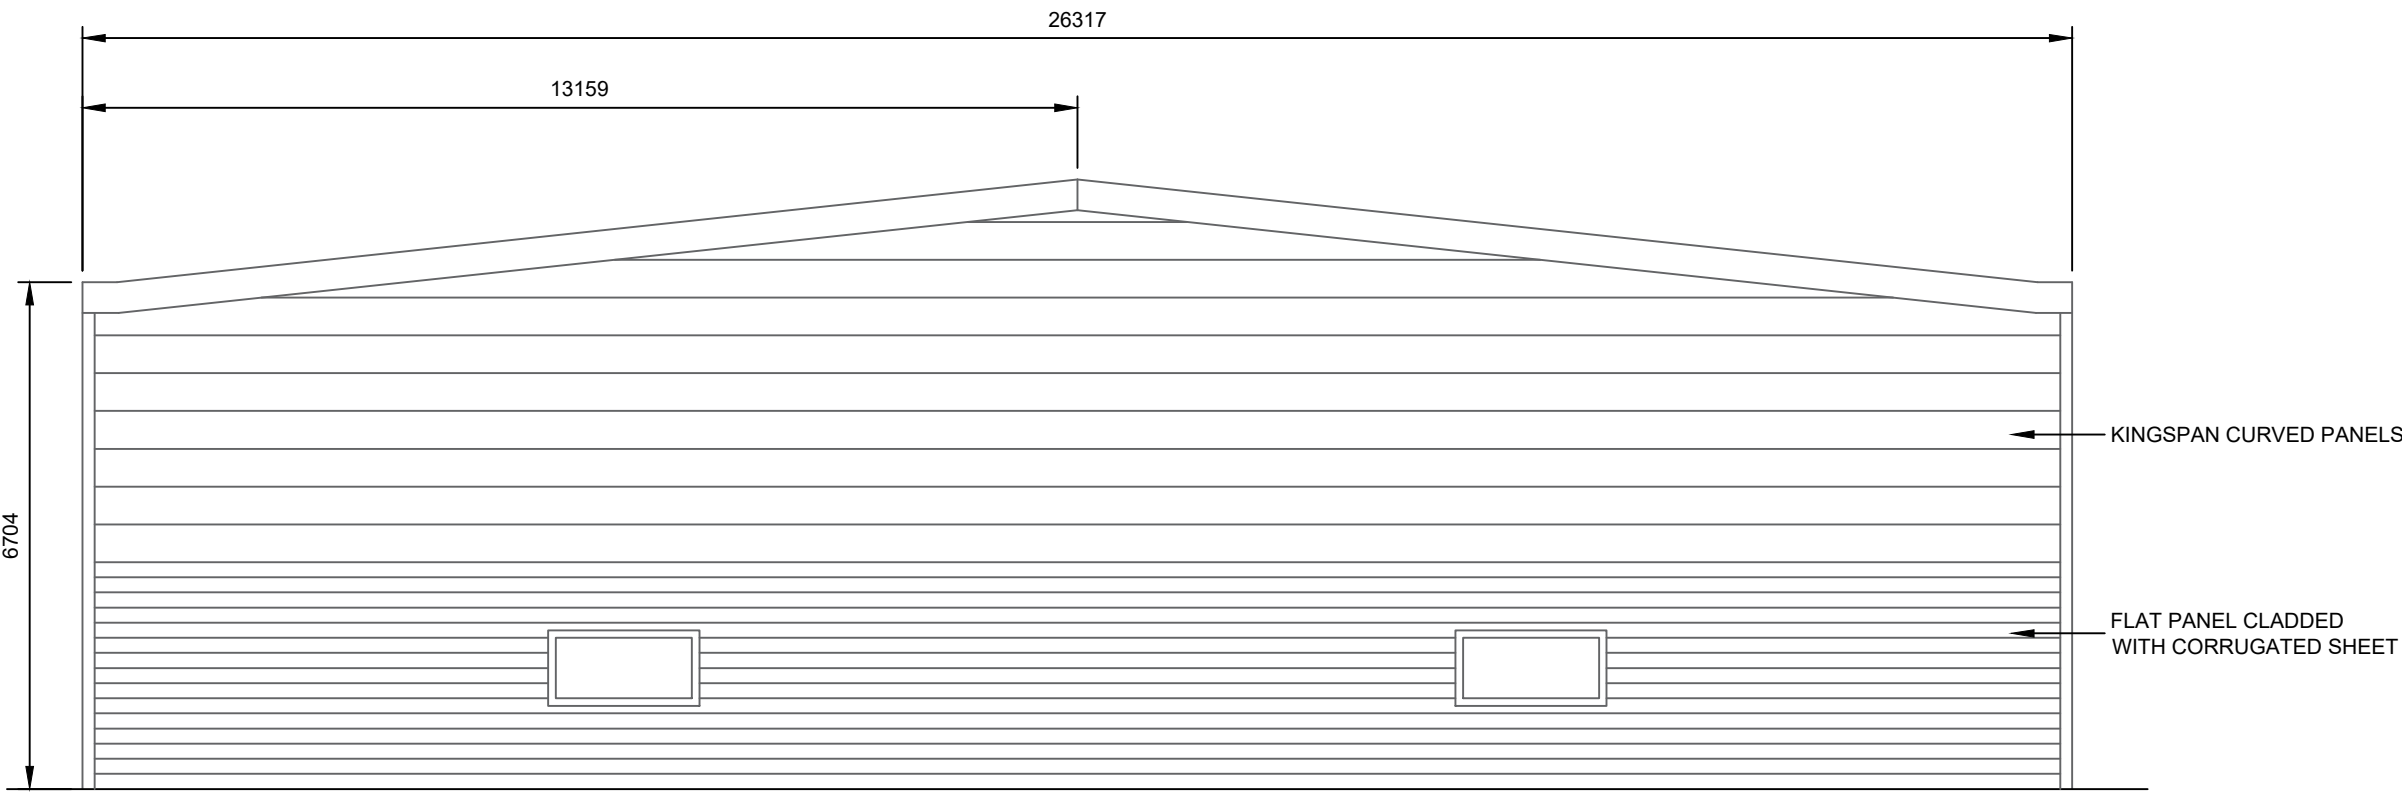

EXISTING GABLE ELEVATION
Scale 1:100

D	JH	28/06/24	AMENDED
C	JH	04/01/24	AMENDED
B	JH	23/10/23	AMENDED
A	JH	04/10/23	INITIAL ISSUE
REV.	By	Date	Description

Client

Project Description
B P ROLLS

Drawing Title
EXISTING ELEVATIONS

Drawn	JH	Date	25/10/23
-------	----	------	----------

Checked	SM	Date	25/10/23
---------	----	------	----------

Scales 1:150,1:100@A1

STEVE MORGAN ASSOCIATES
CONSULTING ENGINEERS
9 Clytha Park Road Newport NP20 4PB
tel: 01633 266244 fax: 01633 266275
e-mail: engineers@smalimited.co.uk Web: smalimited.co.uk

Project Number	1238594
----------------	---------

Drawing Number	GA-01	Rev	D
----------------	-------	-----	---