


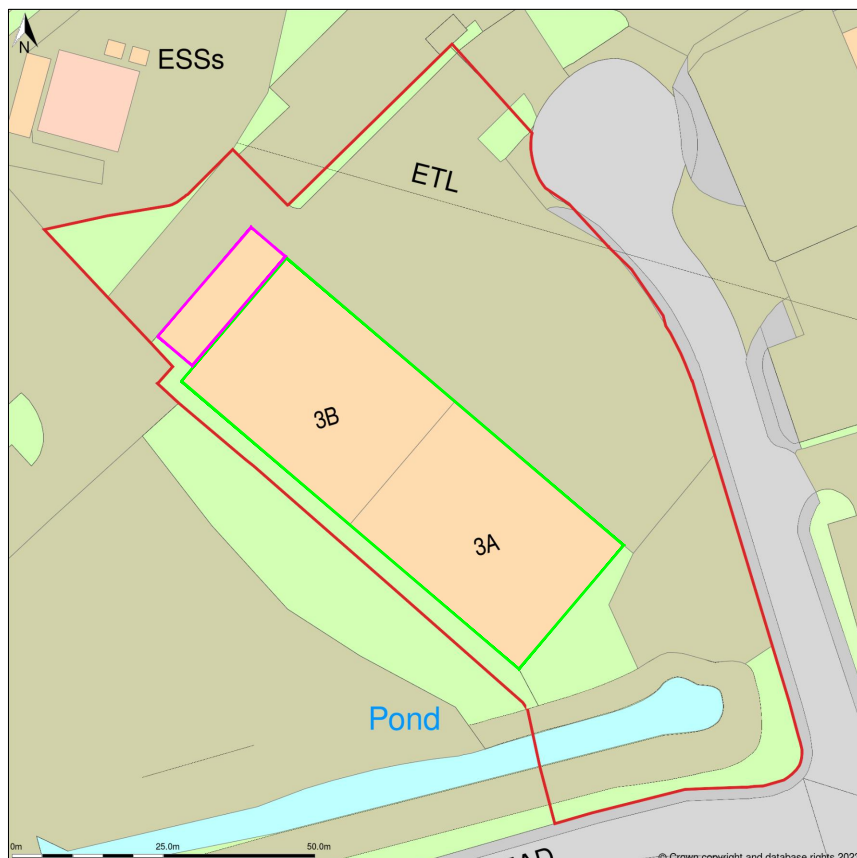

SITE LOCATION PLAN
Scale 1:1250



STEVE MORGAN ASSOCIATES
CONSULTING ENGINEERS

9 Clytha Park Road Newport NP20 4PB
tel: 01633 266244 fax: 01633 266275 E-mail: engineers@smalimited.co.uk

Project Description

BP ROLLS, NASHMEAD

GD ENVIRONMENTAL SERVICES LTD

Drawn JH

Scales 1:1250@A4

Project Number 1238594

Dwg Number GA-02